




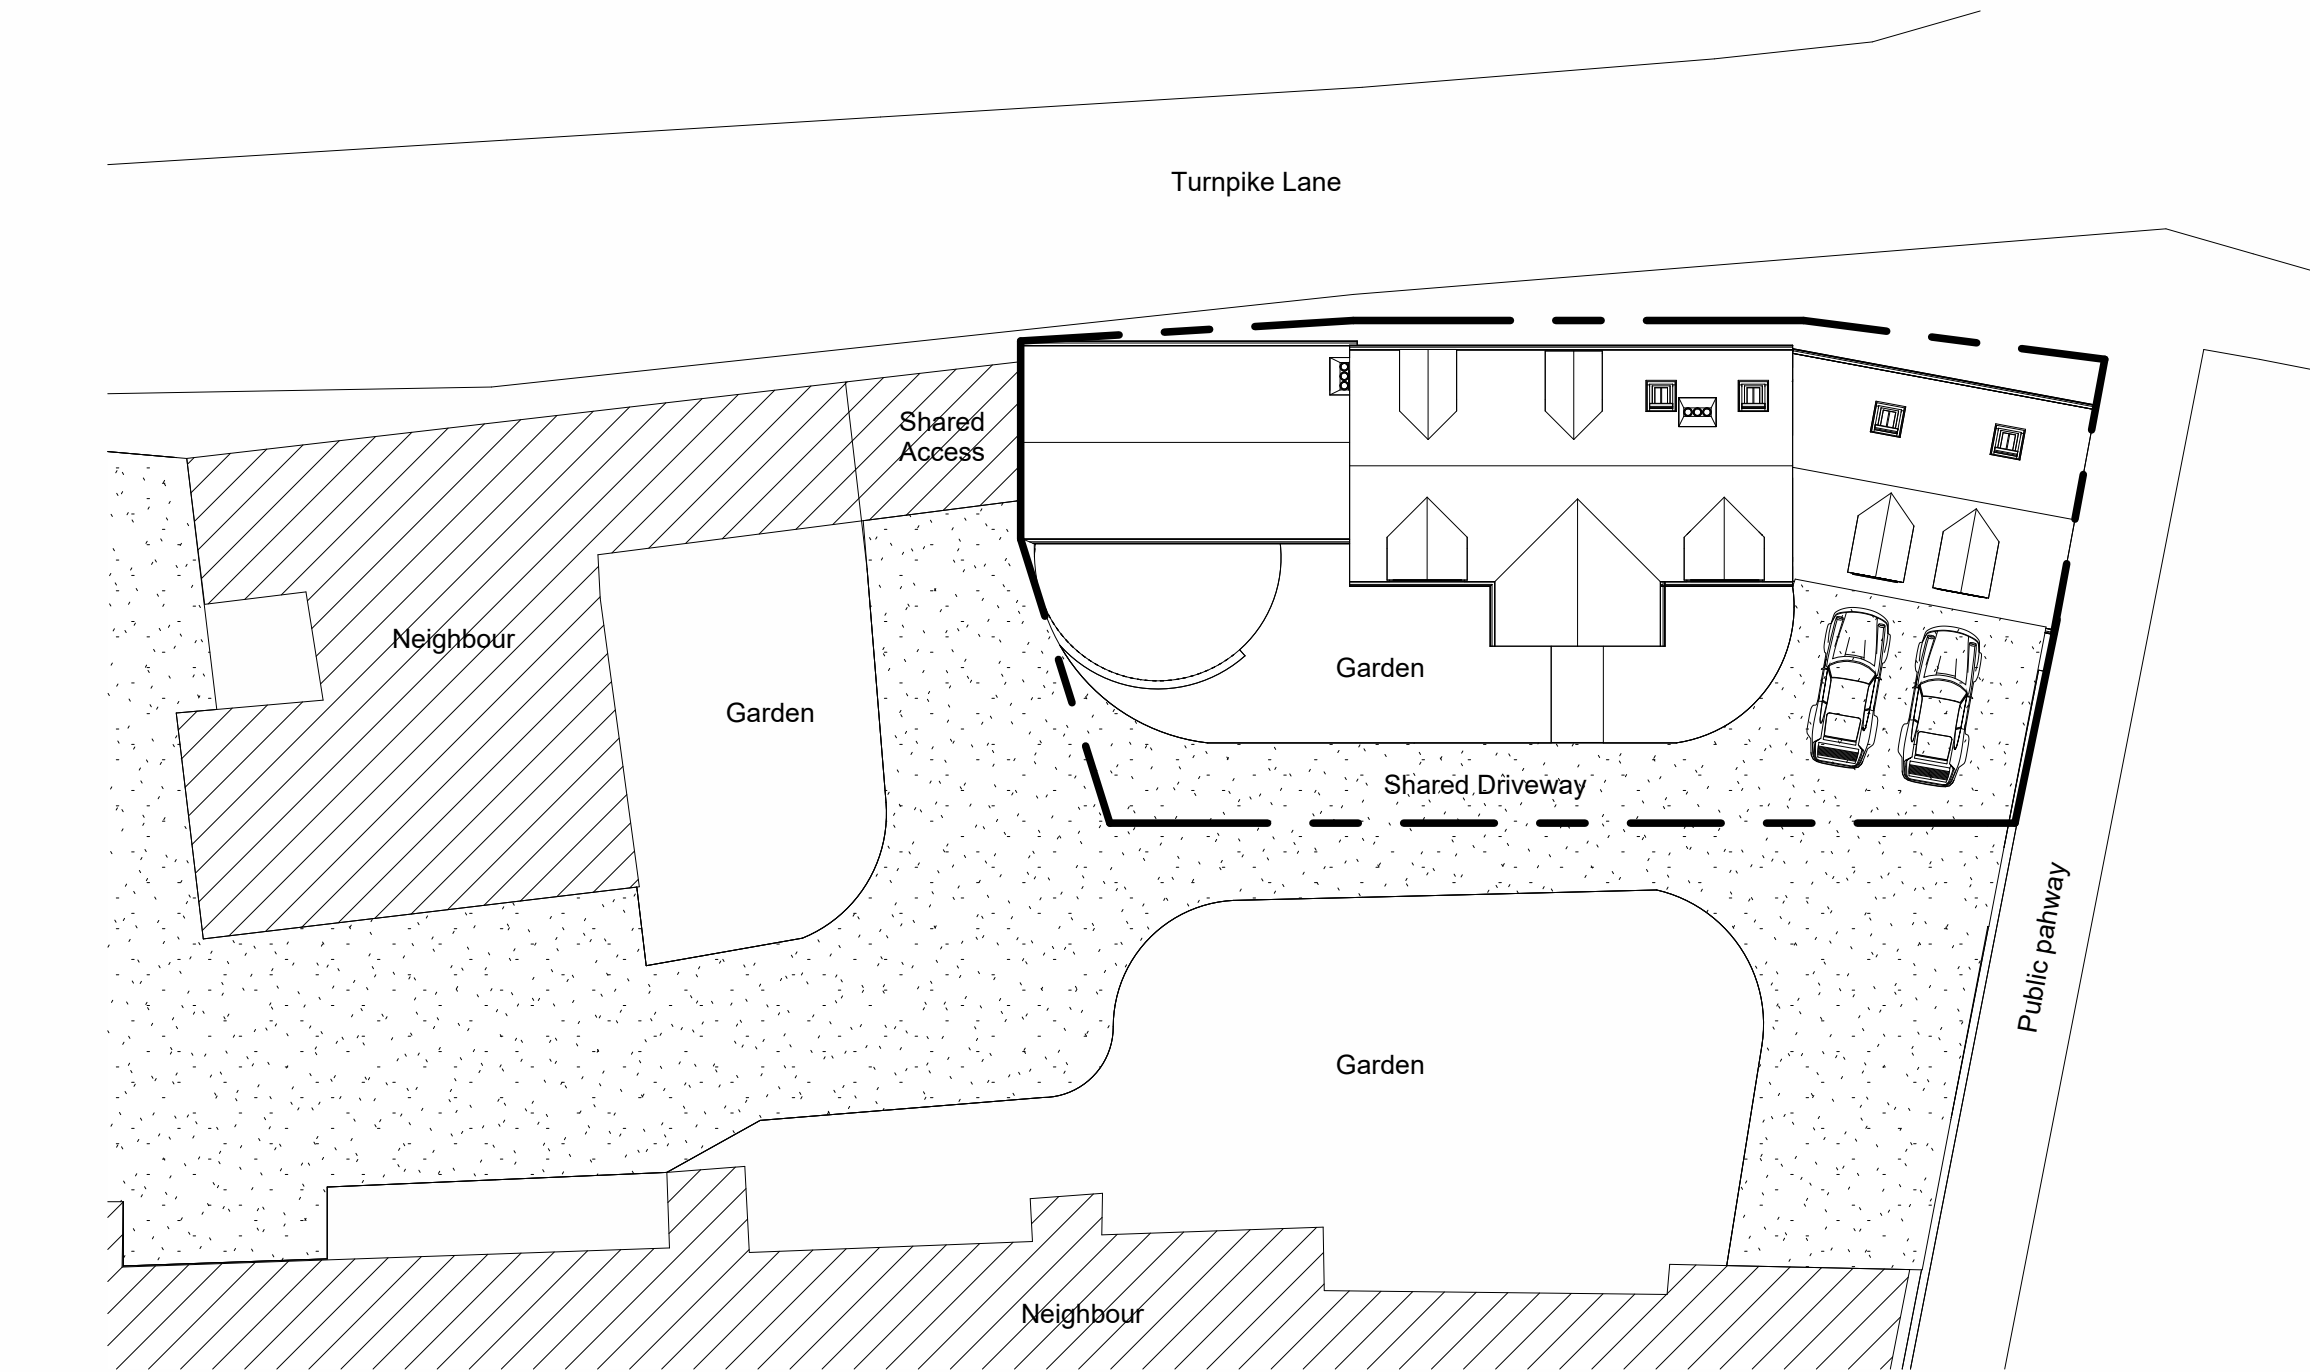


1 Block Plan - As Proposed  
1 : 200

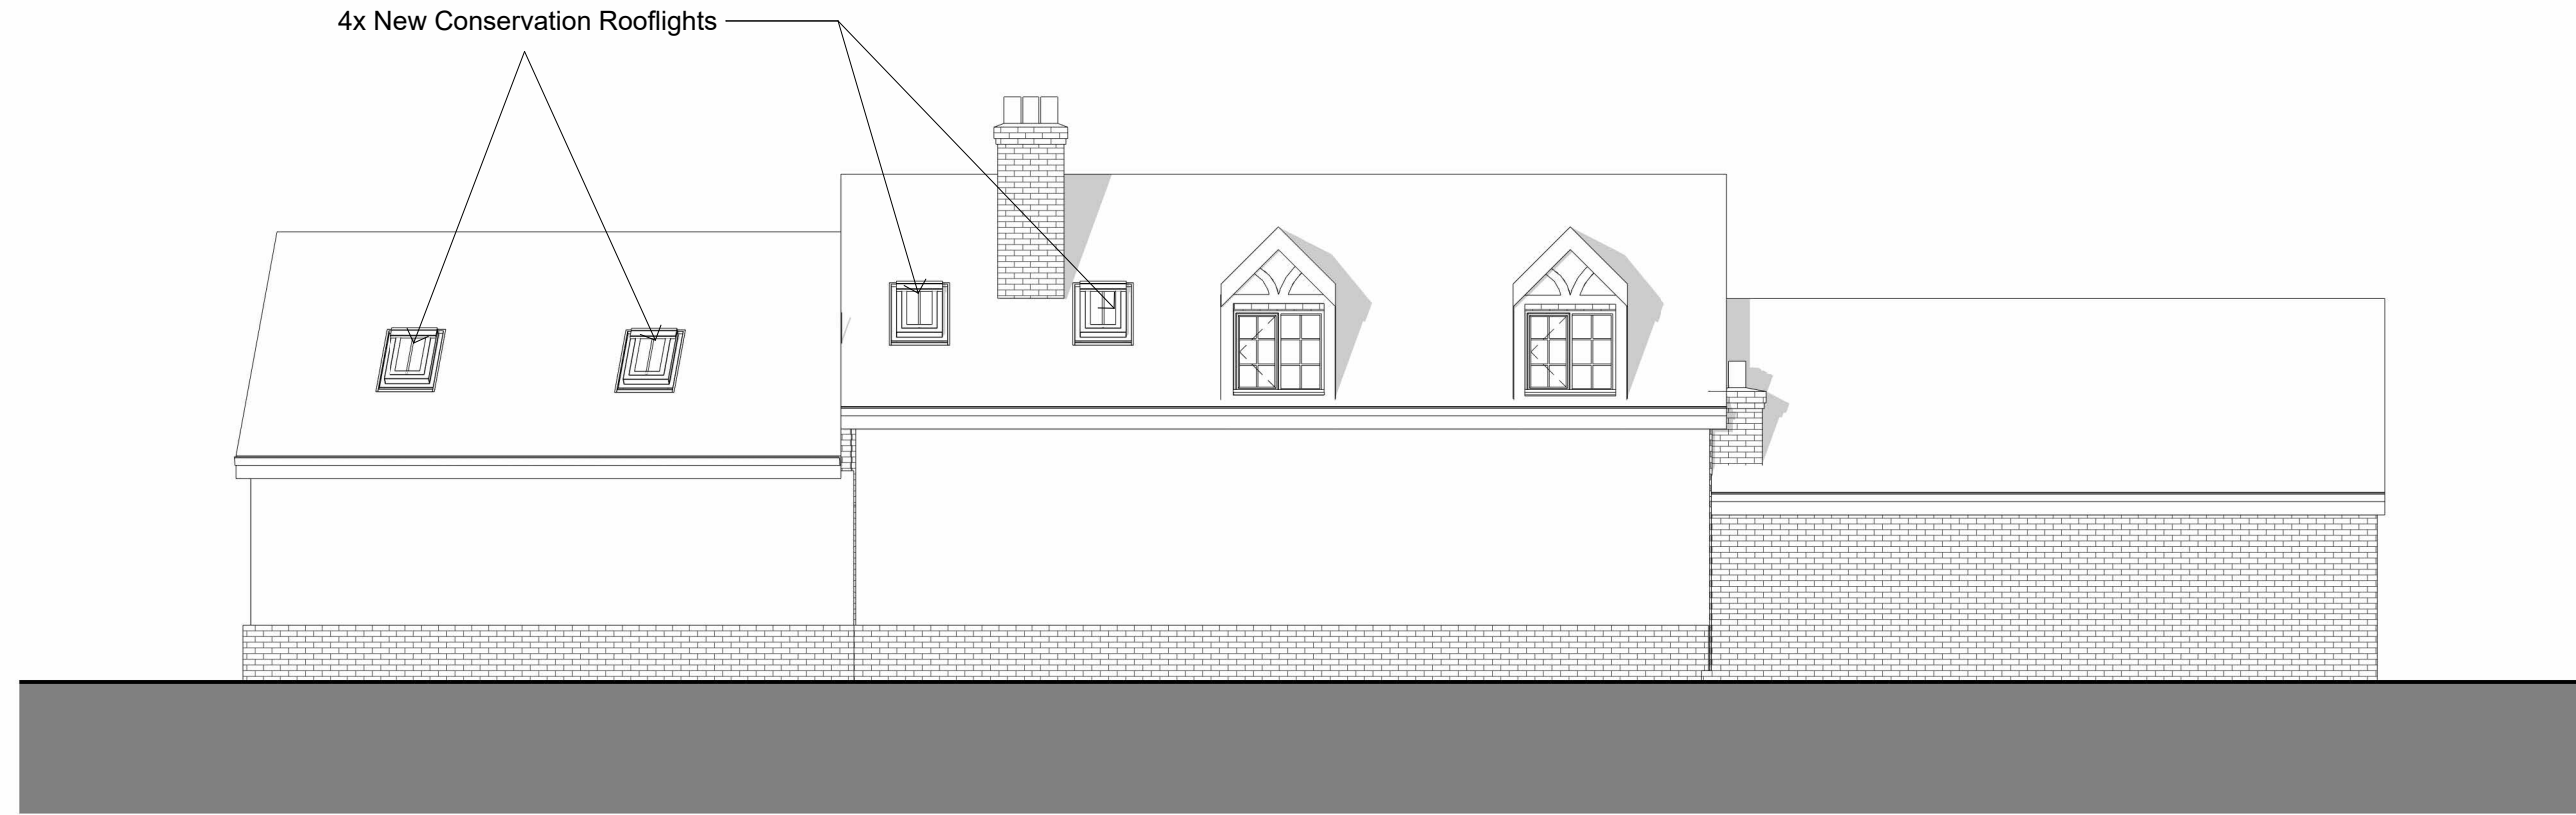

4 N Elevation - As Proposed  
1 : 100

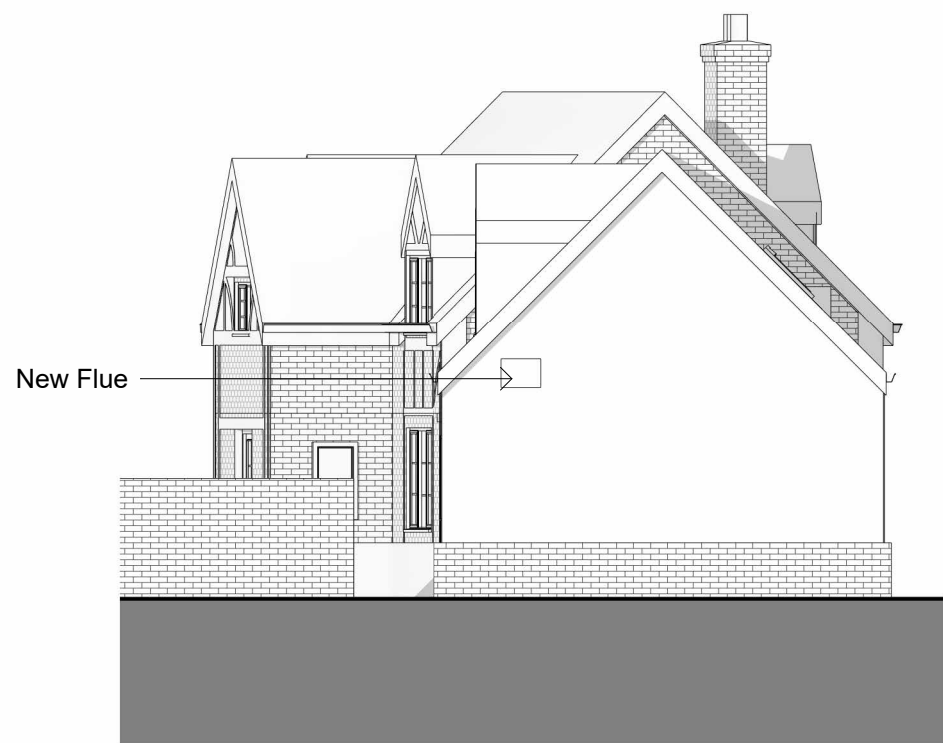

3 E Elevation - As Proposed  
1 : 100

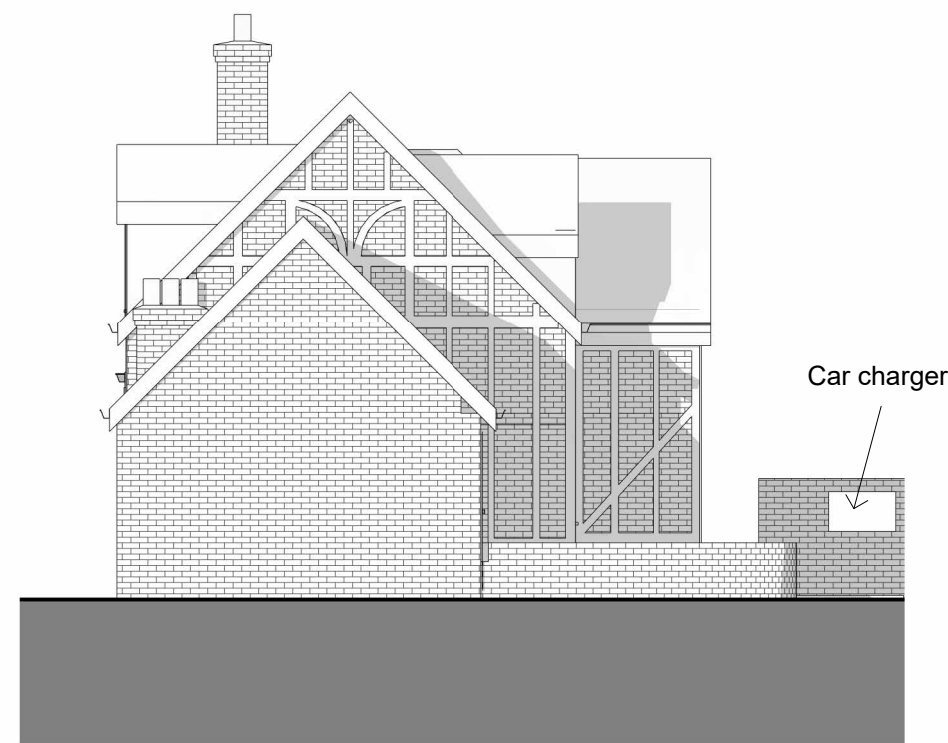

2 W Elevation - As Proposed  
1 : 100



5 S Elevation - As Proposed  
1 : 100

## MATERIALS

### Walls


Low level black render wall to match existing  
Red brick wall to match existing  
Black timber detailing to match existing.

### Doors

Timber frame double glazed glass panel single door

### Windows

Conservation roof lights  
Timber slimline double glazed window

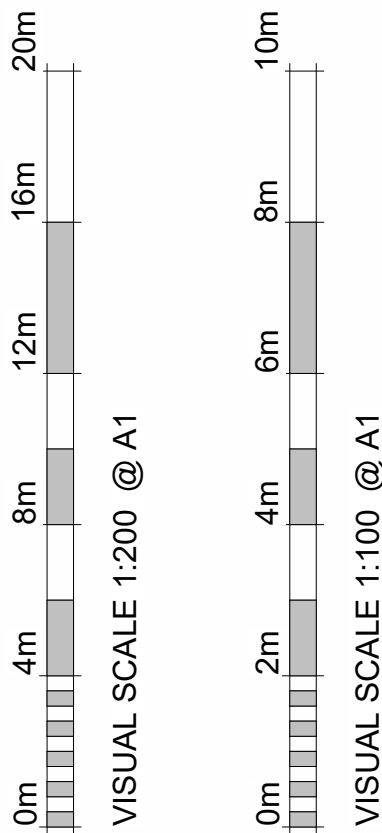

| Revision Number | Revision Description | Revision Date | Issued by |
|-----------------|----------------------|---------------|-----------|
|-----------------|----------------------|---------------|-----------|

Revision

## Planning

Status:

Dimensions, areas and levels where given are only approximate and subject to site survey.  
All dimensions are to be checked on site. Figured dimensions only are to be taken from this drawing.  
This drawing is to be read in conjunction with all relevant consultants and/or specialists drawings/documents and any discrepancies or variations are to be notified to the Architect before the affected work commences. This drawing is copyright and remains the property of the Architects.

**CROE**  
ARCHITECTS  
REGISTERED QUALIFIED ARCHITECTS / HERTFORDSHIRE

telephone:01462 453931  
email:info@croearchitects.co.uk  
web: www.croearchitects.co.uk

Project:  
Barn House  
Ickleford  
Hitchin  
SG5 3UZ

Client:  
Mr & Mrs Gale

Drawing name:  
As Proposed

|                     |                |          |
|---------------------|----------------|----------|
| Scale: As indicated | Drawing number | Revision |
| Date: 02 - 25       | 25012 - 011    |          |
| Drawn by: Author    |                |          |