FFL=67.65

FUEL
FORECOURT

ROUTE OF FOOTPATH BETWEEN MAIN
CAR PARK AND DRIVE-THRU


66.00

65.00

67.50

EVC

EVC

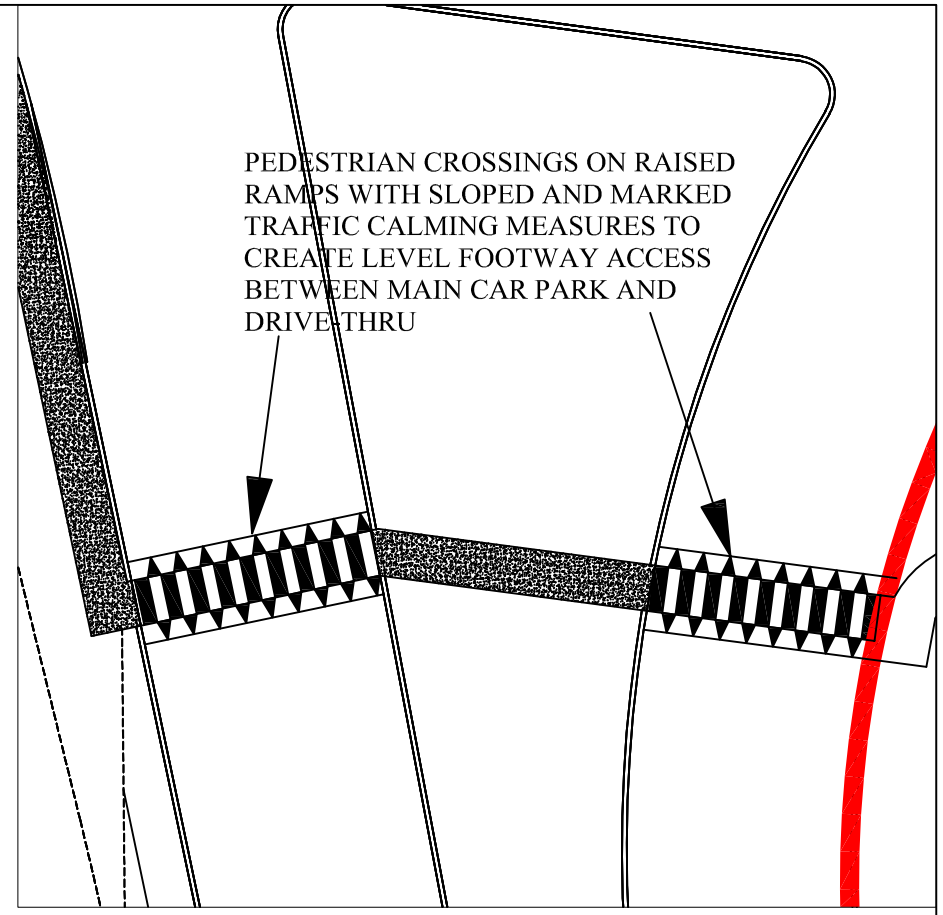


INSET DETAIL OF
PEDESTRIAN CROSSINGS
scale 1:200

N

Title
BALDOCK MSA
DRIVE-THRU

Project
PEDESTRIAN ACCESS
BETWEEN DRIVE-THRU AND
MAIN CAR PARK

Drawing No.
BALDTRM 006

Scale
1:300 @A3

Date
APRIL 2025

Extra MSA Group.
Managagement Suite,
Beaconsfield Services, A355
Windsor Road, Burtley Wood,
Beaconsfield, Bucks, HP9 2SE
Telephone : 01494 677454