


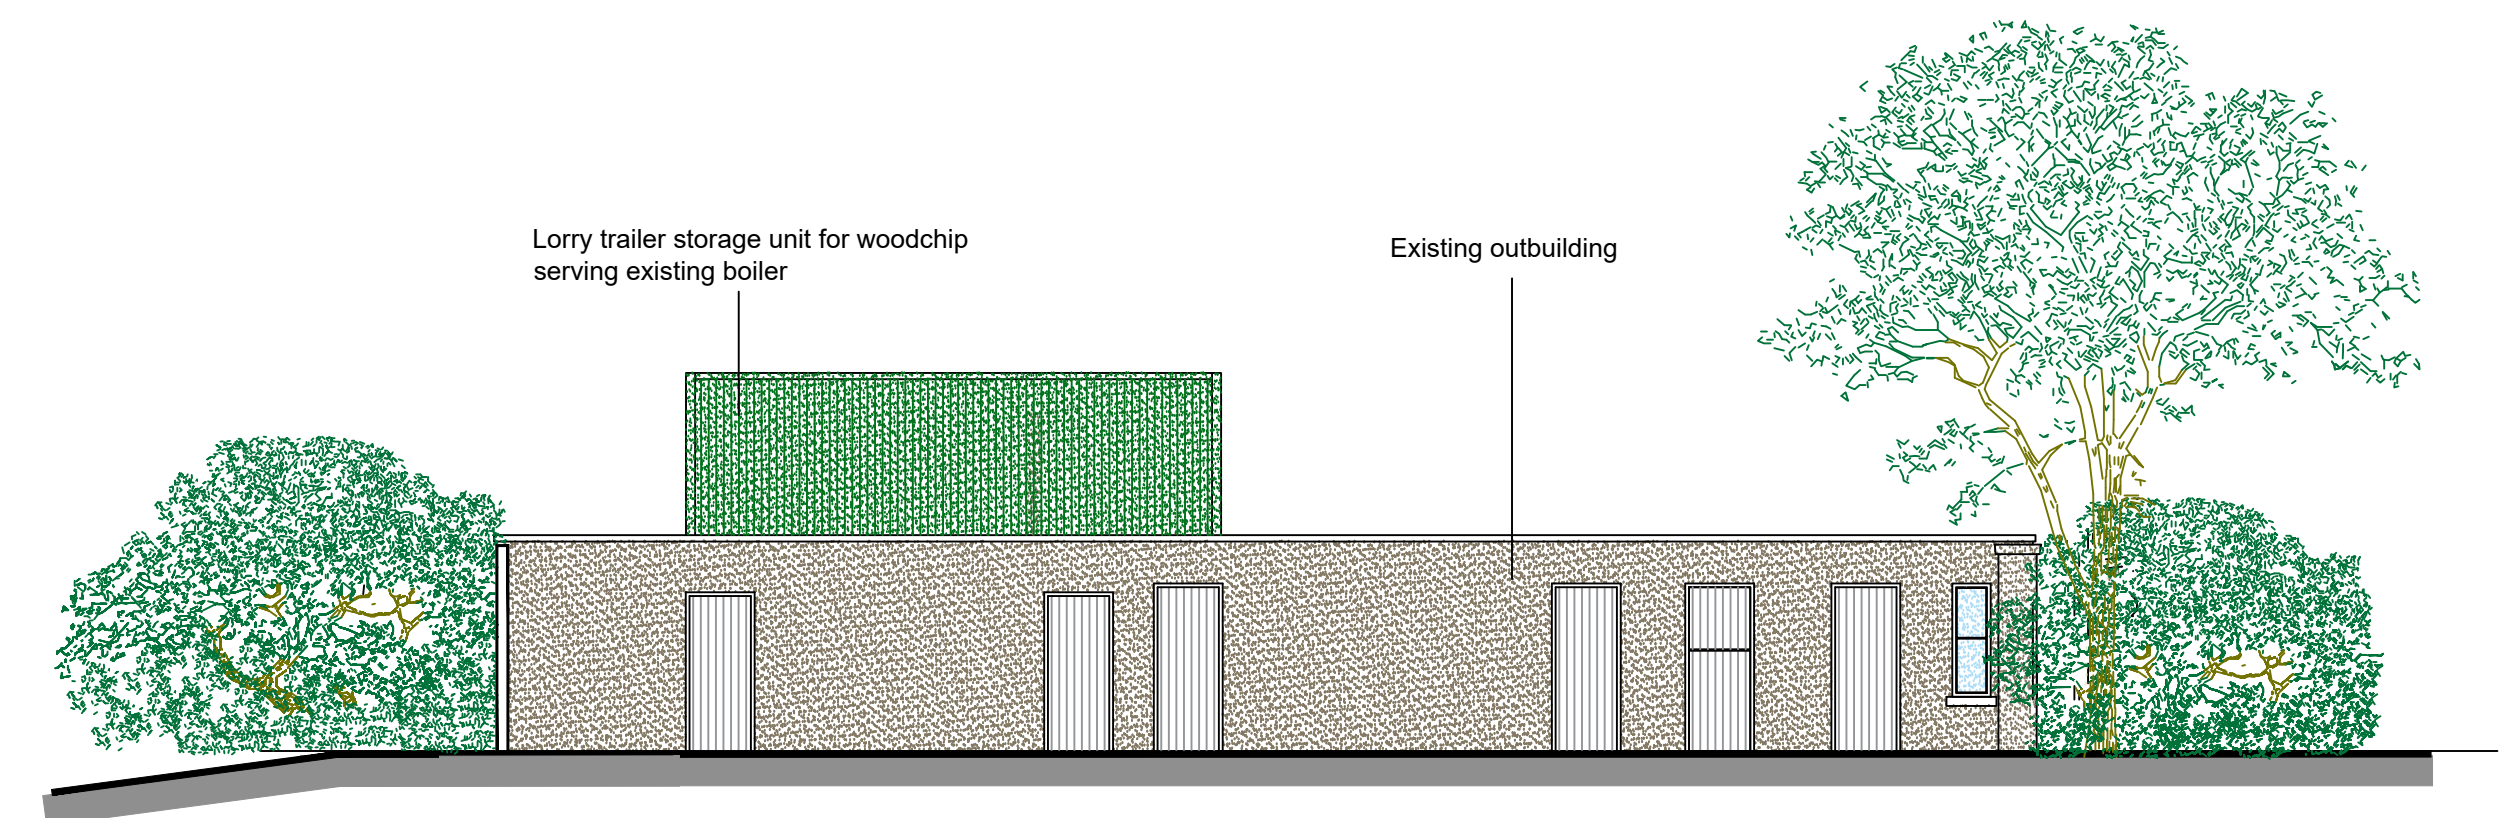

Existing South Elevation 1:100



Existing North Elevation 1:100



Existing Floor Plan 1:200

1:200 Scale Bar 0 4.0m 8.0m
1:100 Scale Bar 0 2.0m 4.0m

Architech Limited
Architectural and Building Consultants
Tel. 01462 634293 / 07768 123899

Project
Hexton Manor, Hexton,
Hertfordshire

Title
Proposed Garage Block

Date May 2024 **Scale** 1:50 1:100 **Status** Planning

2024 / 32 / 305 A1

© THIS DRAWING IS COPYRIGHT