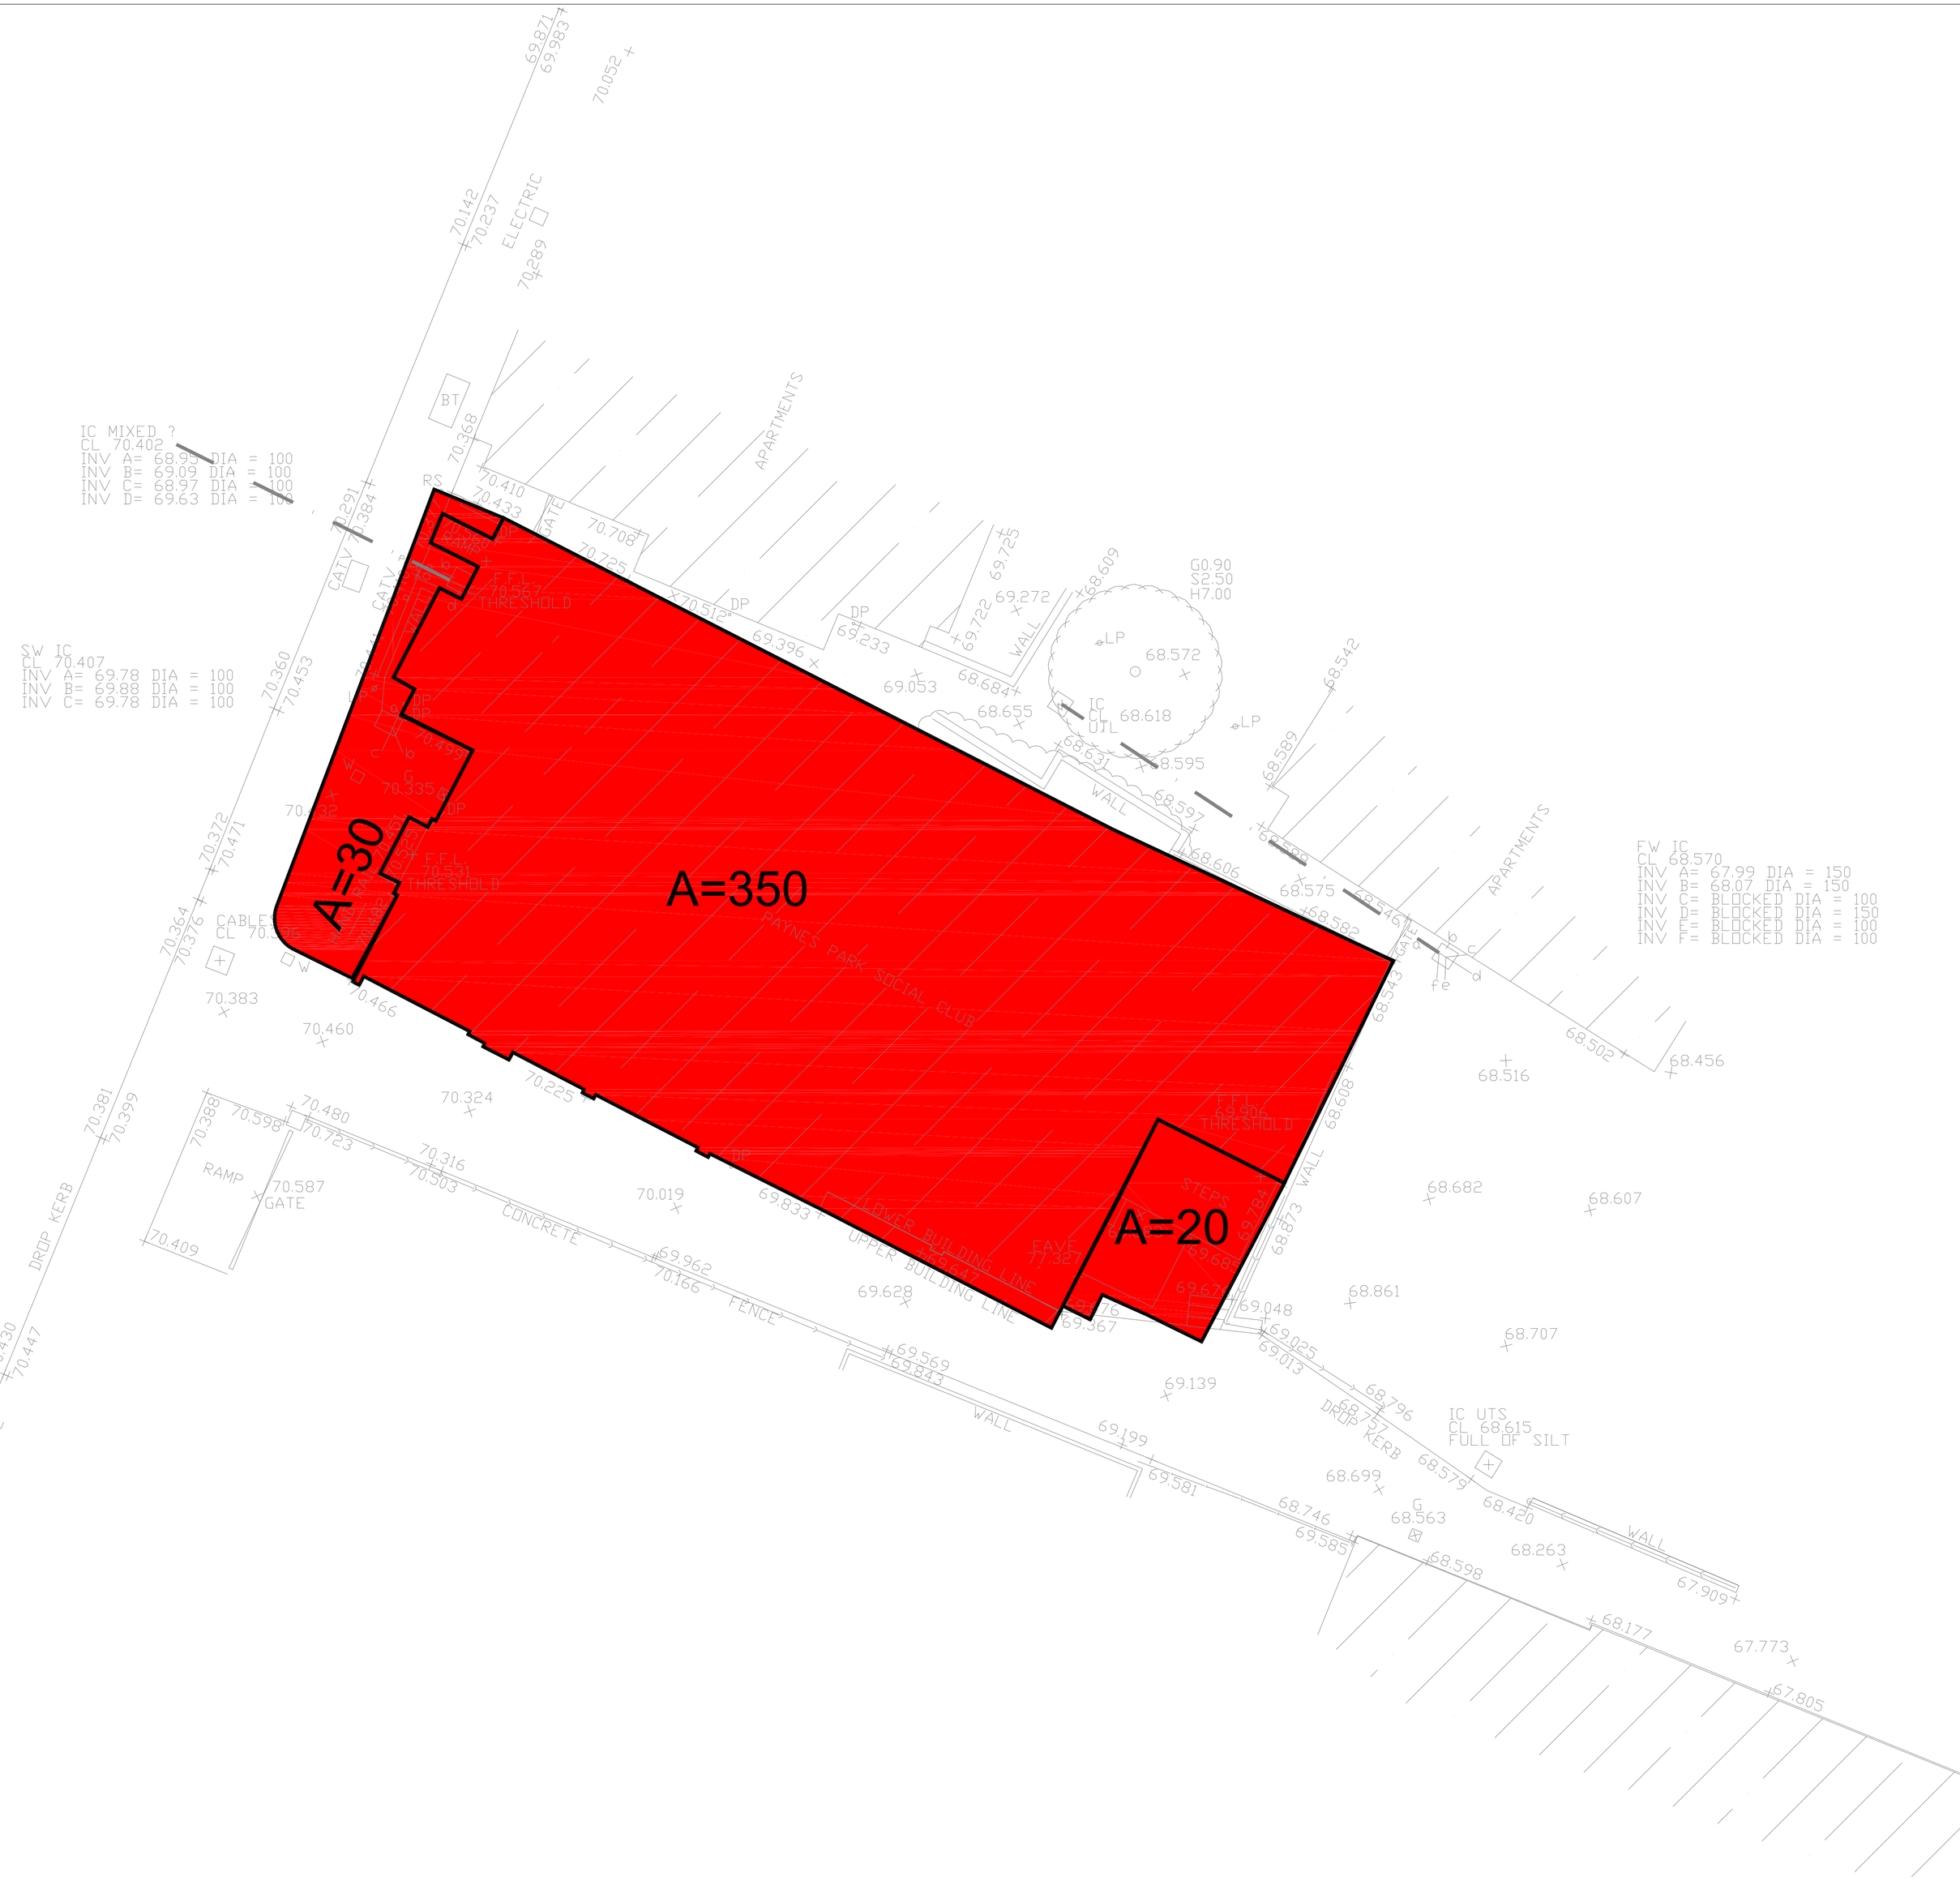

North Arrow

N
W E
S

Notes:

EXISTING IMPERMEABLE AREA = 400m2

REV	DATE	DESCRIPTION/REASON FOR ISSUE	APPR
A	06.04.18	TOPO SURVEY ADDED	JTC

MTC ENGINEERING
MTC Engineering (Cambridge) Ltd.
Ground Floor, 24 High Street
Whittlesford, Cambridgeshire, CB22 4LT
Tel (01223) 837270, fax (01223) 835648
E-mail office@mtcengineering.co.uk

TITLE
PAYNES PARK, HITCHIN, HERTFORDSHIRE SITE SURVEY & EXISTING IMPERMEABLE AREA

ORIG S.E.C	DATE 20.06.17
CHKD	SCALE 1:100@A1
APPR	DRAWING NO 1943-02 REV A

©This drawing and the works depicted are the copyright of MTC Engineering (Cambridge) Ltd and may not be reproduced or amended except by written permission. No liability will be accepted for amendments made by other persons.