
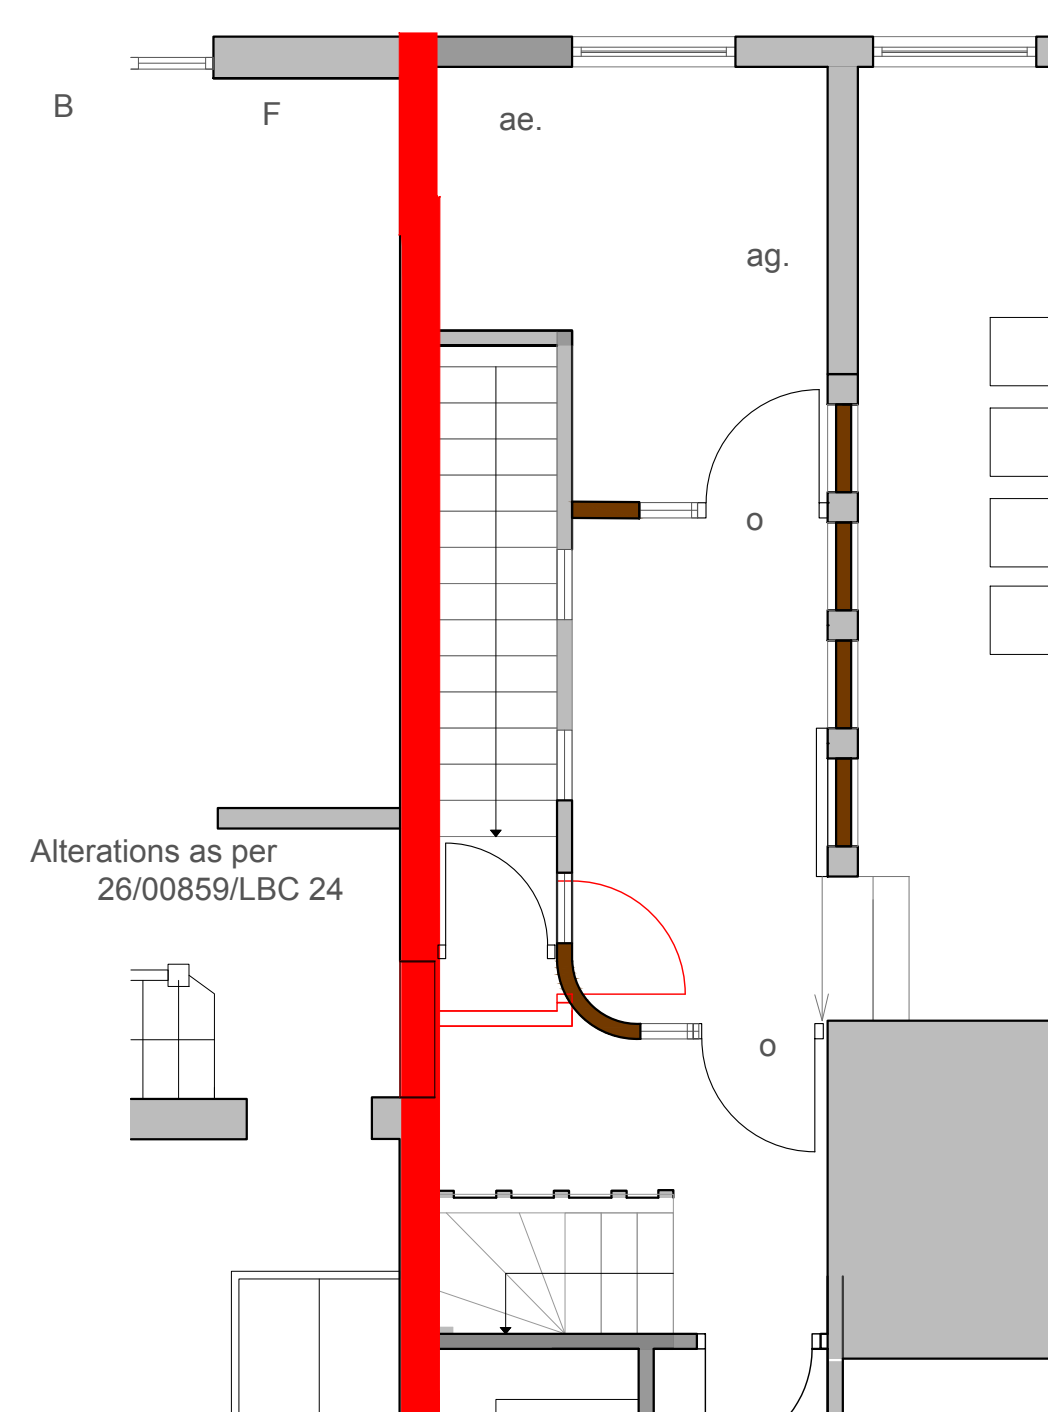
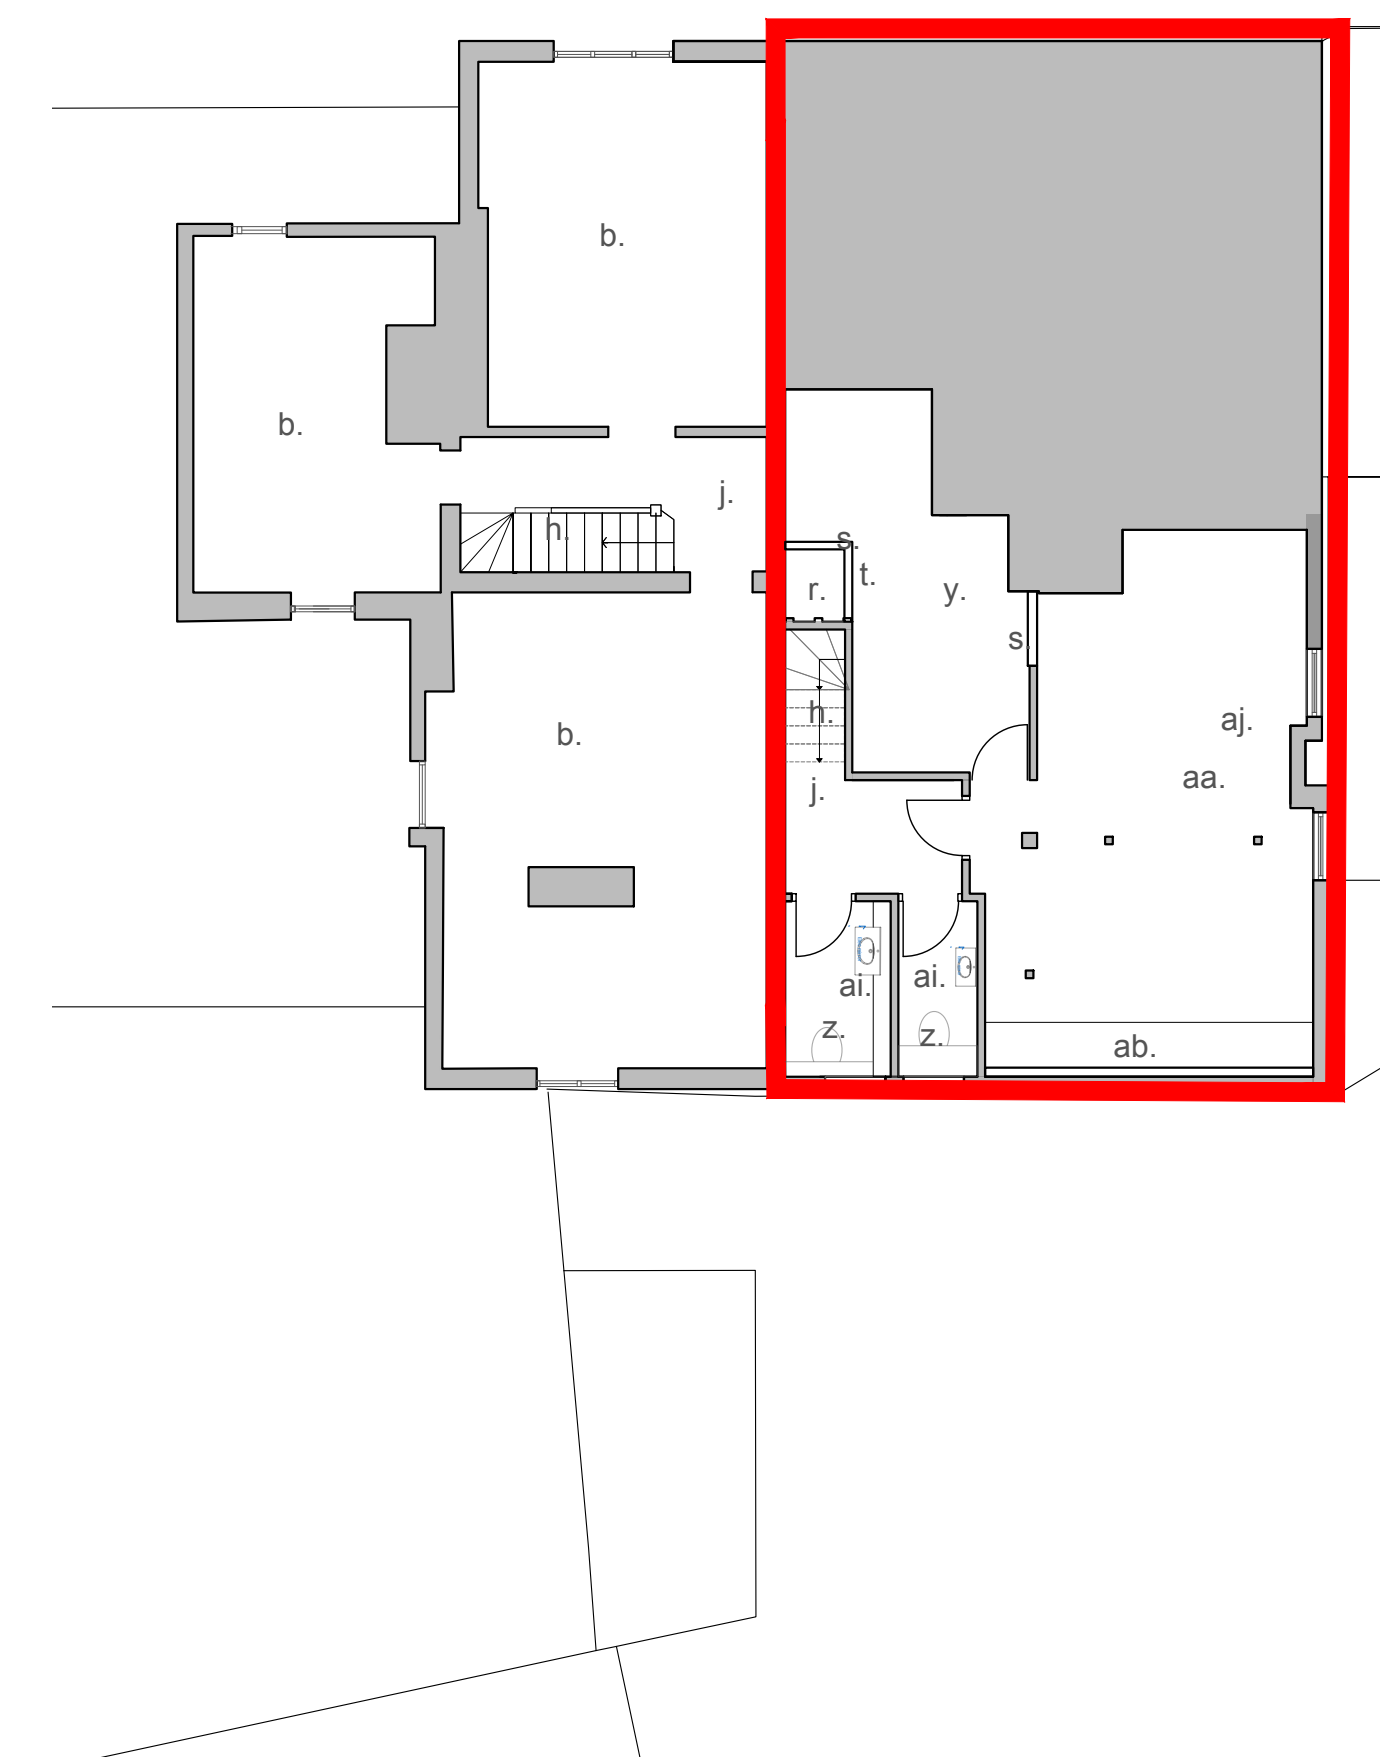
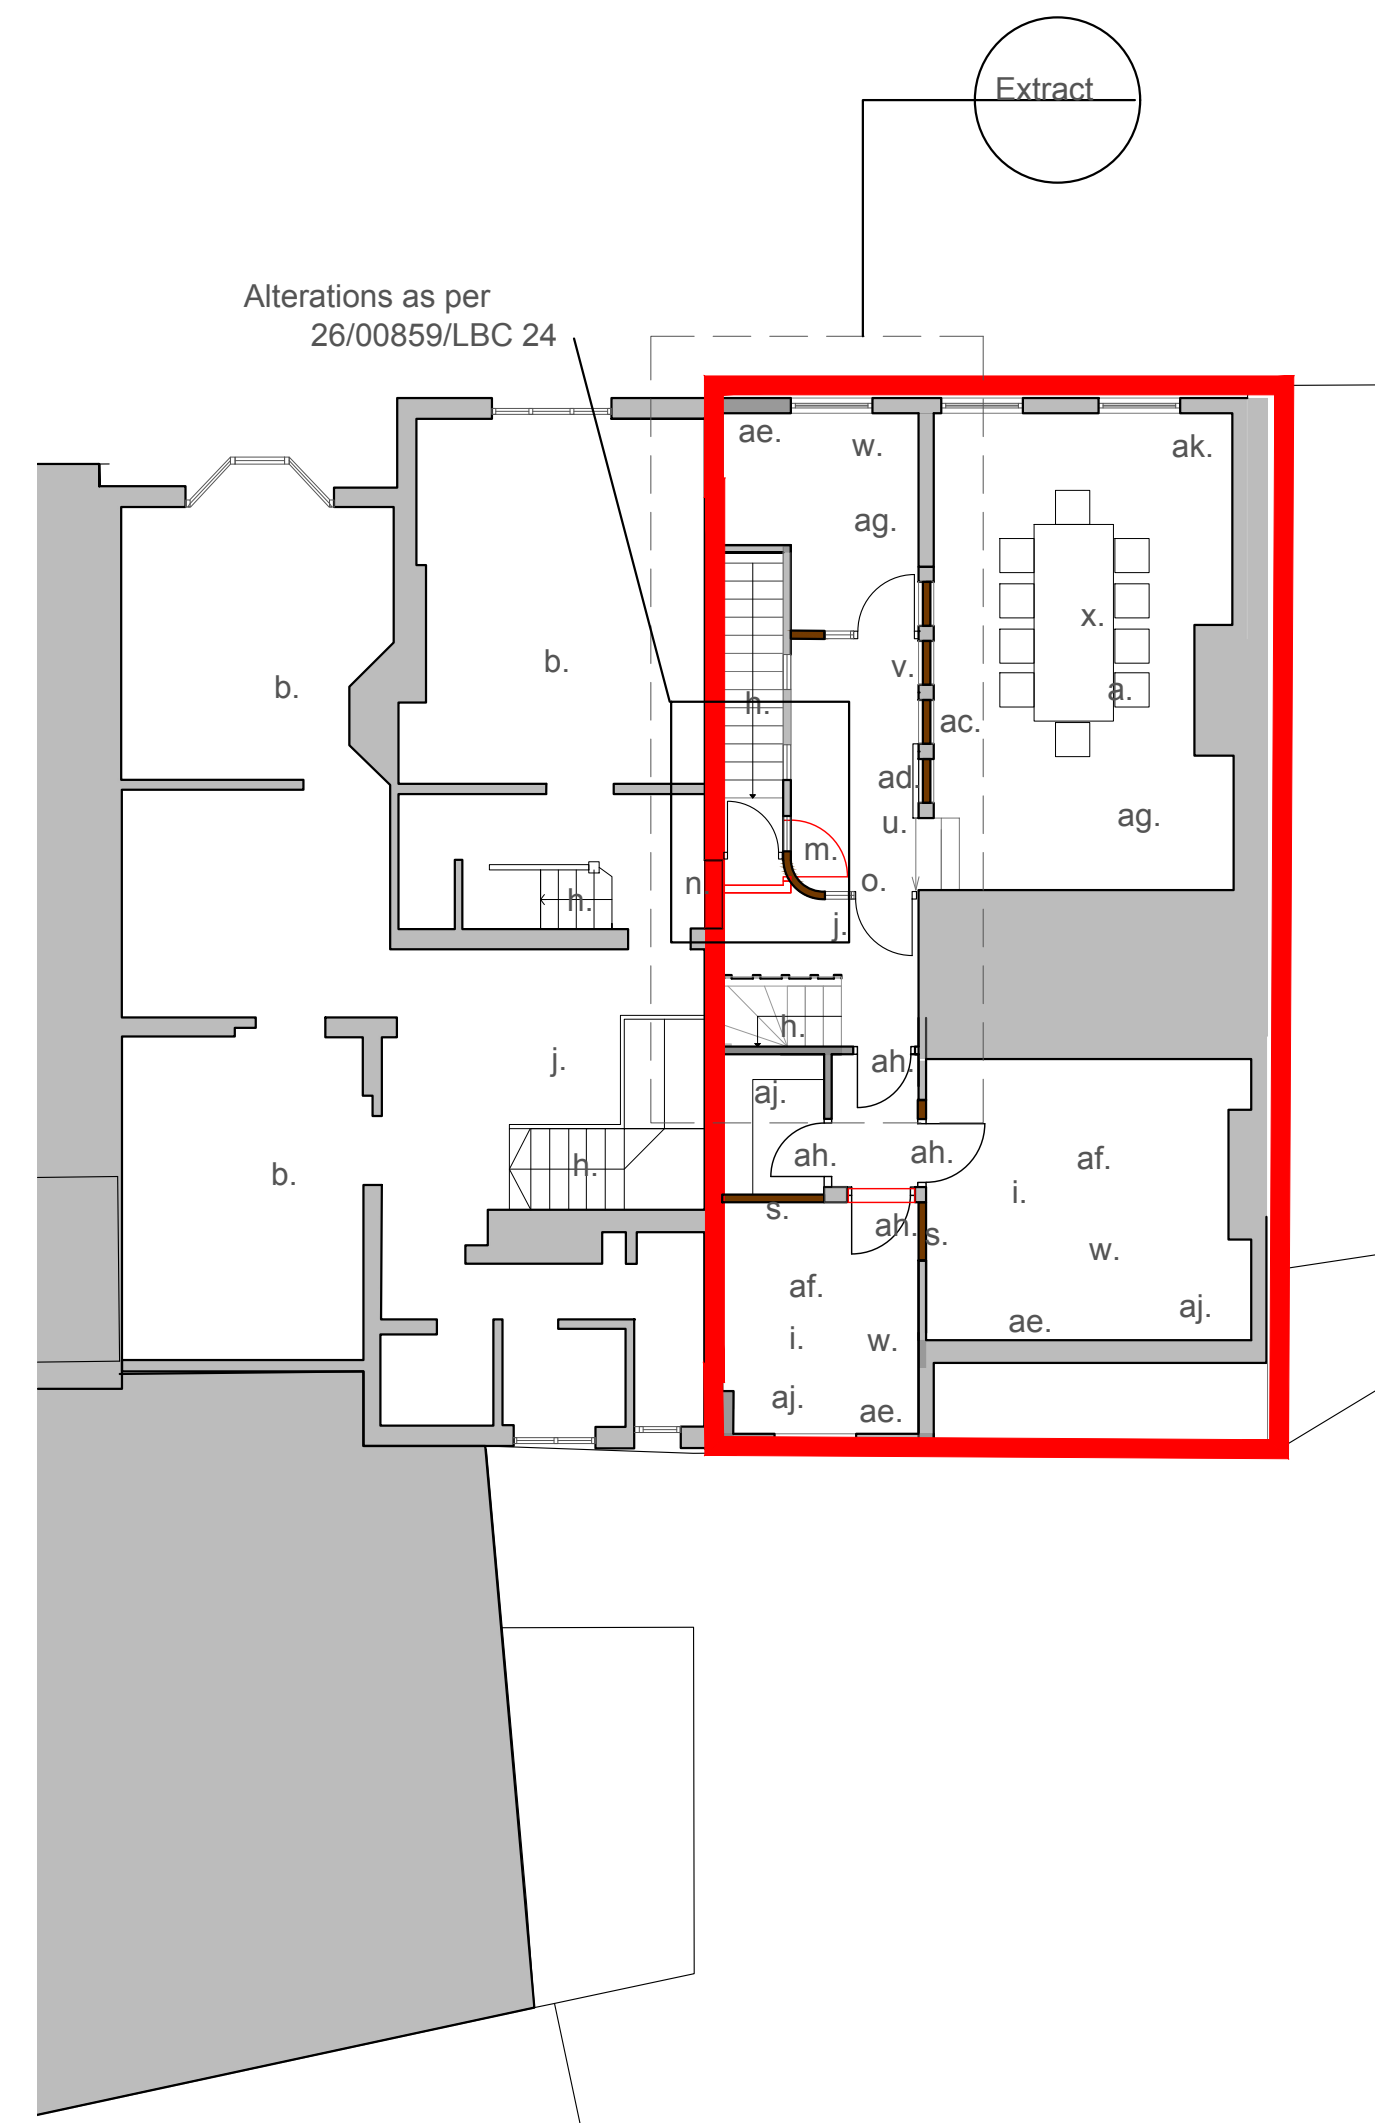


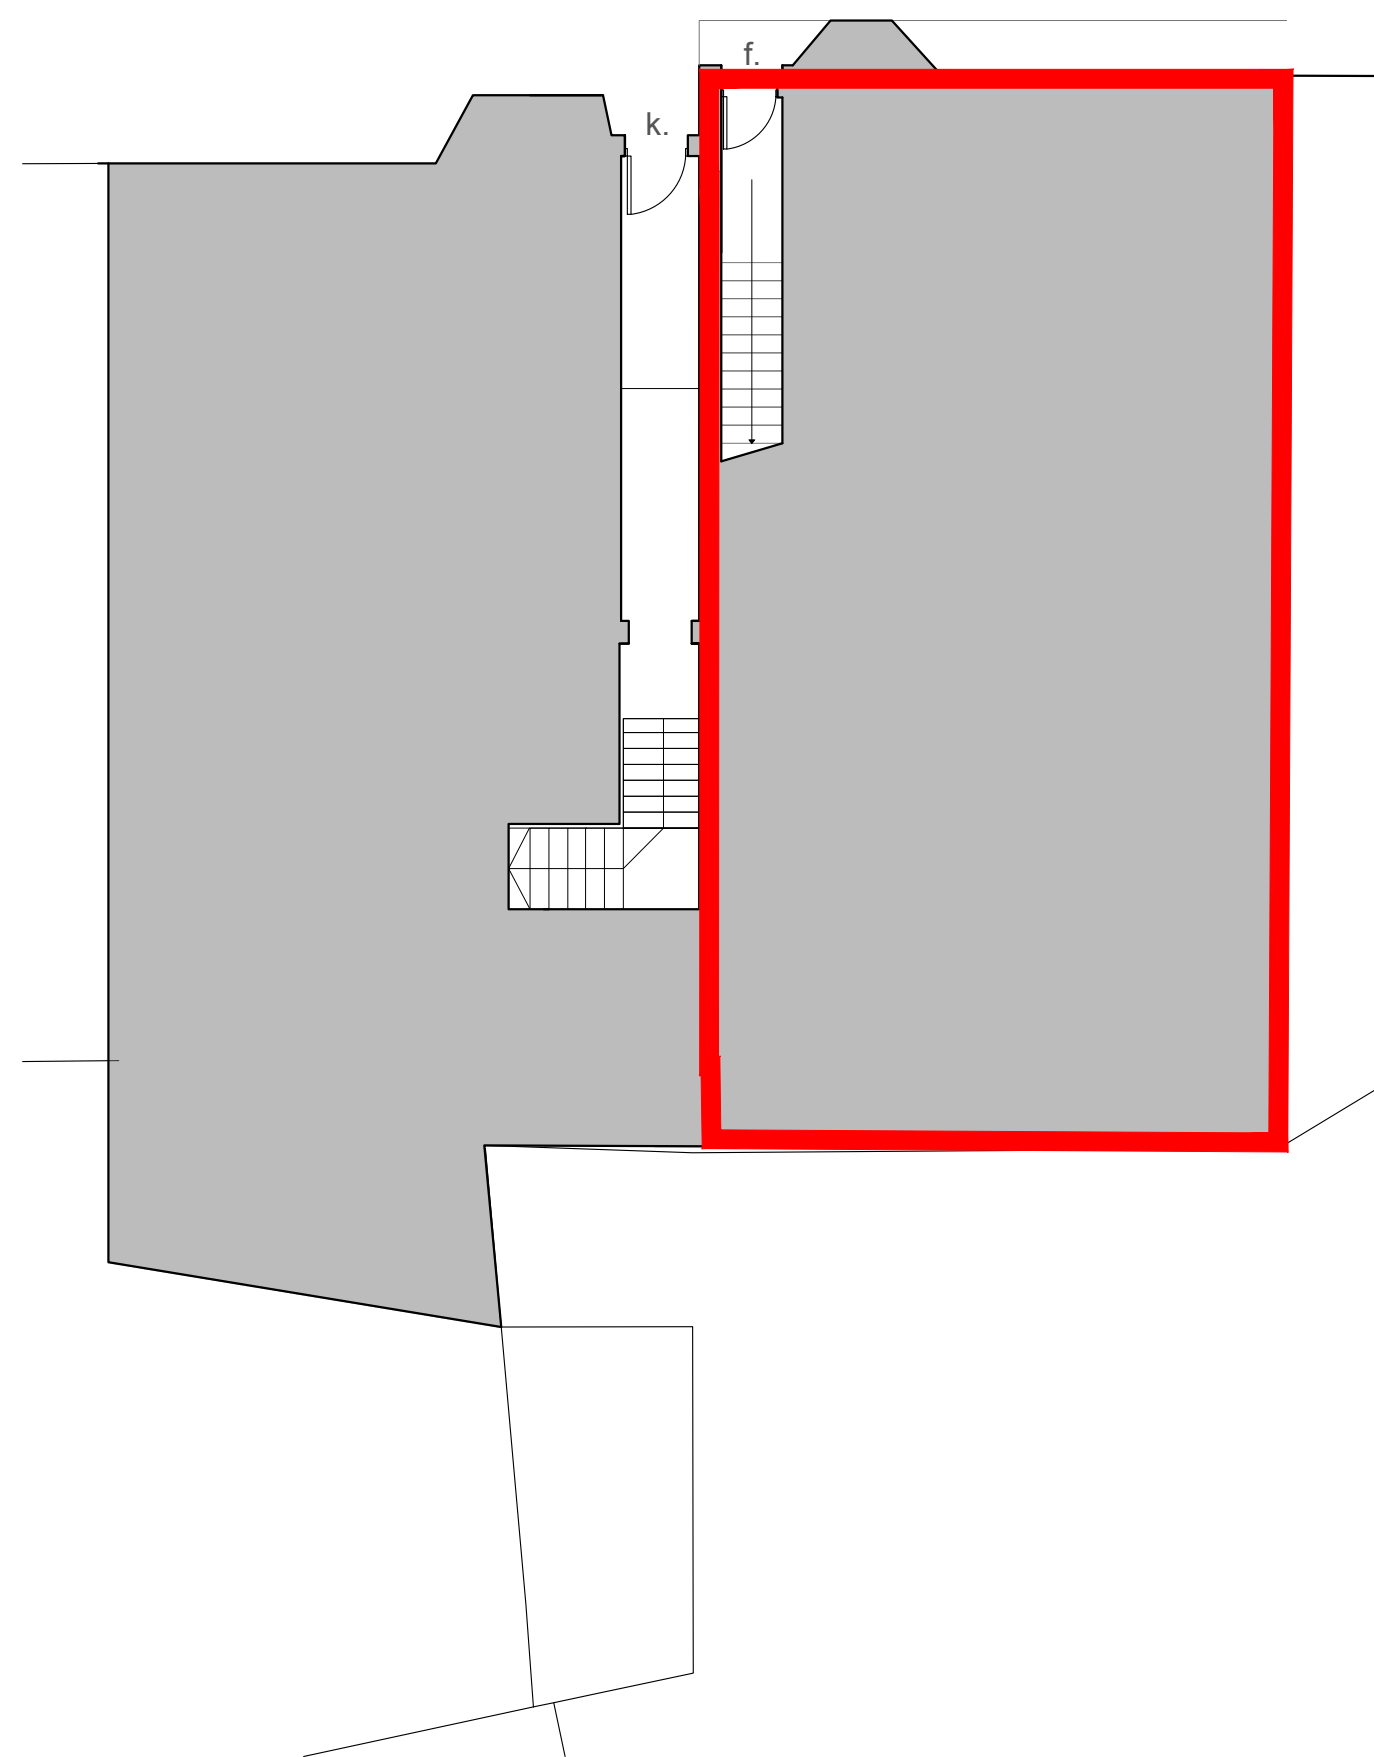

- | Notes: | | |
|--------|--|---|
| a. | Existing restaurant area. | r. Existing timber framing |
| b. | Existing offices | Existing plasterboard ceiling |
| c. | Existing toilets | over modified to obtain more headroom |
| d. | Existing restaurant area | s. New partitions |
| e. | Existing storage area | t. Void below over doorway |
| f. | Entrance nr 23 | u. Sliding door |
| g. | Existing Lobby Partition | v. Glazed/solid acoustic partitions |
| h. | Existing stair | w. Office |
| i. | Existing kitchen area | x. Conference room |
| j. | Existing hallway | y. Store |
| k. | Entrance nr 24 | z. WC |
| l. | Proposed doorway | aa. Staff area |
| m. | new plasterboard partition | ab. Kitchen units |
| n. | Steps set within doorway | ac. New plastered panels set between timber studs |
| o. | New glazed timber fire door and side panel | ad. Fire retardant paint to timber studs |
| p. | Existing partition removed | ae. Replacement plasterboard over existing plasterboard walls set over existing plaster walls |
| q. | Doorway formed between | af. plasterboard ceilings to replace existing asbestos ceilings (removed) |
| | | ag. Redecoration of existing plaster and lath |
| | | ah. new timber fire door |
| | | ai. Existing bathrooms overhauled. |
| | | aj. New surface fixed light fixtures, electrical services and heaters. smoke detection and heat detectors |
| | | ak. Low level panelling to accommodate electrical services |