




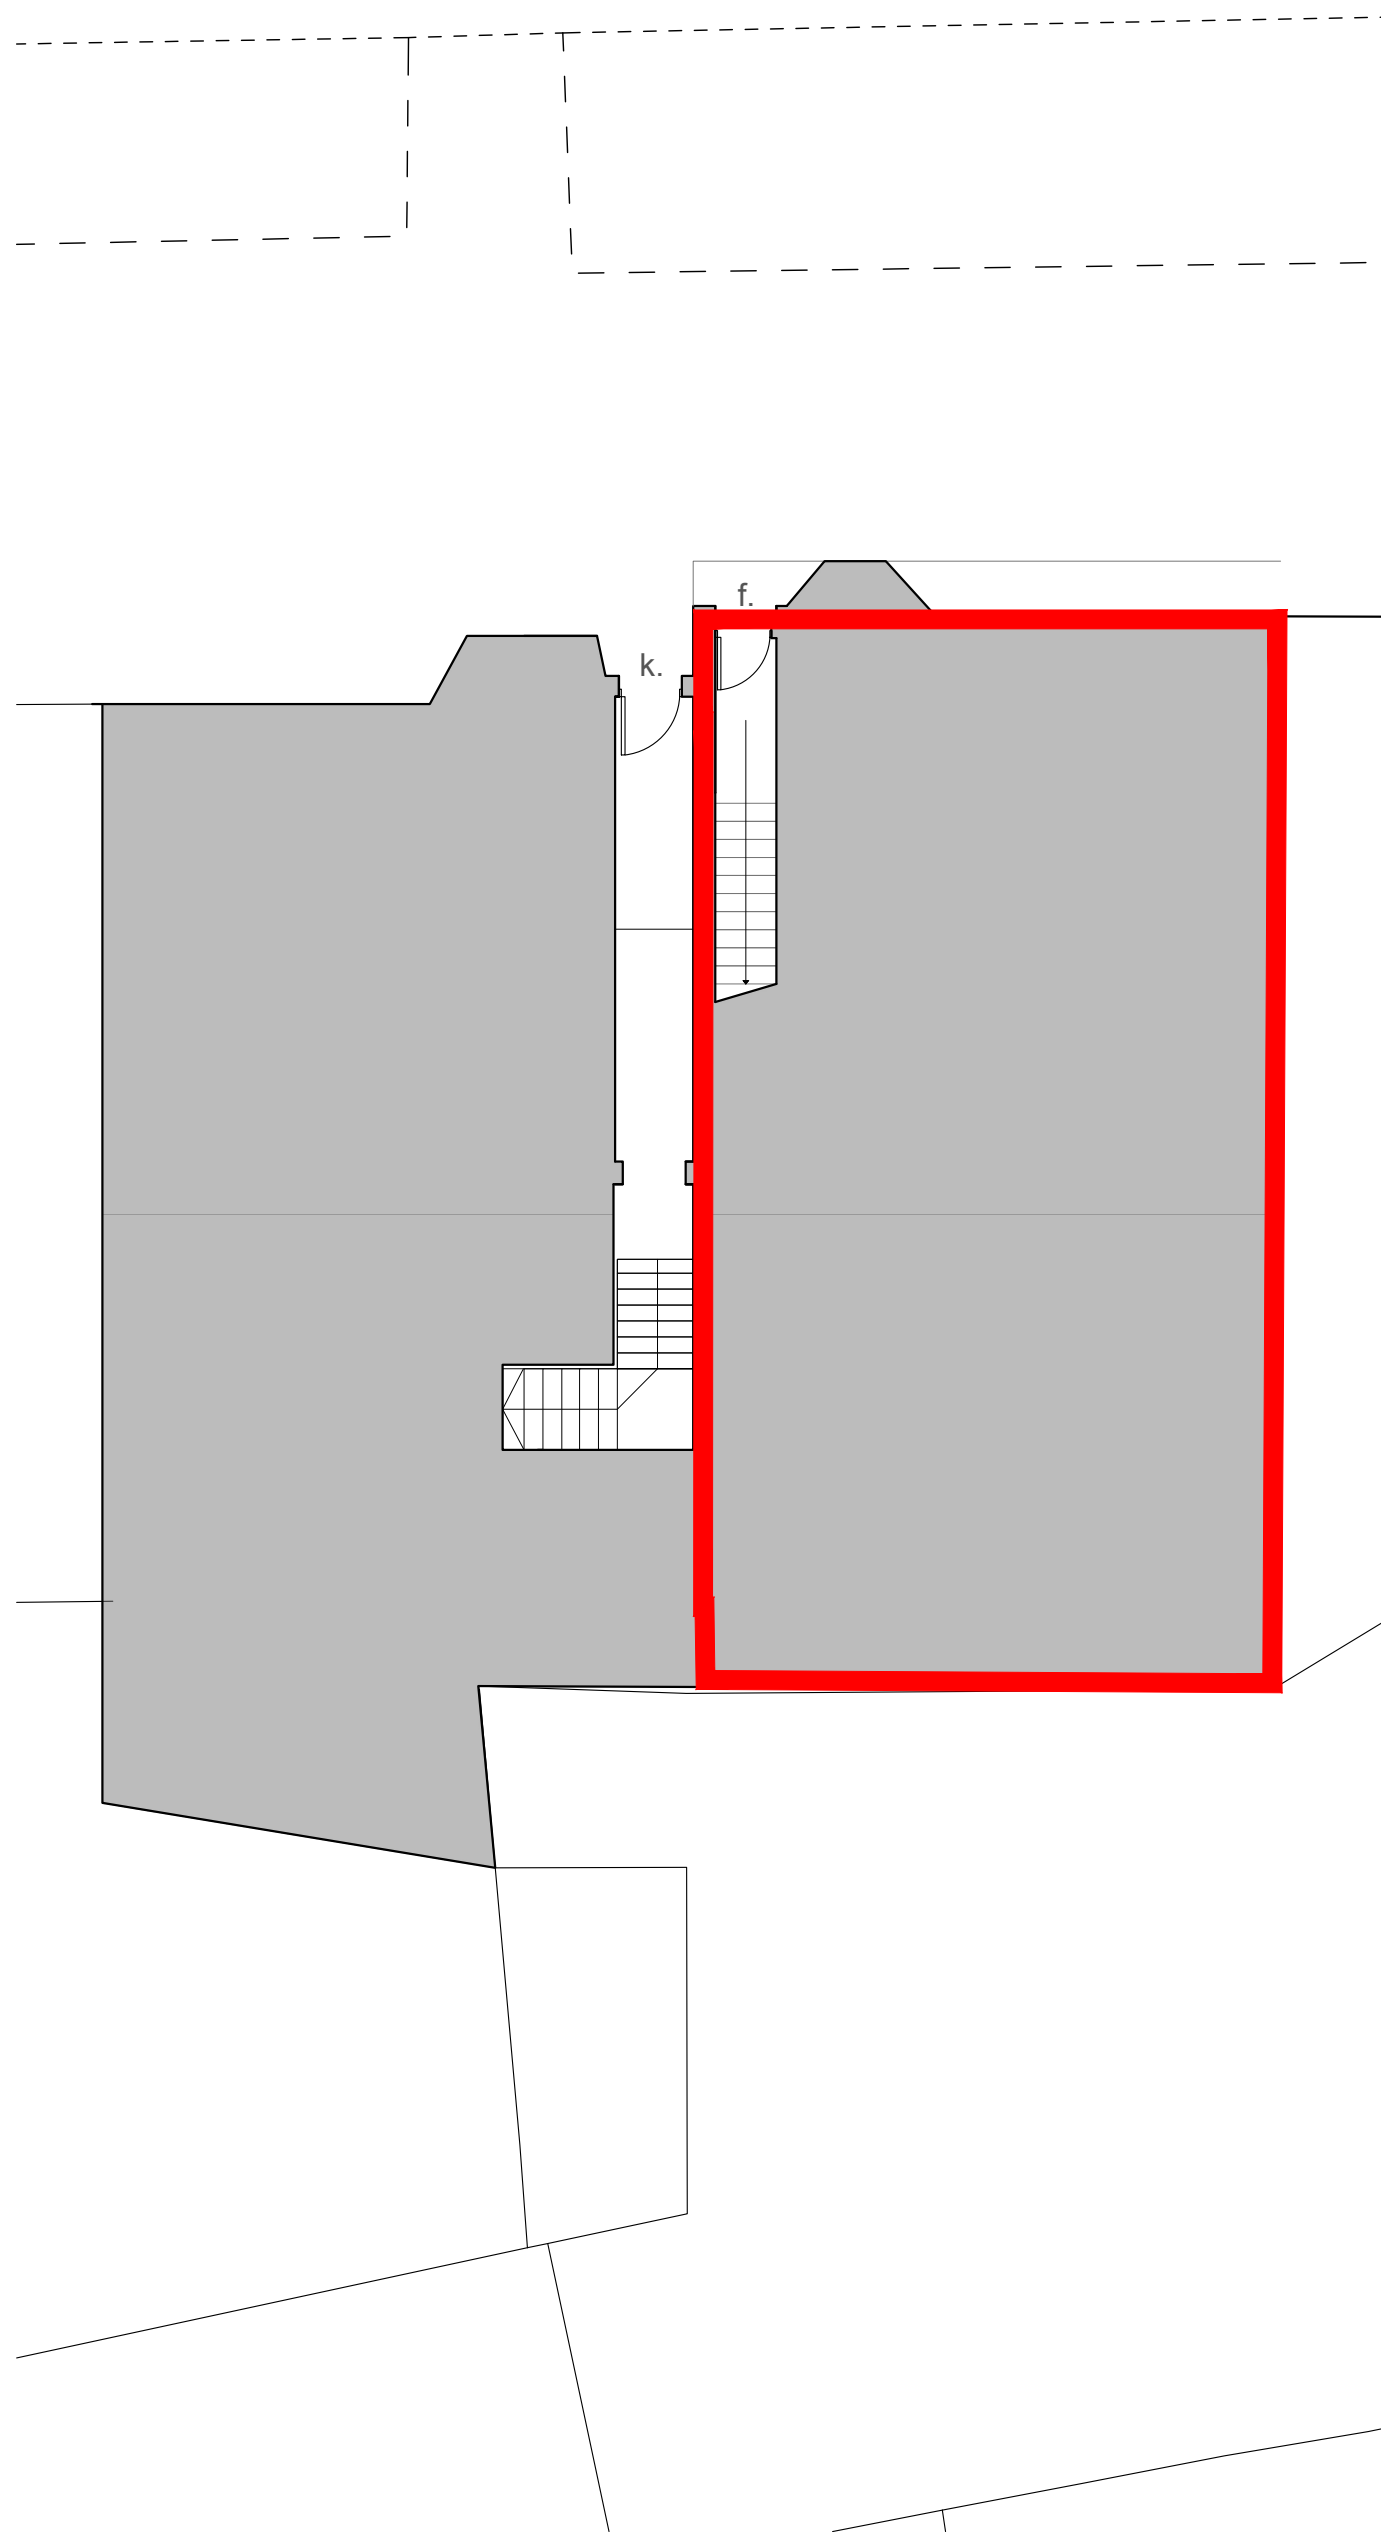

23A- Market PI, Hitchin
Ground Floor Plan

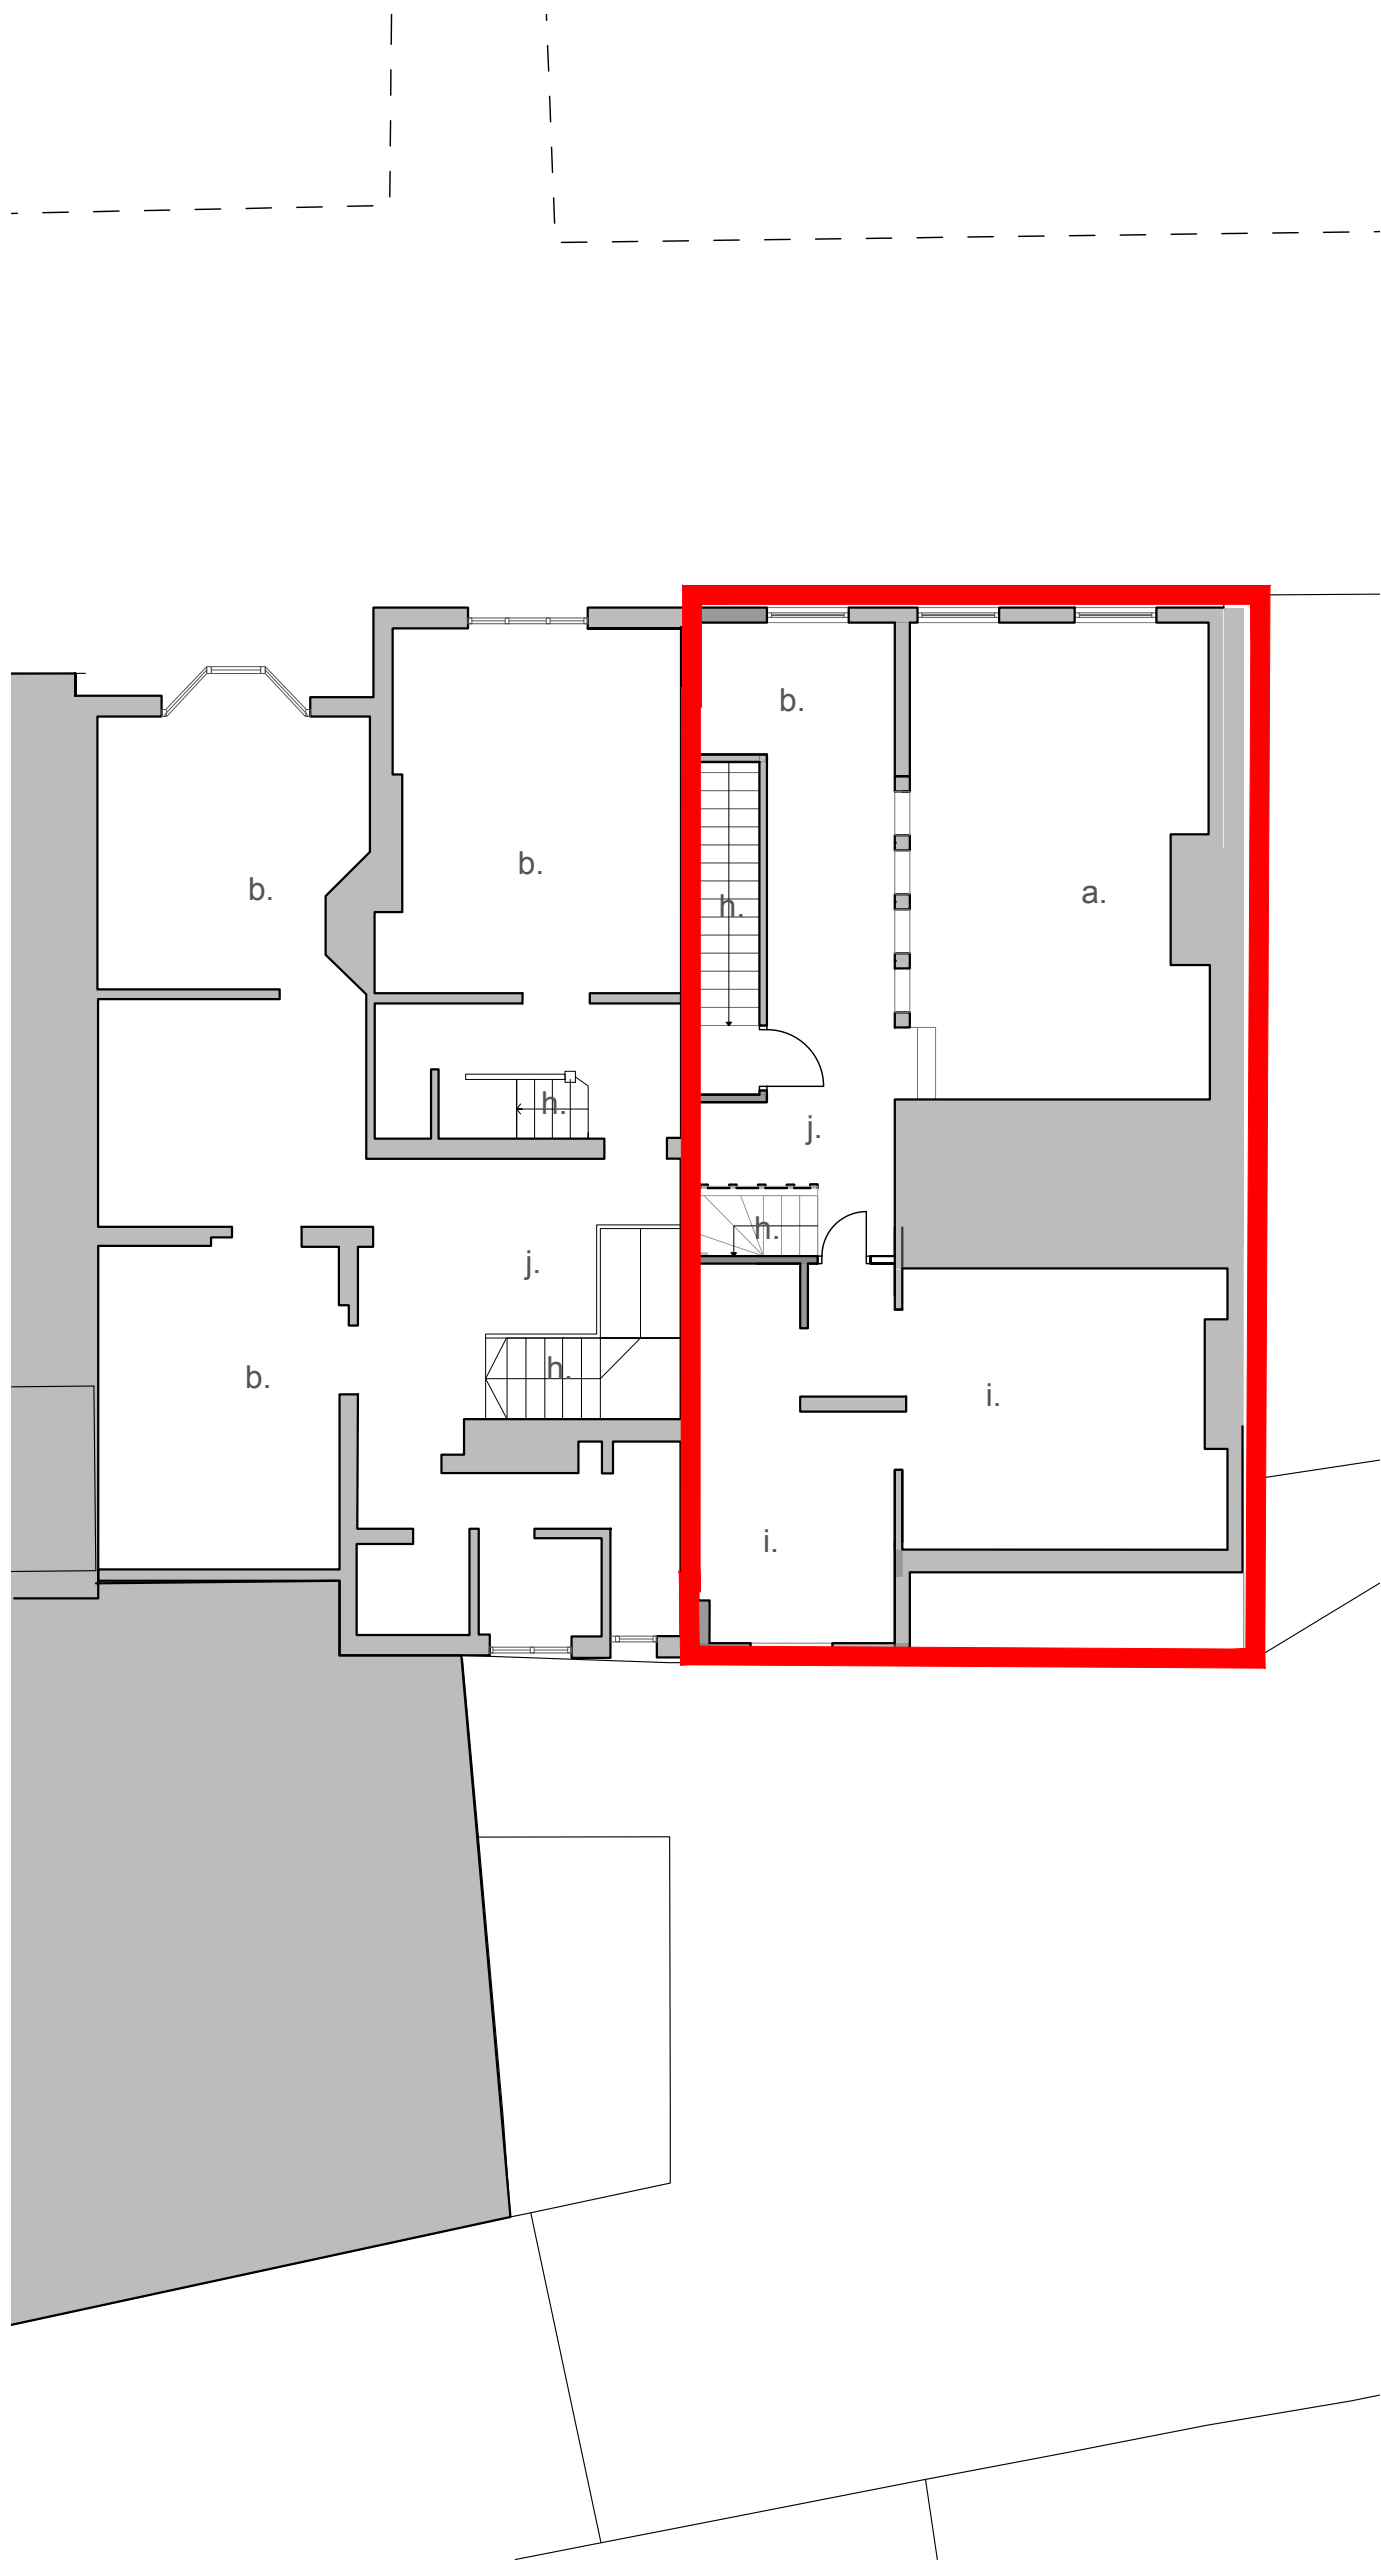


23A Market PI, Hitchin
First Floor Plan

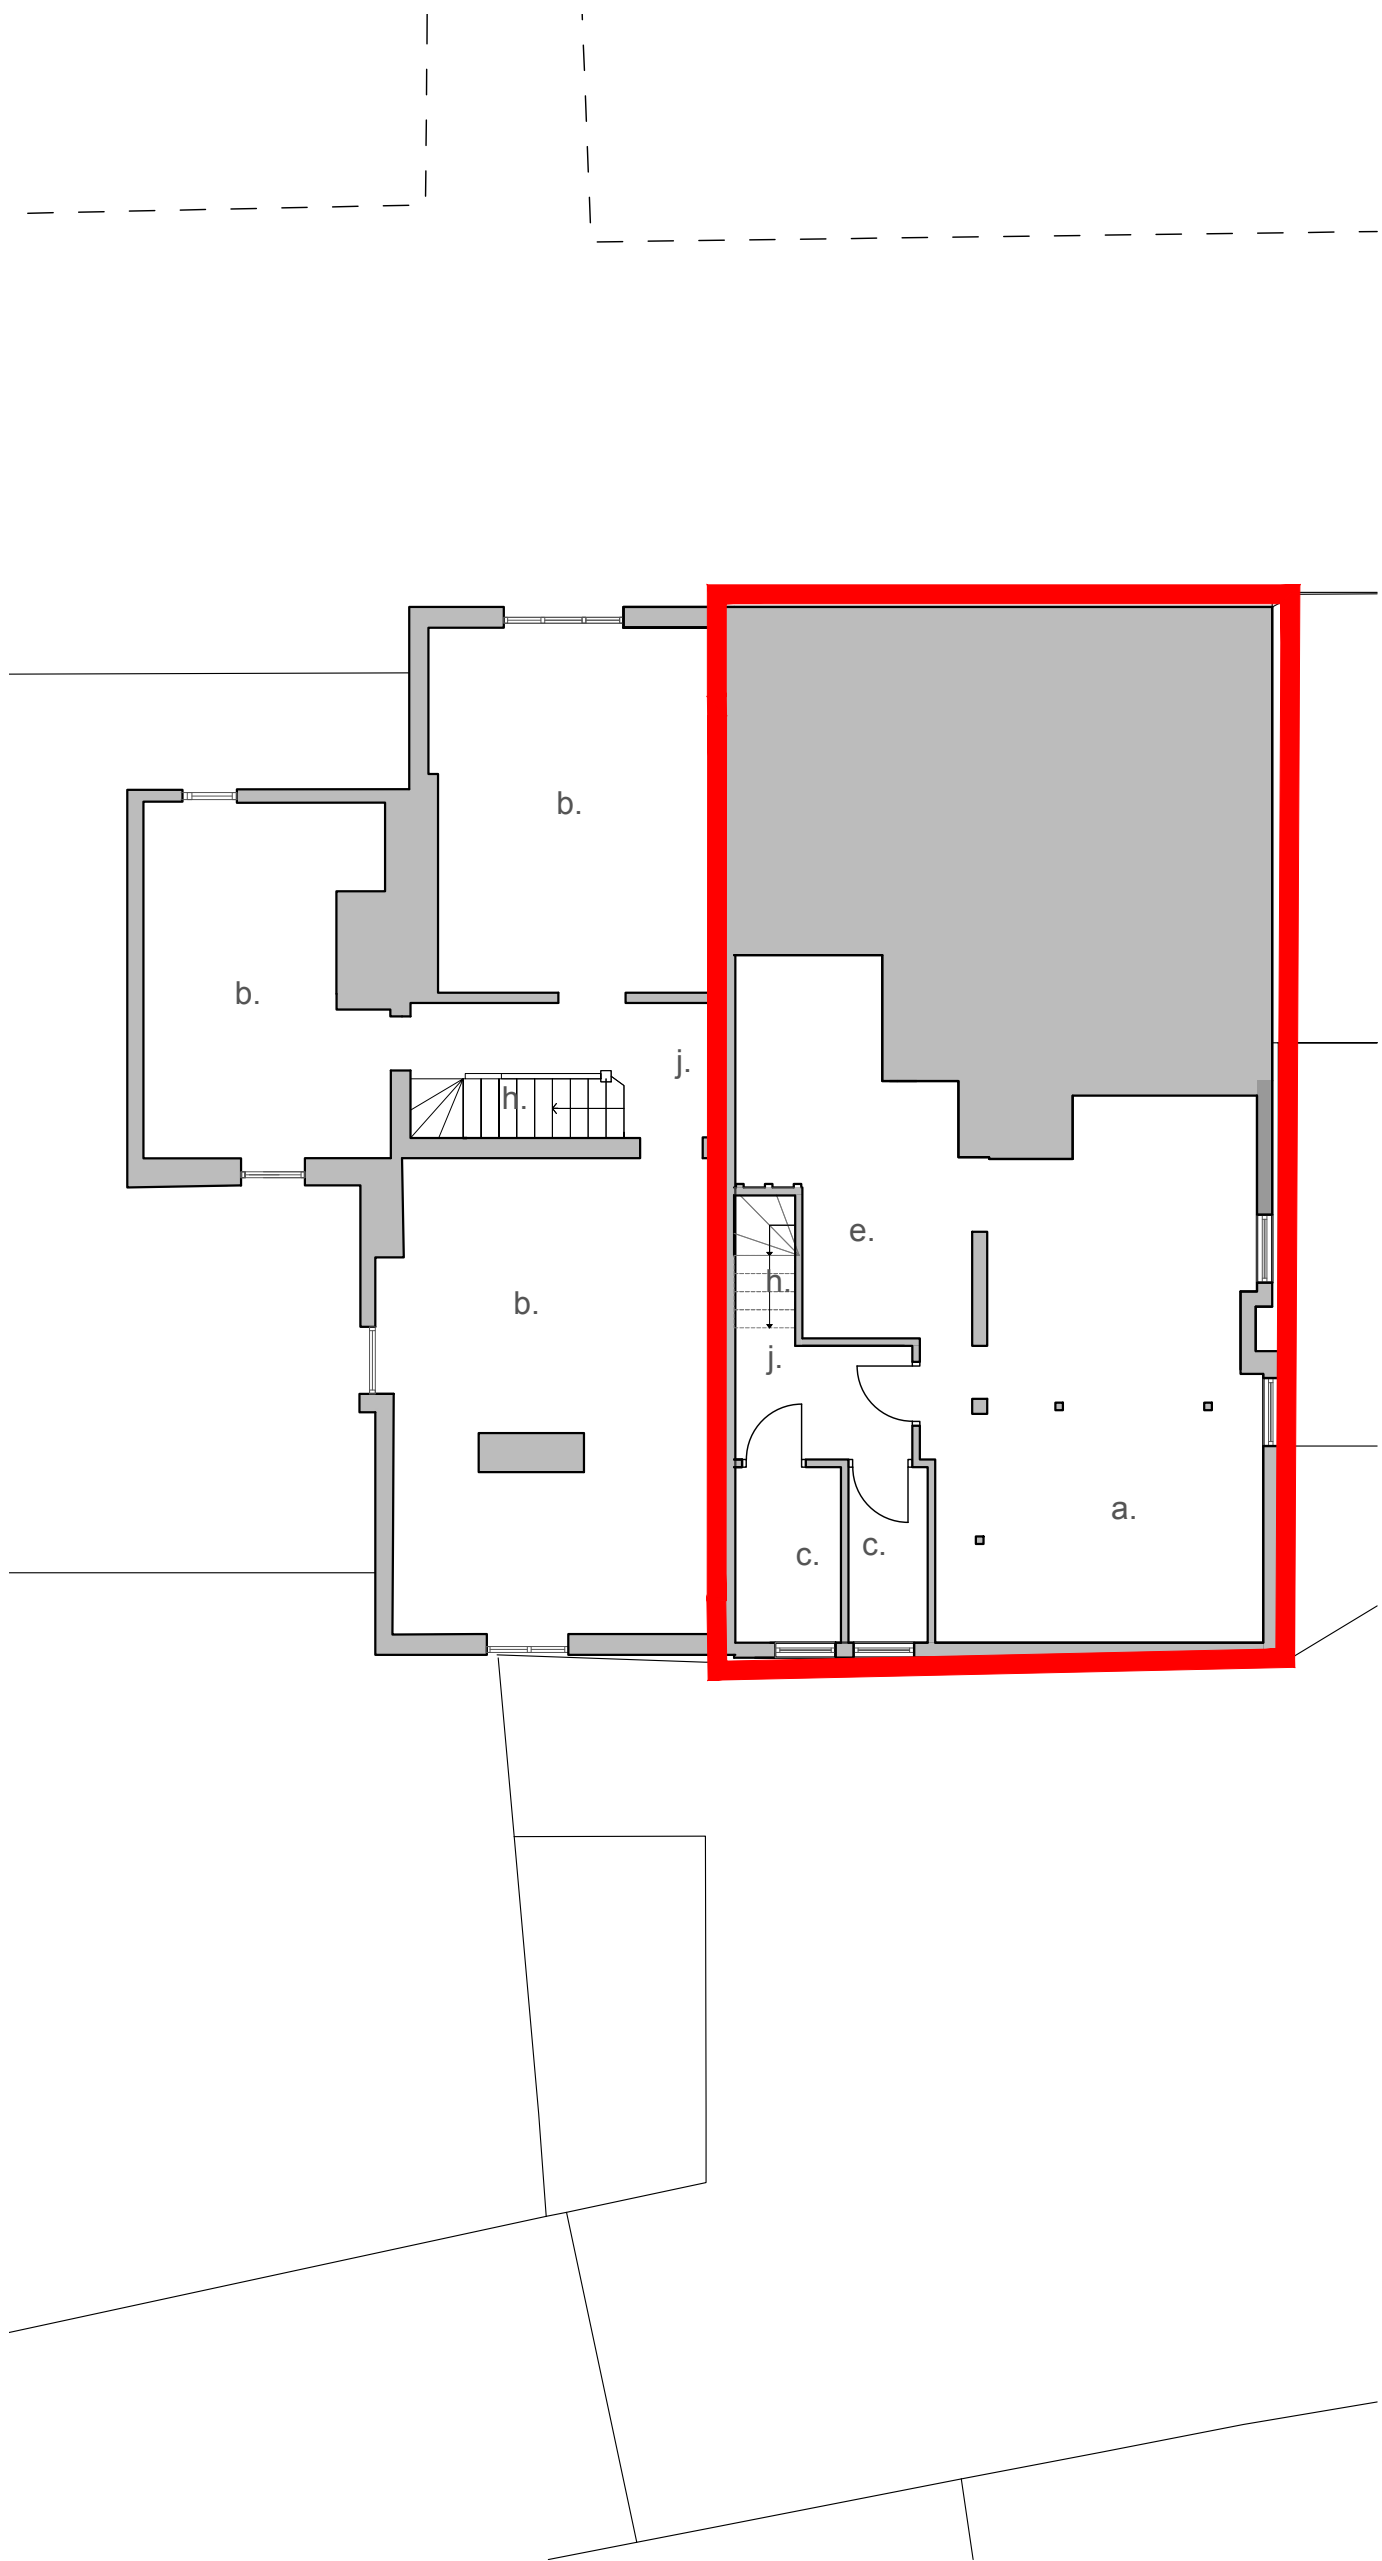

23A Market PI, Hitchin
Second Floor Plan

- Notes:
- a. Existing restaurant area.
 - b. Existing offices
 - c. Existing toilets
 - d. Existing restaurant area
 - e. Existing storage area
 - f. Entrance nr 23
 - g. Existing Lobby Partition
 - h. Existing stair
 - i. Existing kitchen area
 - j. Existing hallway
 - k. Entrance nr 24

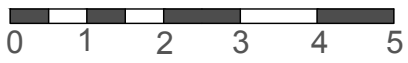

Second Floor, 88 Bancroft
Hitchin, SG5 1NG
01462 226699
michael@michaelcollinsarchitects.com
www.michaelcollinsarchitects.com

Revisions
1. This drawing is copyright.
2. These layouts are preliminary until further surveys are undertaken.
3. Scale and boundaries are indicative.
4. Current boundary indicative based on OS data.
5. Red dotted line is shown as site boundary.
6. Elevation key plan not to scale.
7. Dimensions shown are indicative only and subject to survey.

Michael Collins Architects Ltd
23A Market Place ;
283 Plans as existing
Stage: Stage 3
Status: Planning / LBC

MCA
010
REVISION
1:1000@A1