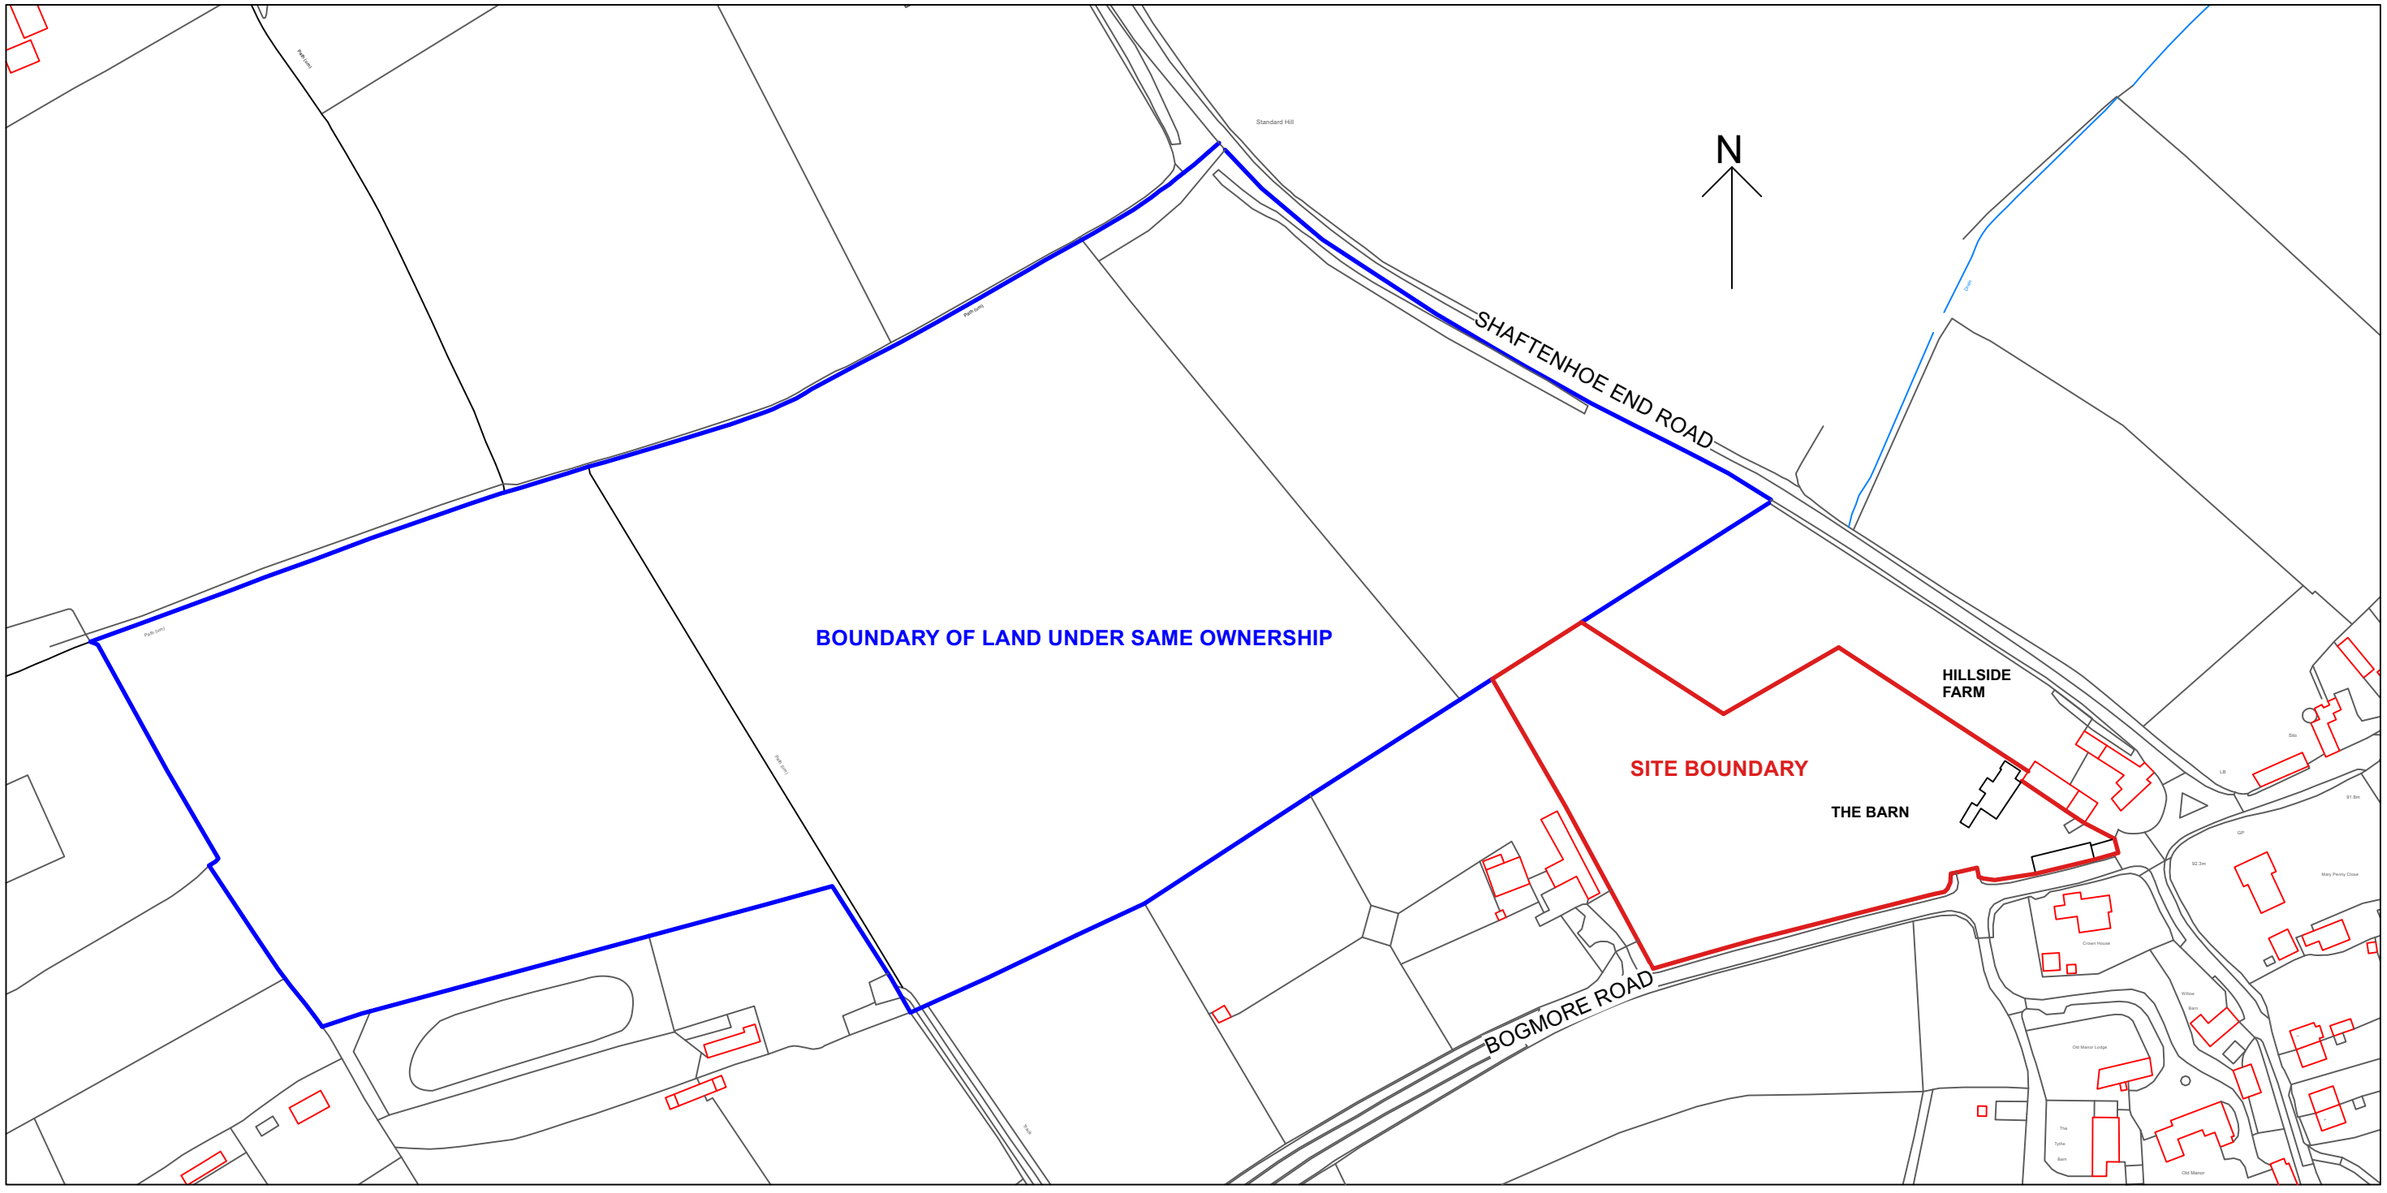


PROJECT 5
ARCHITECTURE LLP
1 Quilter Street
London E2 7BS

+44 (0)20 7739 9131
E: info@p5a.co.uk

0 100m

job title	scale	drawn	drawing no.
THE BARN, SHAFTENHOE END, SG8 8LE	NTS @ A3	MP	8188 TB-PAS01
drawing	date	checked	
LOCATION PLAN	OCTOBER 2025	XX	