



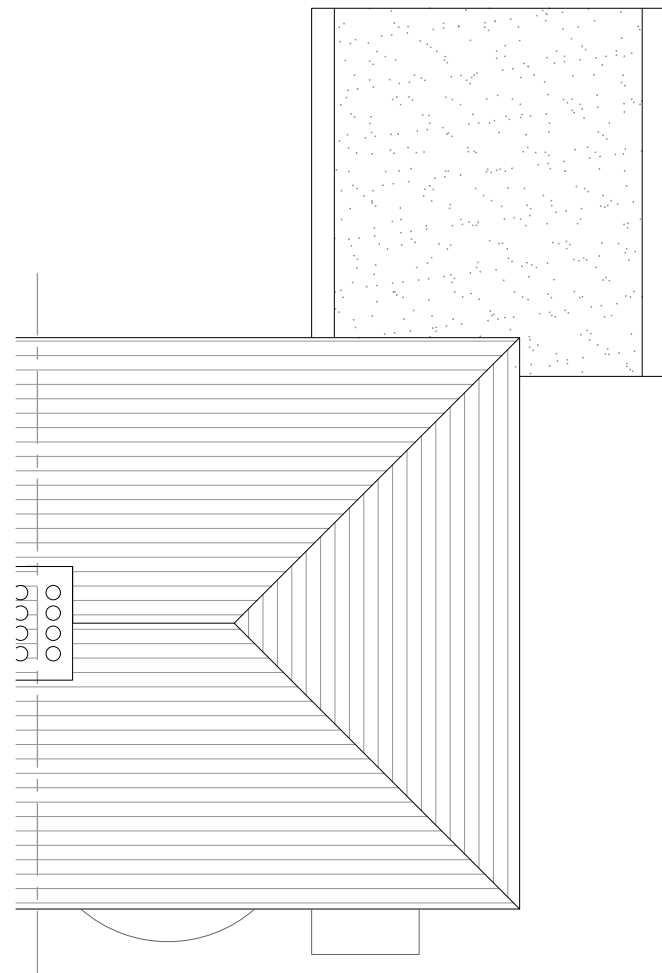


Existing roof layout

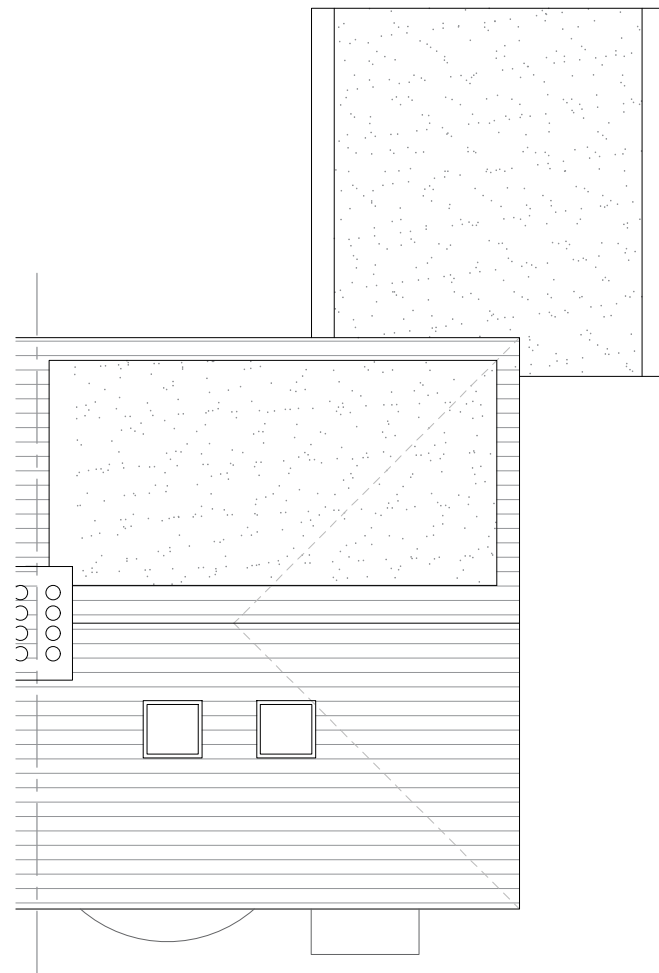

Proposed roof layout

Notes:
All drawings to be signed off by building control before the commencement of any works. If works commence on a Building Notice, the Builder/property owner commences works at their own risk and Loft Plans (or its Officer's) cannot accept and liability whatsoever for these works carried out.

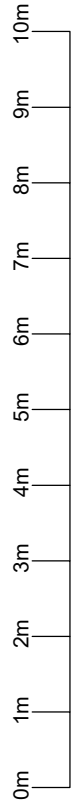

Rev	Date	Details	By
Project: Loft conversion with rear dormer & 2x Rooflights			
Address: 3 Westmill Road, Hitchin, SG5 2SB			
Drawing title: Roof Layouts			
Drawing No: LP/7			
Scale: 1:100 @ A3	Drawn by: JS	Job No: LP456	Date: 12/2/26

