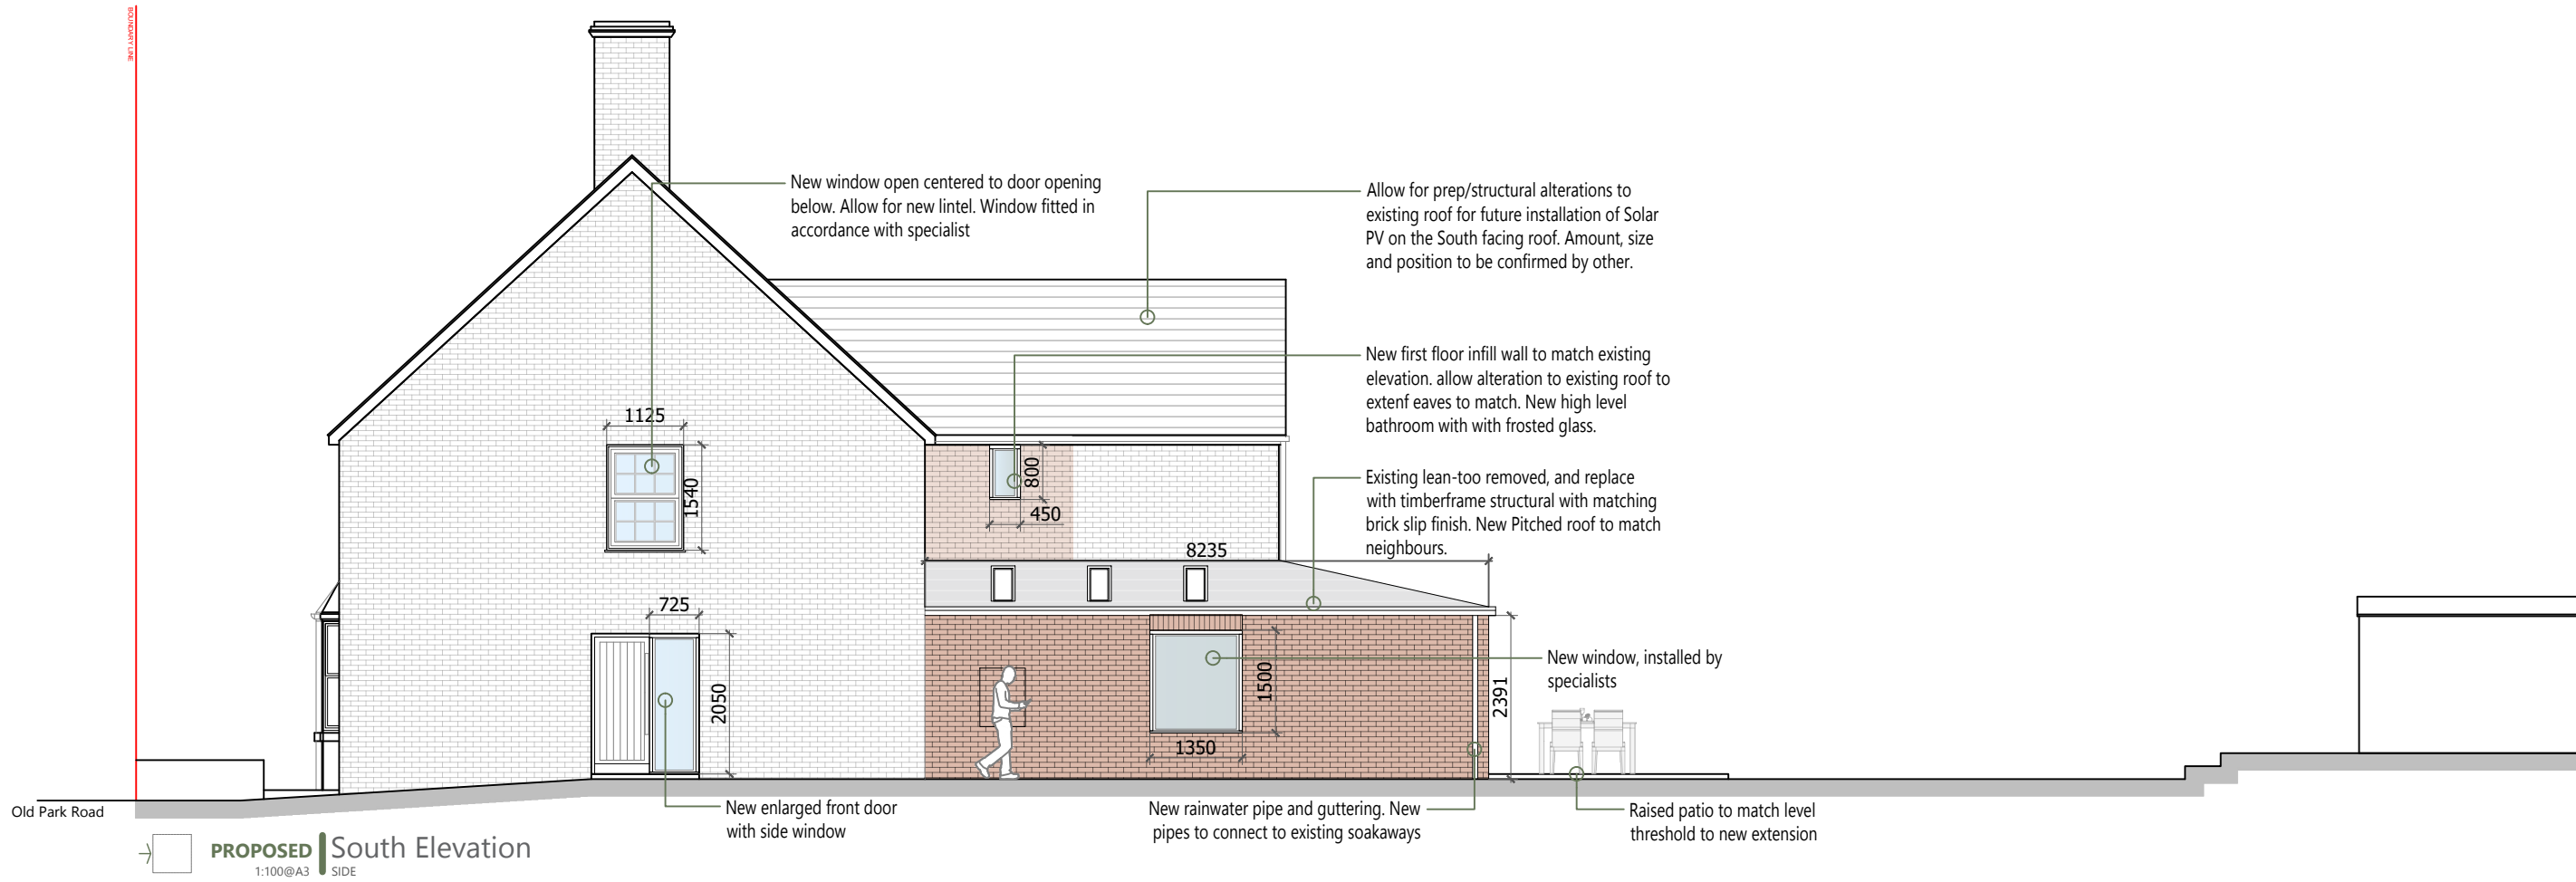
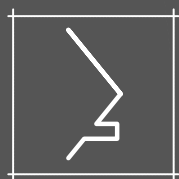


Revision	Description	Date	By
-	First Issue for comment	DD/MM/YY	LR
A	Changes after comments from client	11/02/26	LR

**NOTES:**

Structural: All structural works to be completed in accordance with the Structural Engineer's specifications. Engineer to review and comment on all new steel and timber members.

M&E: Allow for new drainage.

Windows & Doors: All windows to be confirmed. Installed and measure onsite before ordering. Installed in accordance to manufacturer specification. All materials systems and products installed in accordance to manufacturer specification

Note client to confirm scope of works.



Scale 1:100