


9 Piton Rd Driveway

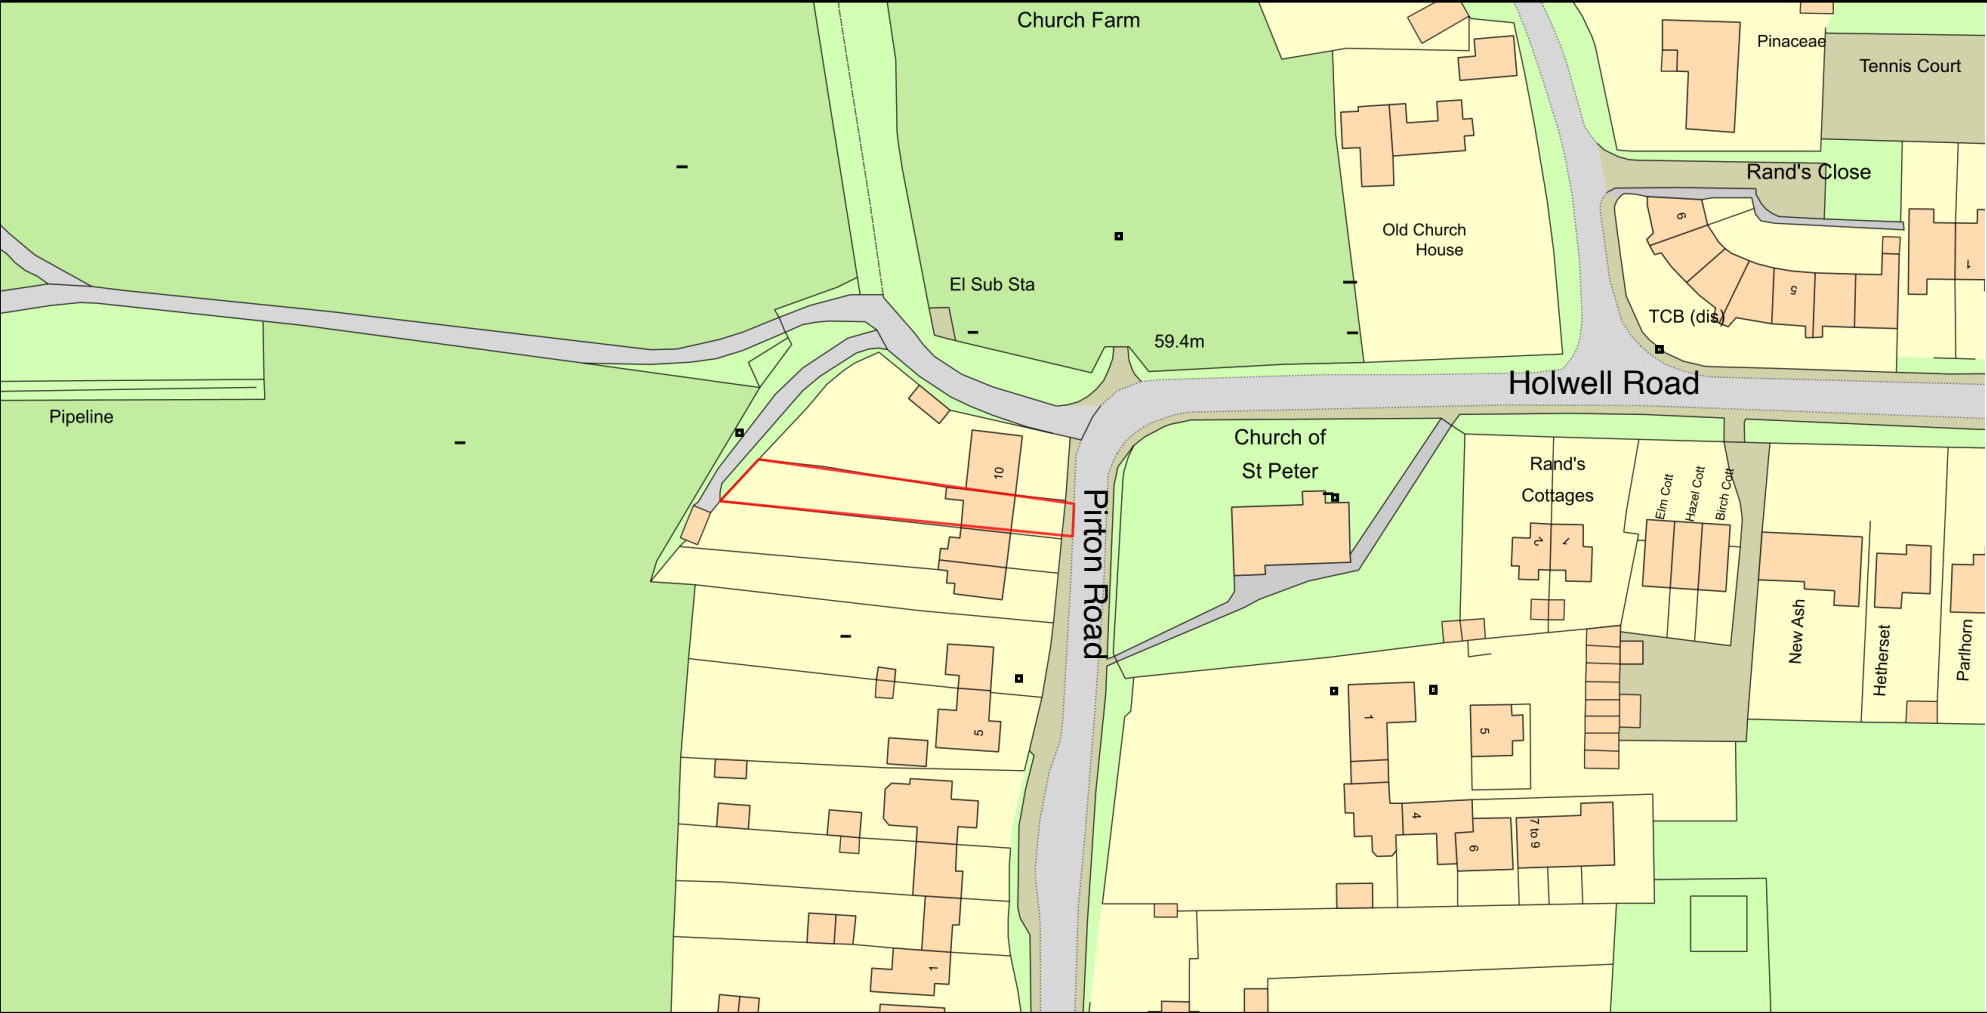

Plan Produced for: NHDC
Date Produced: 10 Jun 2025
Plan Reference Number: TQRQM25161094059077
Scale: 1:1250 @ A4
© Crown copyright and database rights 2025 OS 100042766