

EXISTING SOUTH FACING ELEVATION

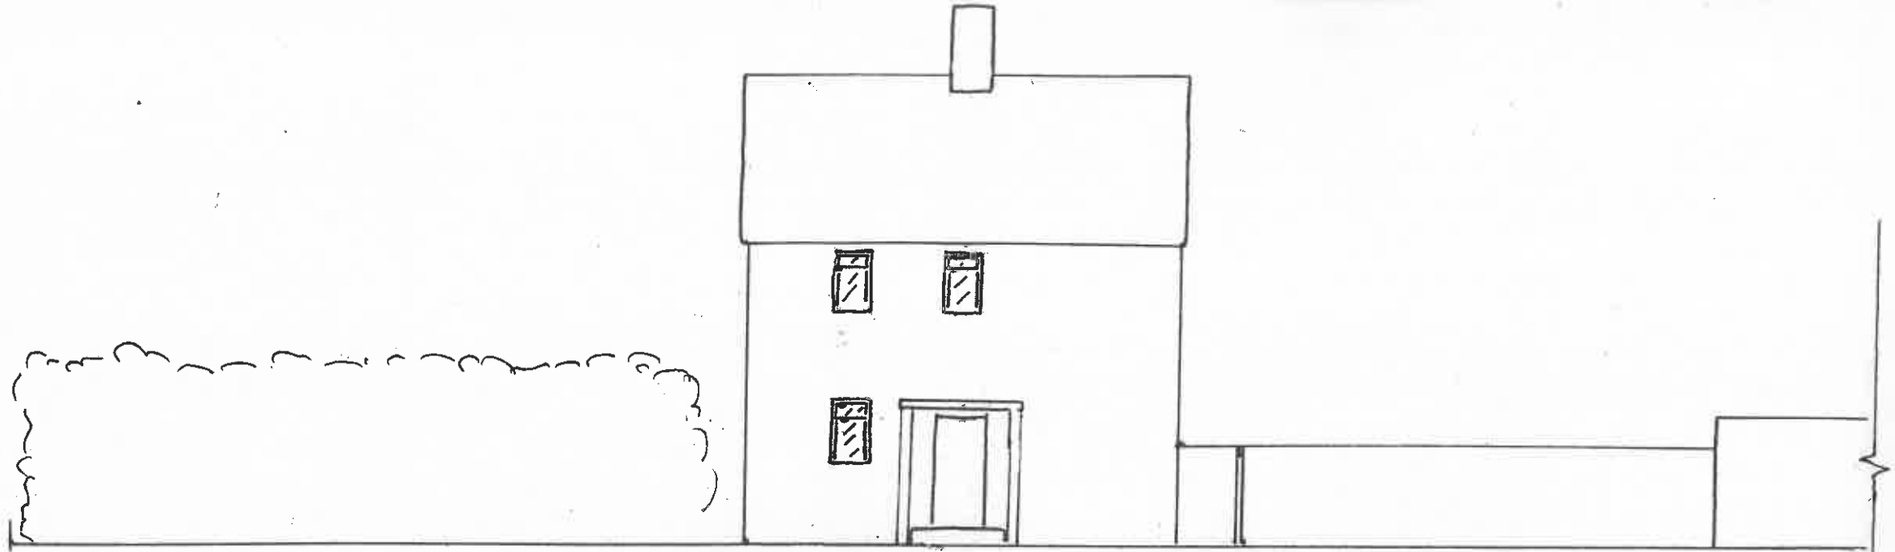

EXISTING EAST FACING ELEVATION

15 WOODHURST, LETCHWORTH
HERTS, SG6 4LX

0 1 2 3 4 5 Metres

1.100
ORIGINAL PAPER SIZE A3

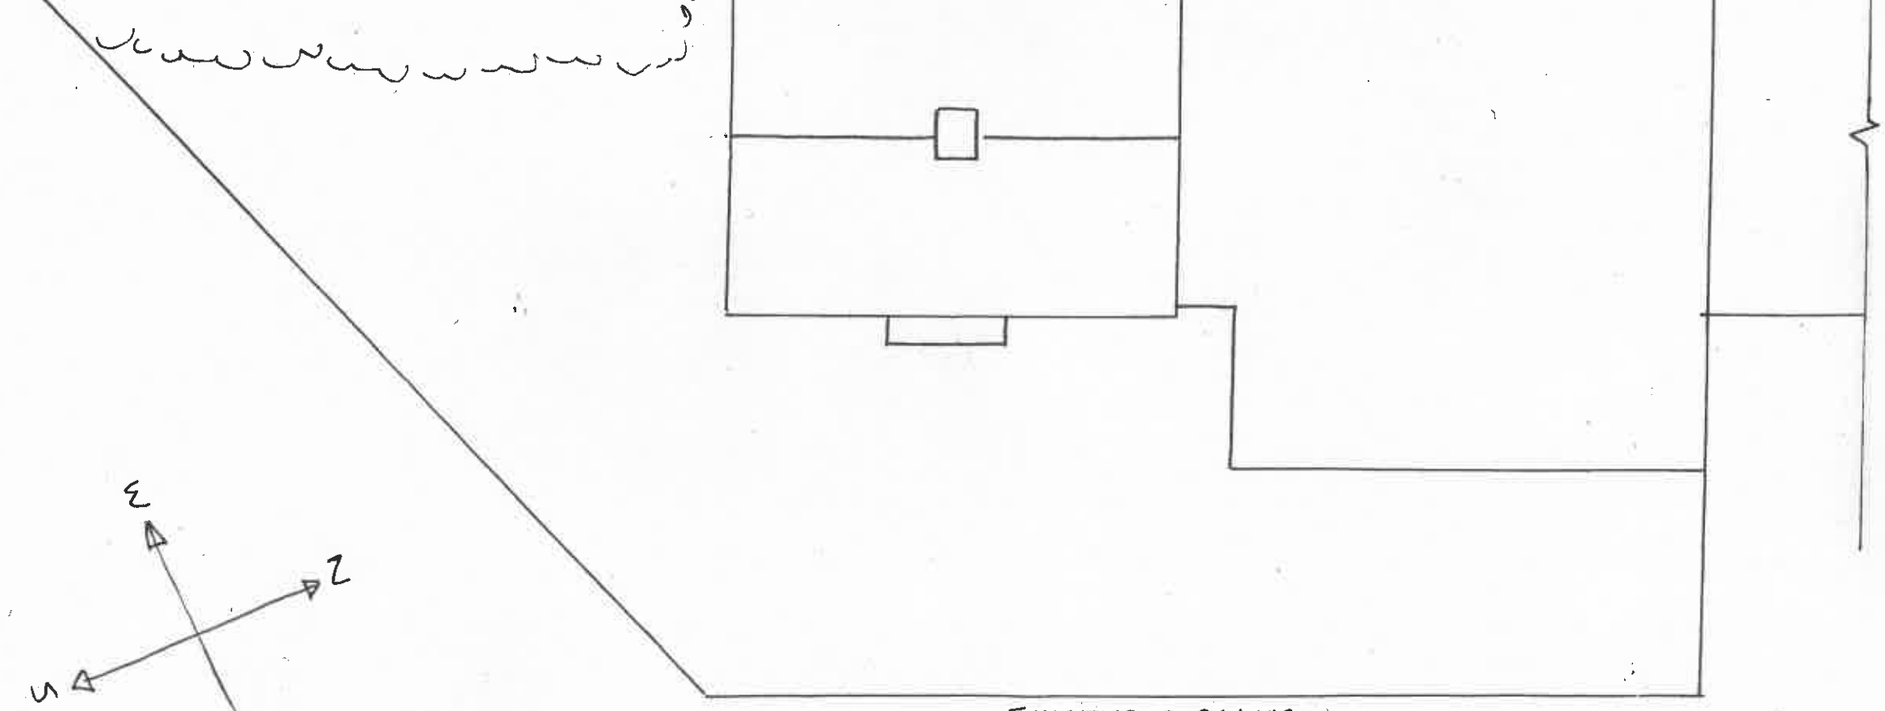

EXISTING PLAN VIEW