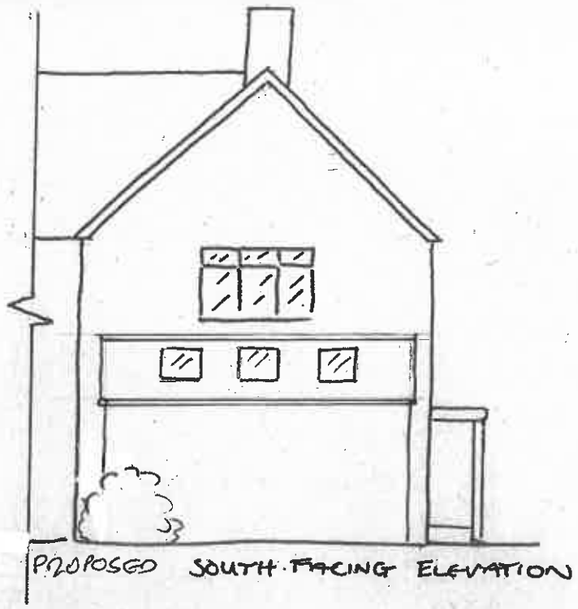

PROPOSED SOUTH FACING ELEVATION

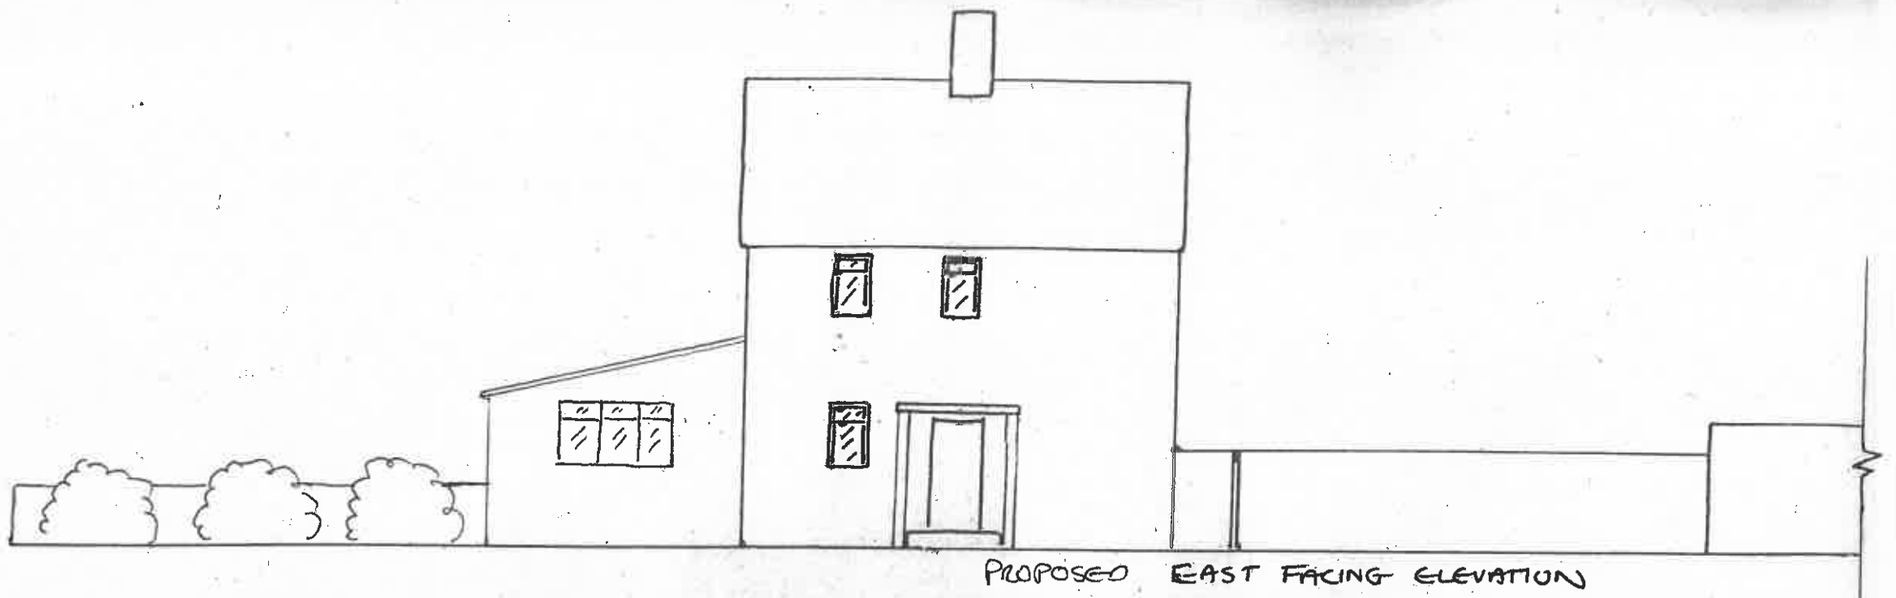

PROPOSED EAST FACING ELEVATION

15 WOODHURST, LETCHWORTH
HERTS, SG6 4LX

0 1 2 3 4 5 Metres

1.100

ORIGINAL PAPER SIZE A3

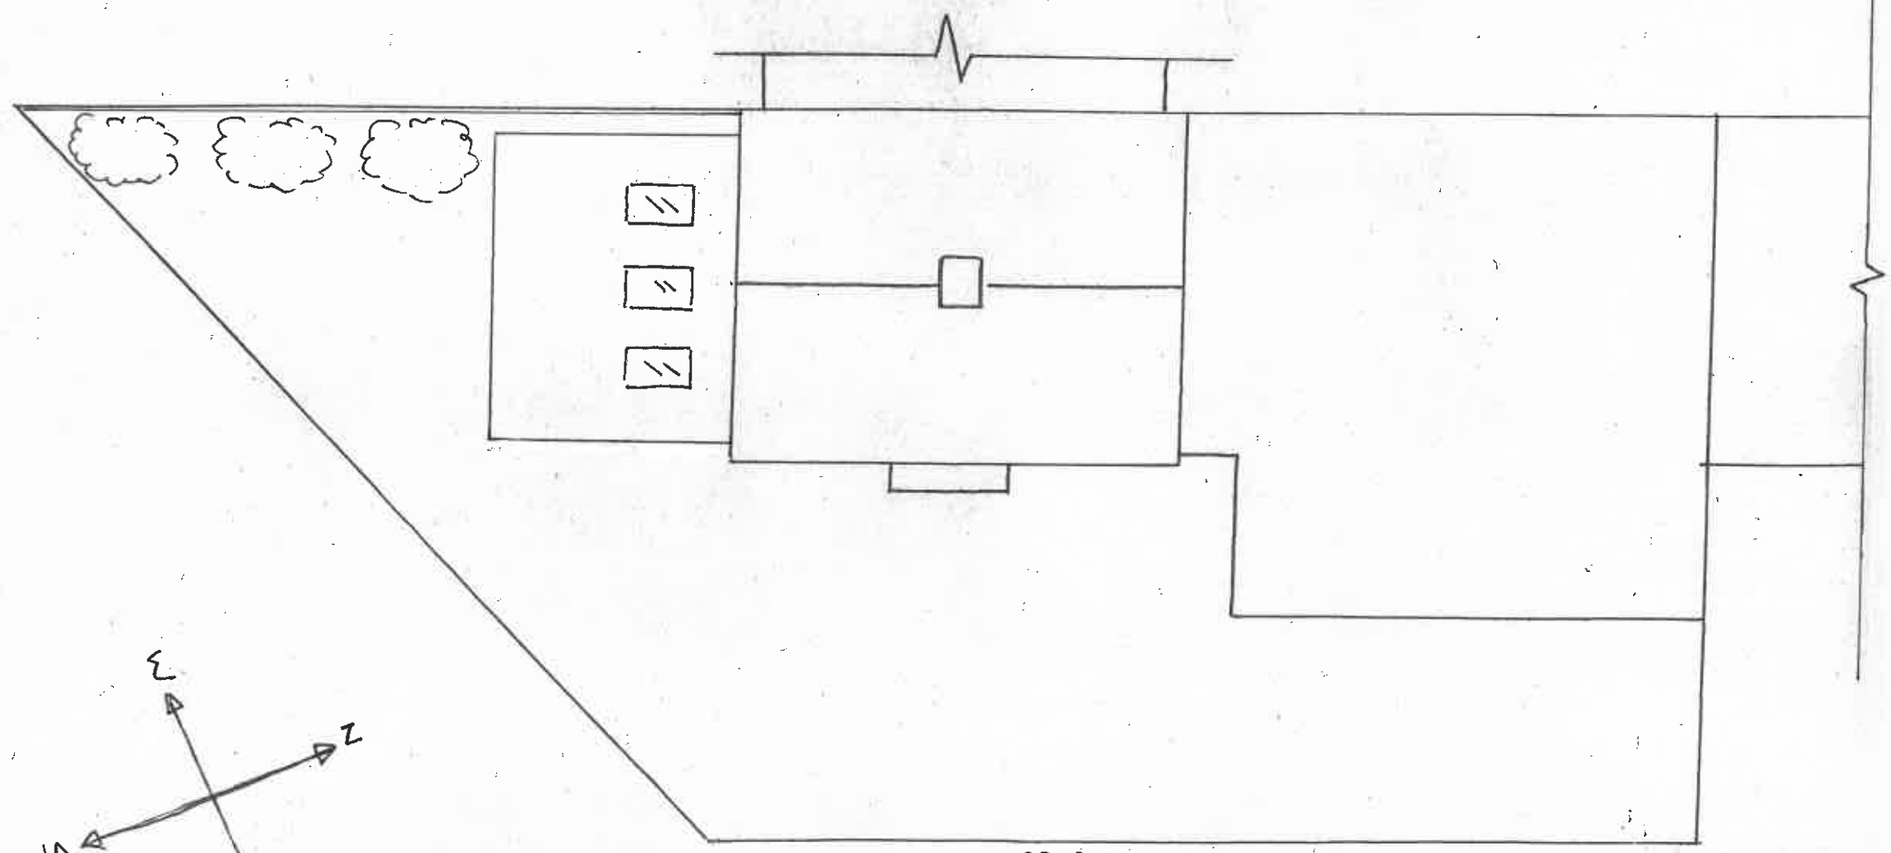

PROPOSED PLAN VIEW