

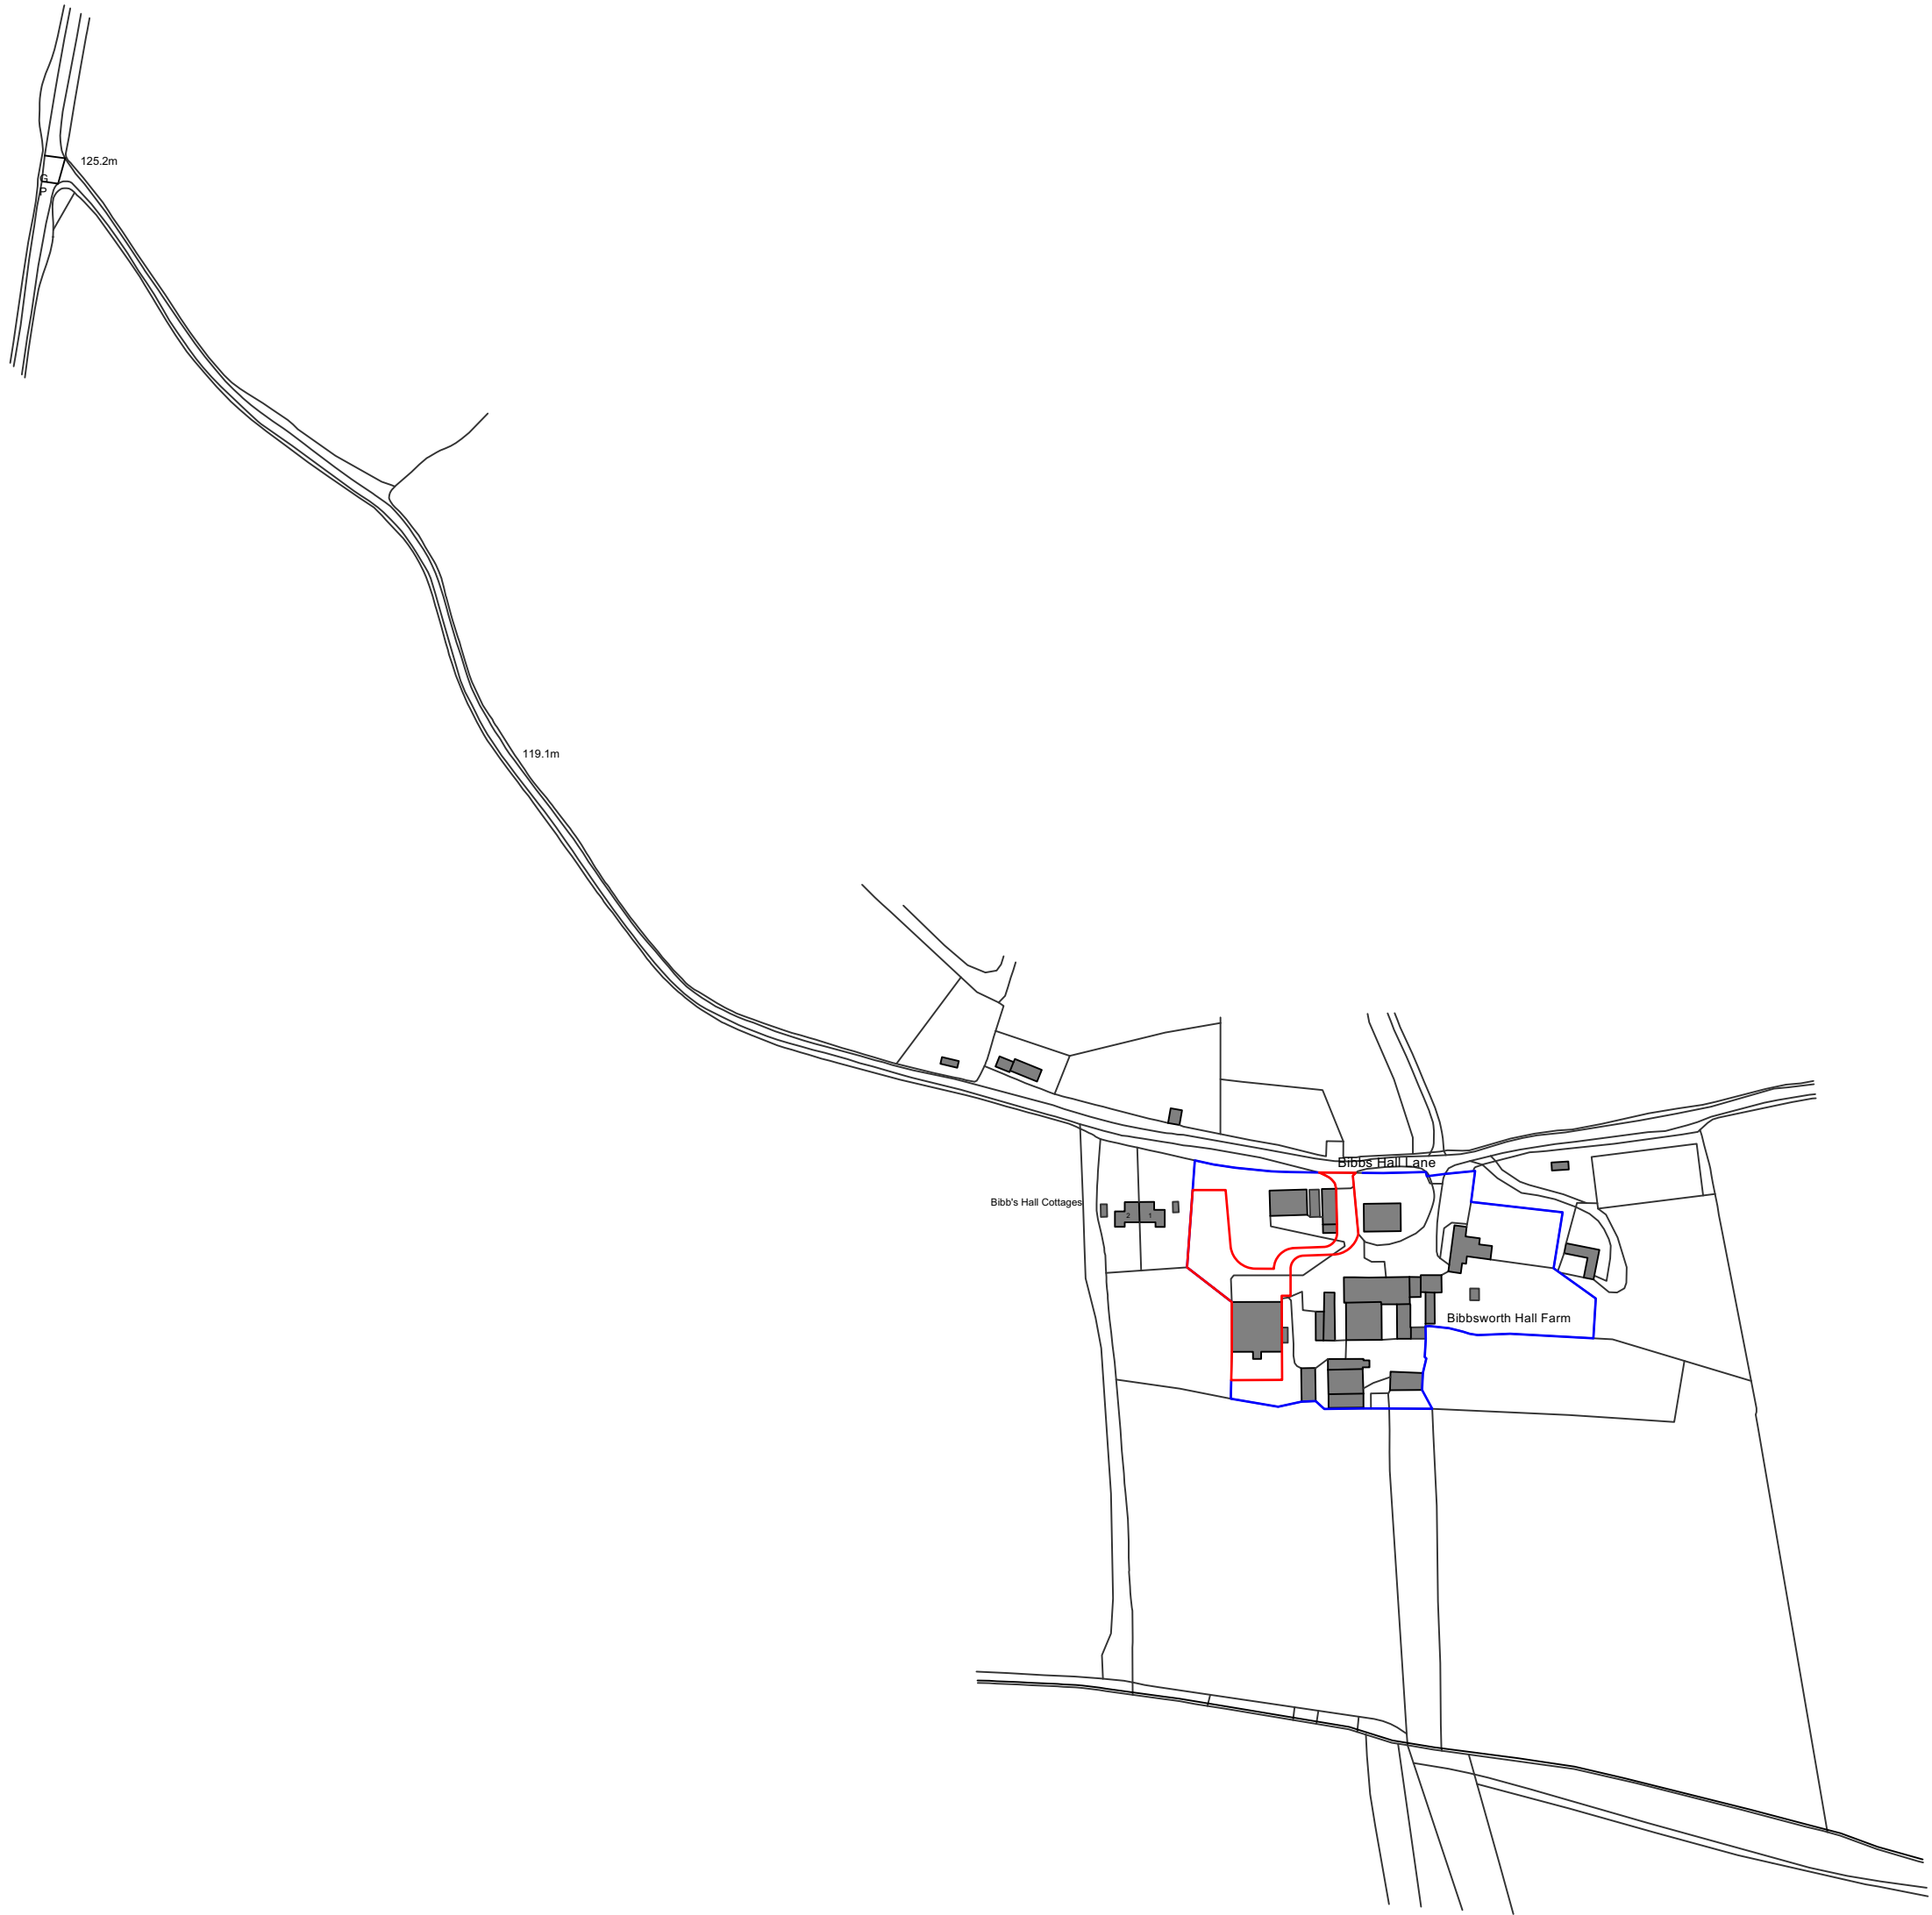


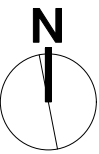

Ordnance Survey, (c) Crown Copyright 2022. All rights reserved. Licence number 100022432

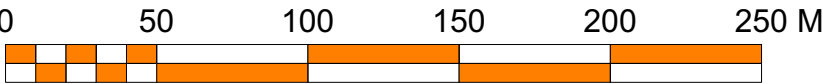

Site area = 0.1ha

No.	Date:	Revision Notes:	Revised By:	Notes:	dparchitects design planning architecture RIBA Chartered Practice CIAT Chartered Institute of Architectural Technicians DP Architects The Old Brewery Tap, 3 Shildon Street, Watlington, Oxfordshire, OX49 5BU Tel: 01491 613 066 Email: mail@dparchitects.co.uk	Client		Drawing		
A	11/10/2024	Red line boundary updated	AHB			KNIGHTS DEVELOPMENTS		SITE LOCATION PLAN		
B	31/10/2024	Road name added	AHB			Project		BIBBSWORTH HALL FARM CLASS Q BARN CONVERSION		
						BIBBS HALL LANE AYOT ST LAWRENCE HITCHIN SG4 8EN		Scale 1:2500 @A2	Dwg No. 24 BIBB SL04	Revision B
								Drawn HFC		
						Date NOV 22	Status PLANNING			