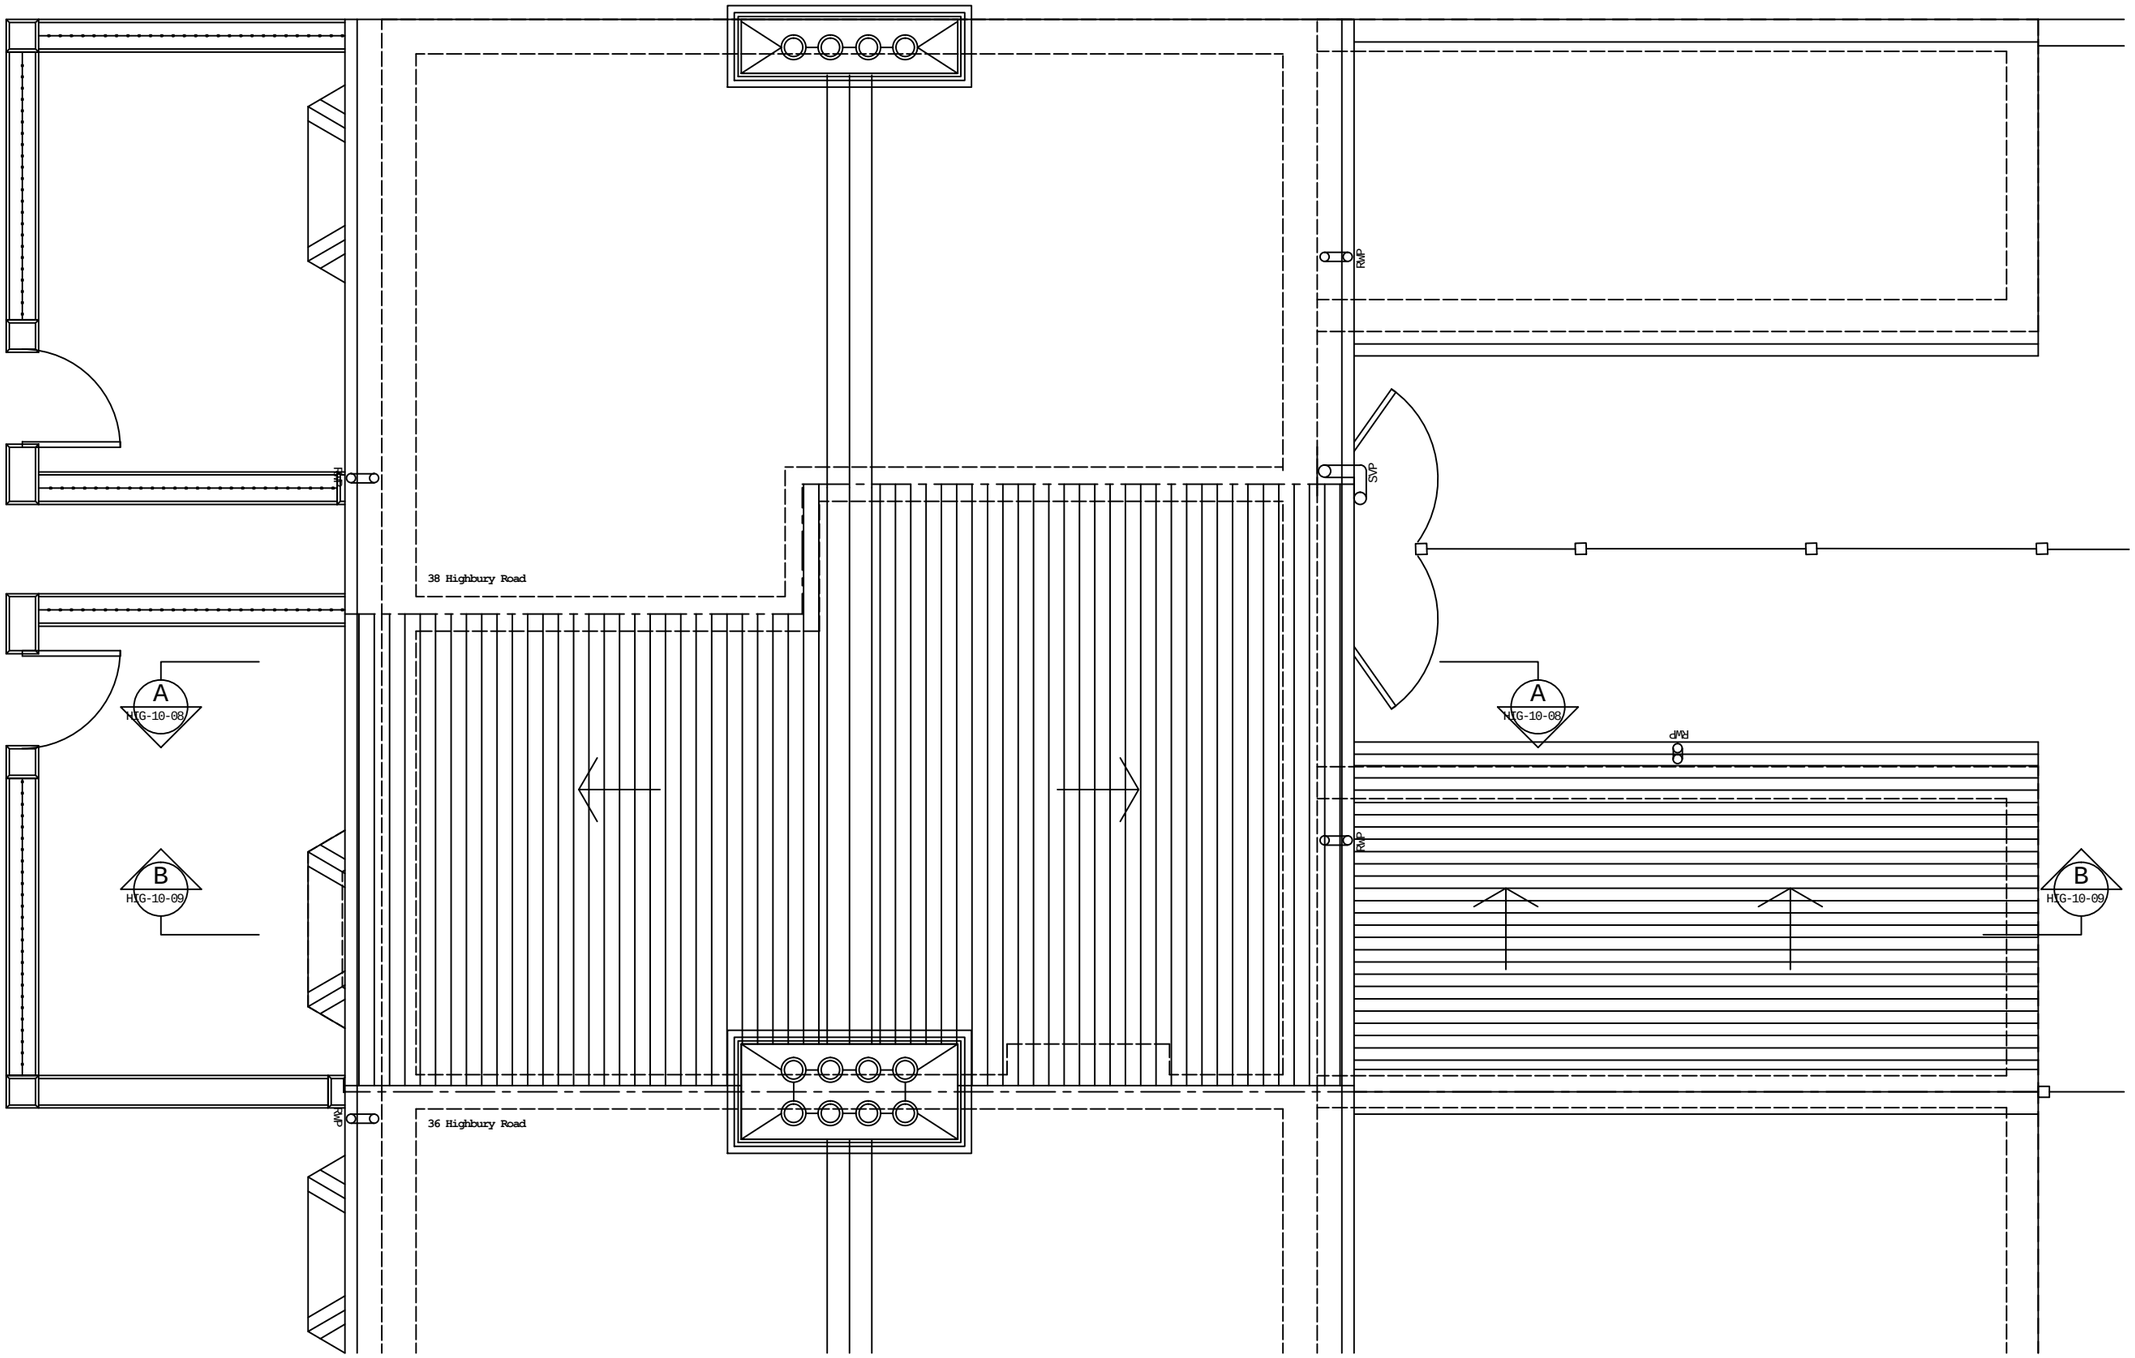

DRAWING TO BE READ IN CONJUNCTION WITH THE SPECIFICATION AND ALL RELEVANT DRAWINGS.

DO NOT SCALE FROM THIS DRAWING.

CONTRACTOR TO CHECK ALL DIMENSIONS ON SITE.

SCOOT STUDIO TO BE ADVISED OF ANY DISCREPANCIES BETWEEN THIS DRAWING AND SITE CONDITIONS IMMEDIATELY.

NOTES:

REVISIONS AS BUBBLED.

REV	DATE	COMMENTS
-	-	-

EXISTING

EXISTING - ROOF PLAN

SCALE BAR

0 1m 2m 3m 4m 5m

SCOOT STUDIO

HERTFORDSHIRE
UNITED KINGDOM
TEL: +44(0)7970944278
scootjason@gmail.com
scootstudio.com

PROJECT	37 Highbury Road
DRAWING TITLE	Ext. Roof Plan
SCALE	1:50 @ A3
DRAWN BY	SW
CHECKED BY	JS
DATE	November 2017
DRAWING NUMBER	HIG-10-05
REVISION	-