



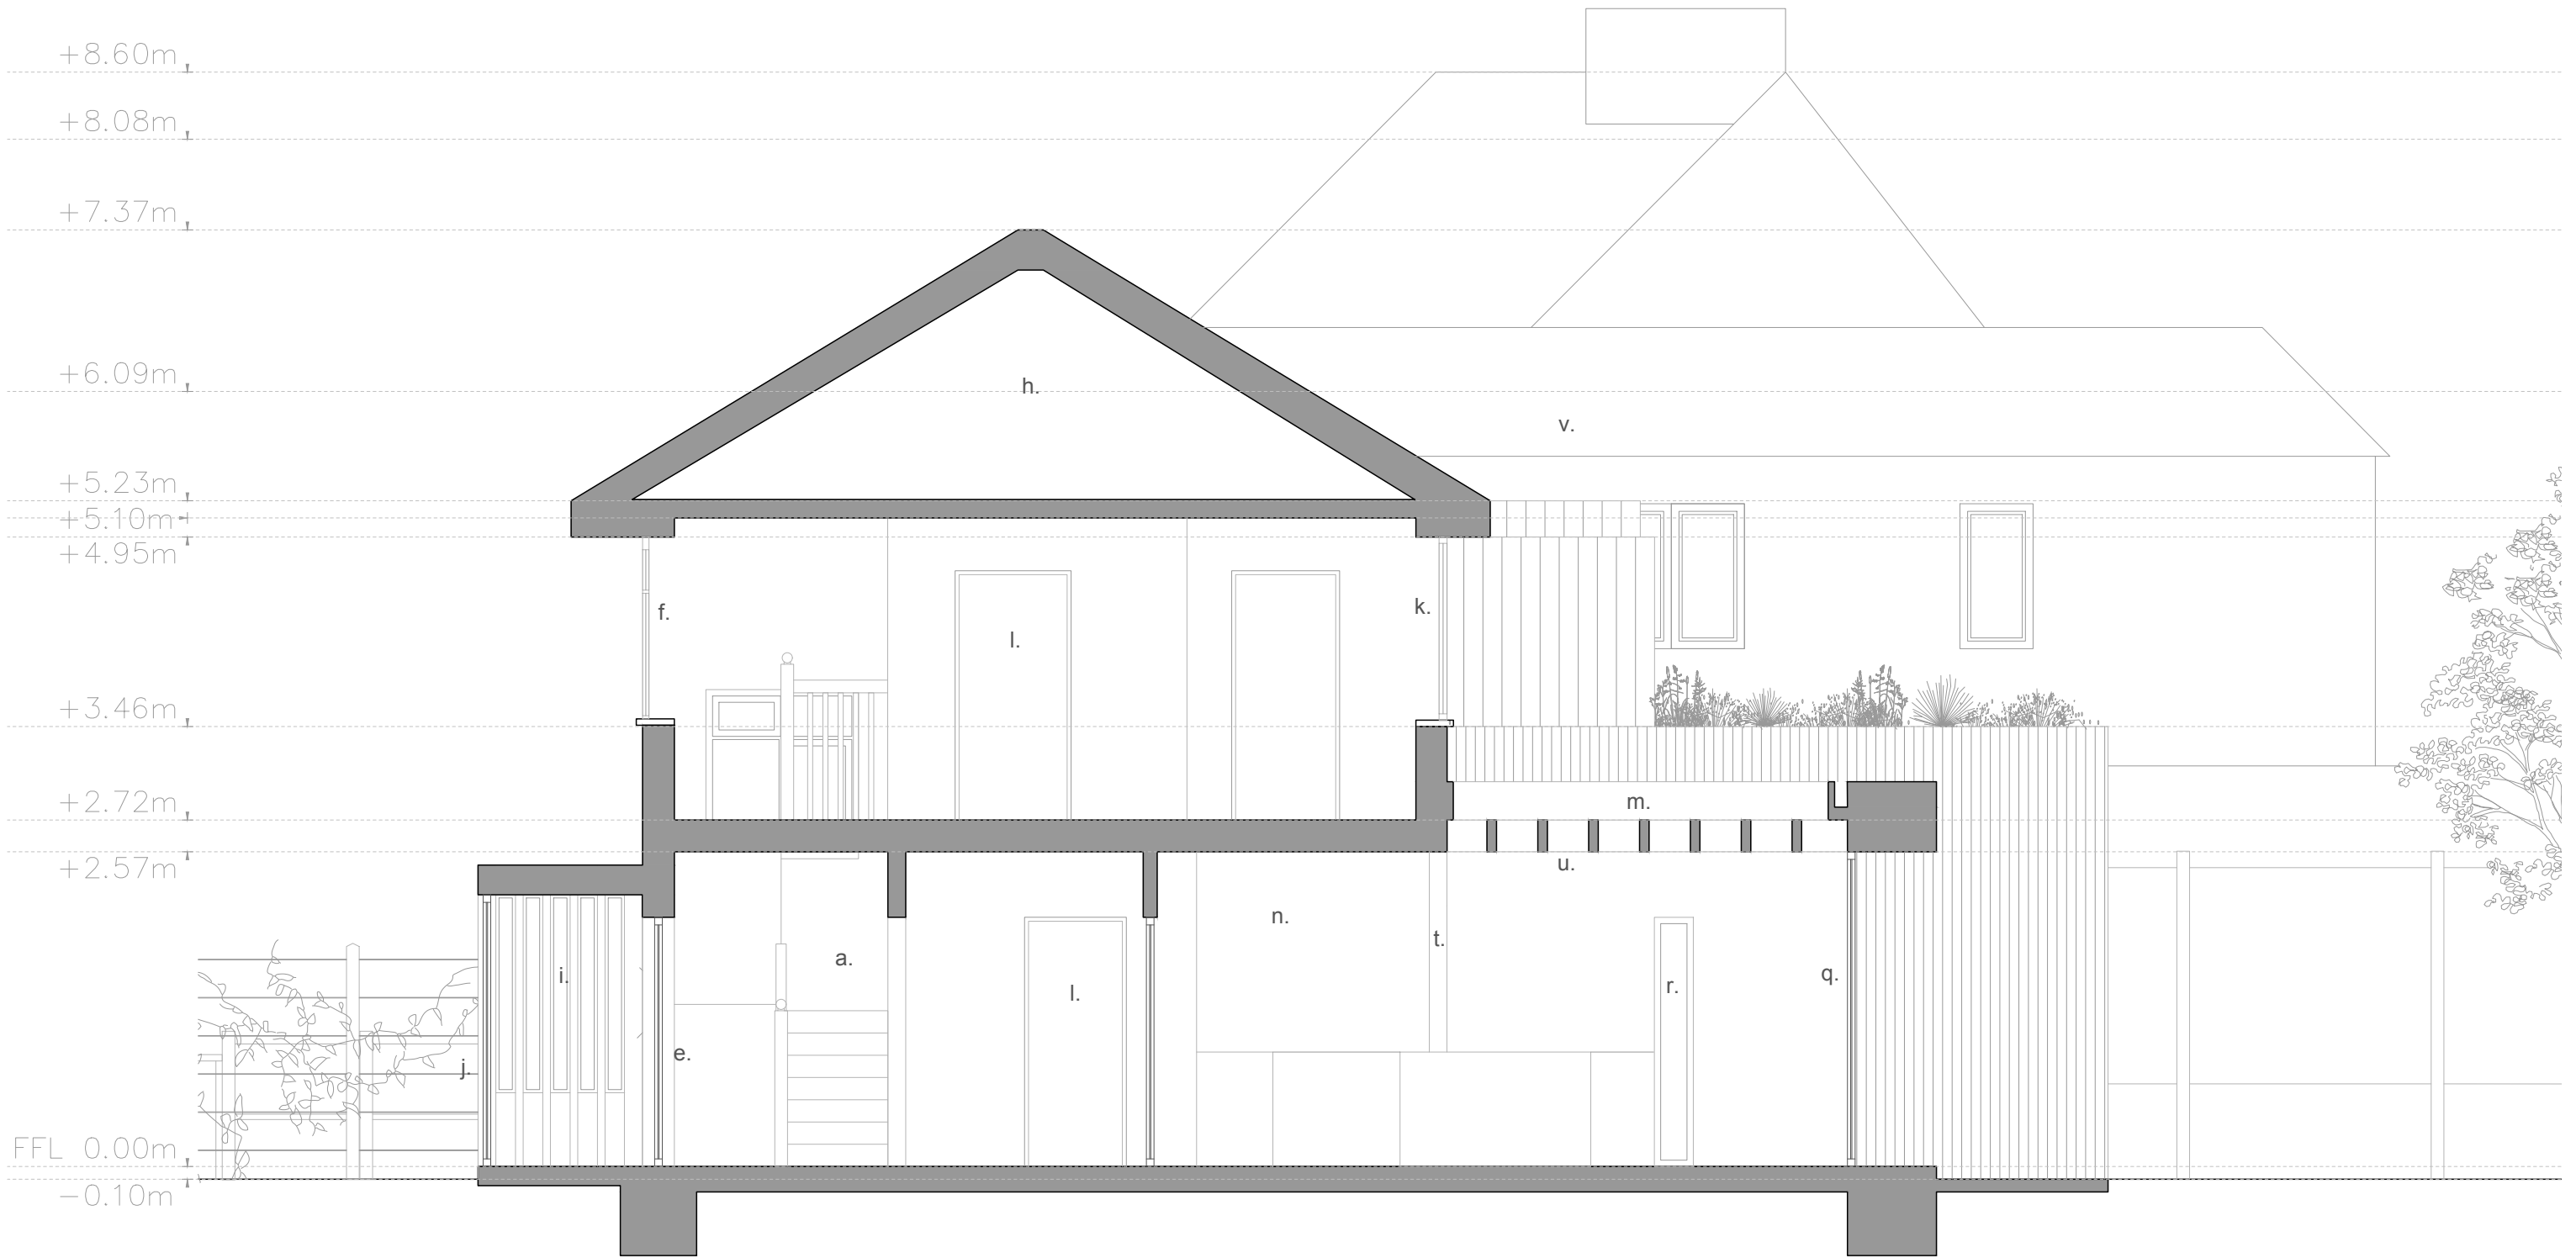

Notes:

- | | | |
|-------------------------------|---|---|
| a. Existing Stair | Window at Desk Height | s. Proposed Picture Window |
| b. Existing Kitchen | l. Proposed Sliding Bathroom Door | t. Proposed Support Column in Kitchen Island |
| c. Existing Bedroom | m. Proposed Skylight | u. Natural Timber Support Beams |
| d. Existing Living Room | n. Proposed Open Plan Kitchen/Living Area | v. Neighbouring Property 160 Cambridge Road indicative based on Planning Drawings |
| e. Existing PVC External Door | o. Proposed Utility | w. Adjoining Property 156 Cambridge Road |
| f. Existing PVC Window | p. Proposed Pantry | |
| g. Existing Garage | q. Proposed Sliding Glass Double Doors | |
| h. Existing Attic Space | r. Proposed Slit Window | |
| i. Proposed Porch | | |
| j. Proposed Double Doors | | |
| k. Proposed Aluminium Frame | | |

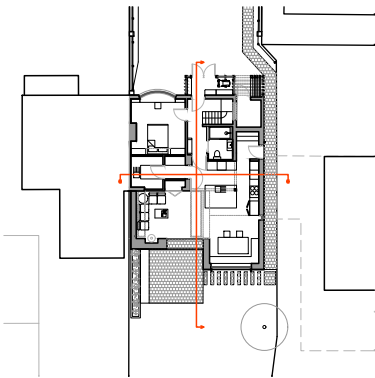

Note: This drawing is copyright

Michael Collins Architect LLP

158 Cambridge Road

Job No. 242 Section A as Proposed

Stage: Stage 3
Status: Planning

034

REVISION Scale 1:50 @ A3

Suite 4a, 30 Bancroft
Hitchin, SG5 1LE
01462 236966
michael@michaelcollinsarchitects.com
www.michaelcollinsarchitects.com

Do not scale from this drawing
Note: to be read in conjunction with Structural Engineers
Information, specification and drawings

All setting out dimensions to be checked on site by
contractor and any discrepancies to be noted ASAP.
Windows, steelwork, to be site sized.