


GREEN OAK BARN - TOP ELEVATION.

SCALE 1:100

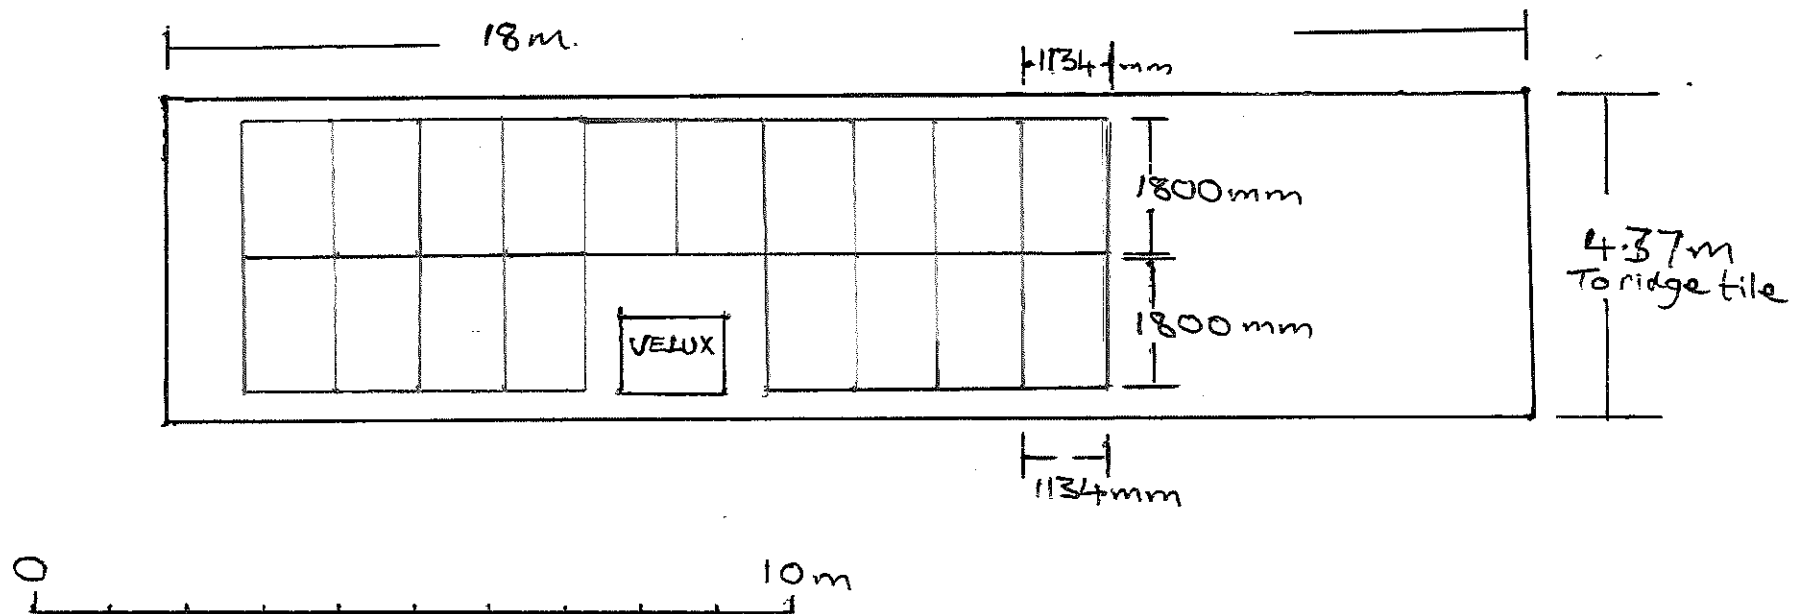

PROPOSED 18 PV PANELS 1800x1134x30