


Straw Shed Extension

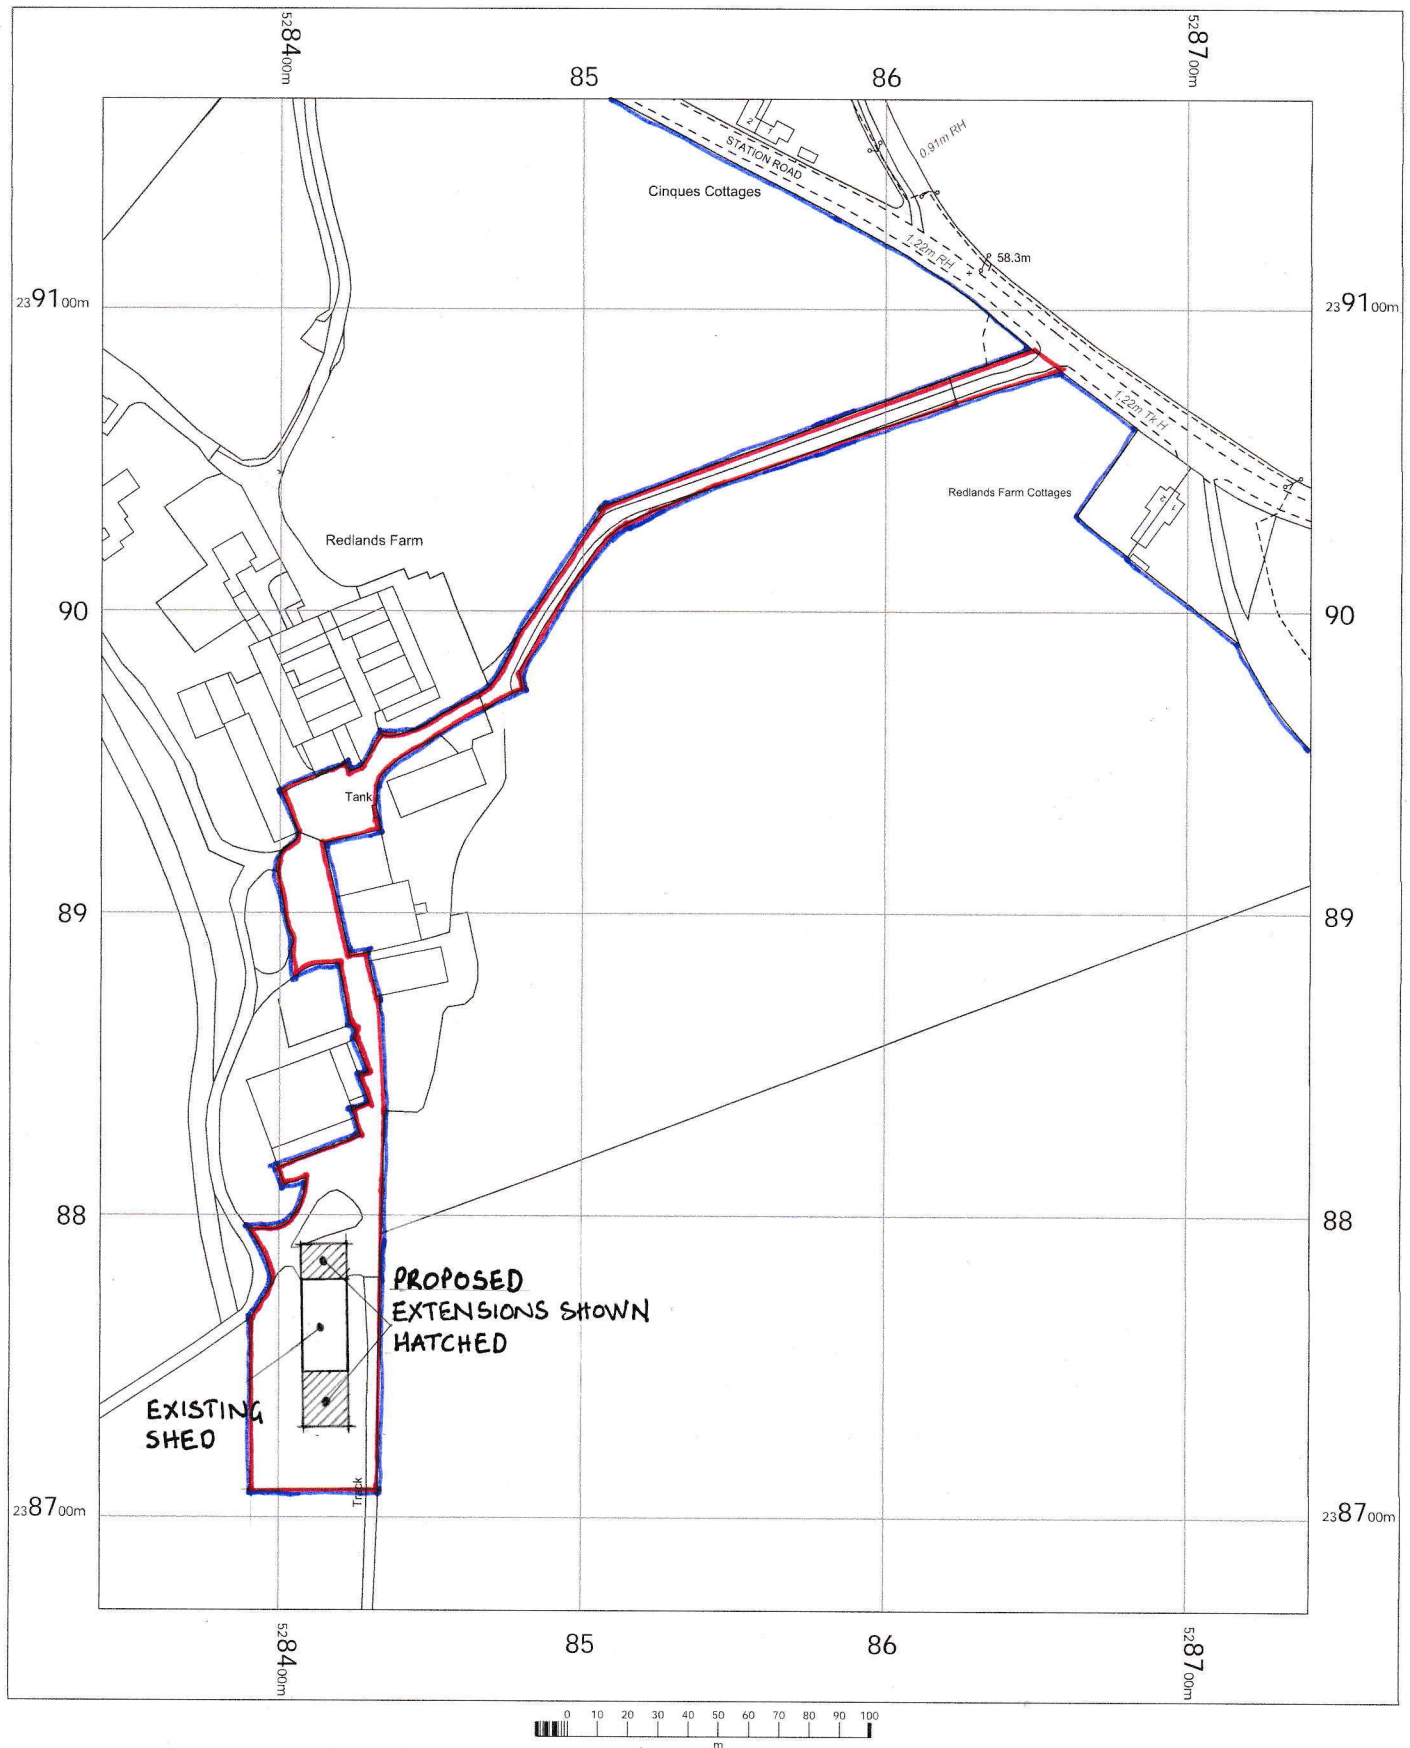

Redlands Farm
Station Road,
Ashwell,
Baldock,
Hertfordshire
SG7 5RN

OS MasterMap 1250/2500/10000 scale
Friday, March 6, 2026, ID: BW1-01267039
maps.blackwell.co.uk

1:2500 scale print at A4, Centre: 528541 E, 238919 N

©Crown Copyright Ordnance Survey. Licence no.
100041041



BLACKWELL'S
MAPPING SERVICES
PERSONAL & PROFESSIONAL MAPPING
www.blackwellmapping.co.uk

TEL: 0800 151 2612
maps@blackwell.co.uk