



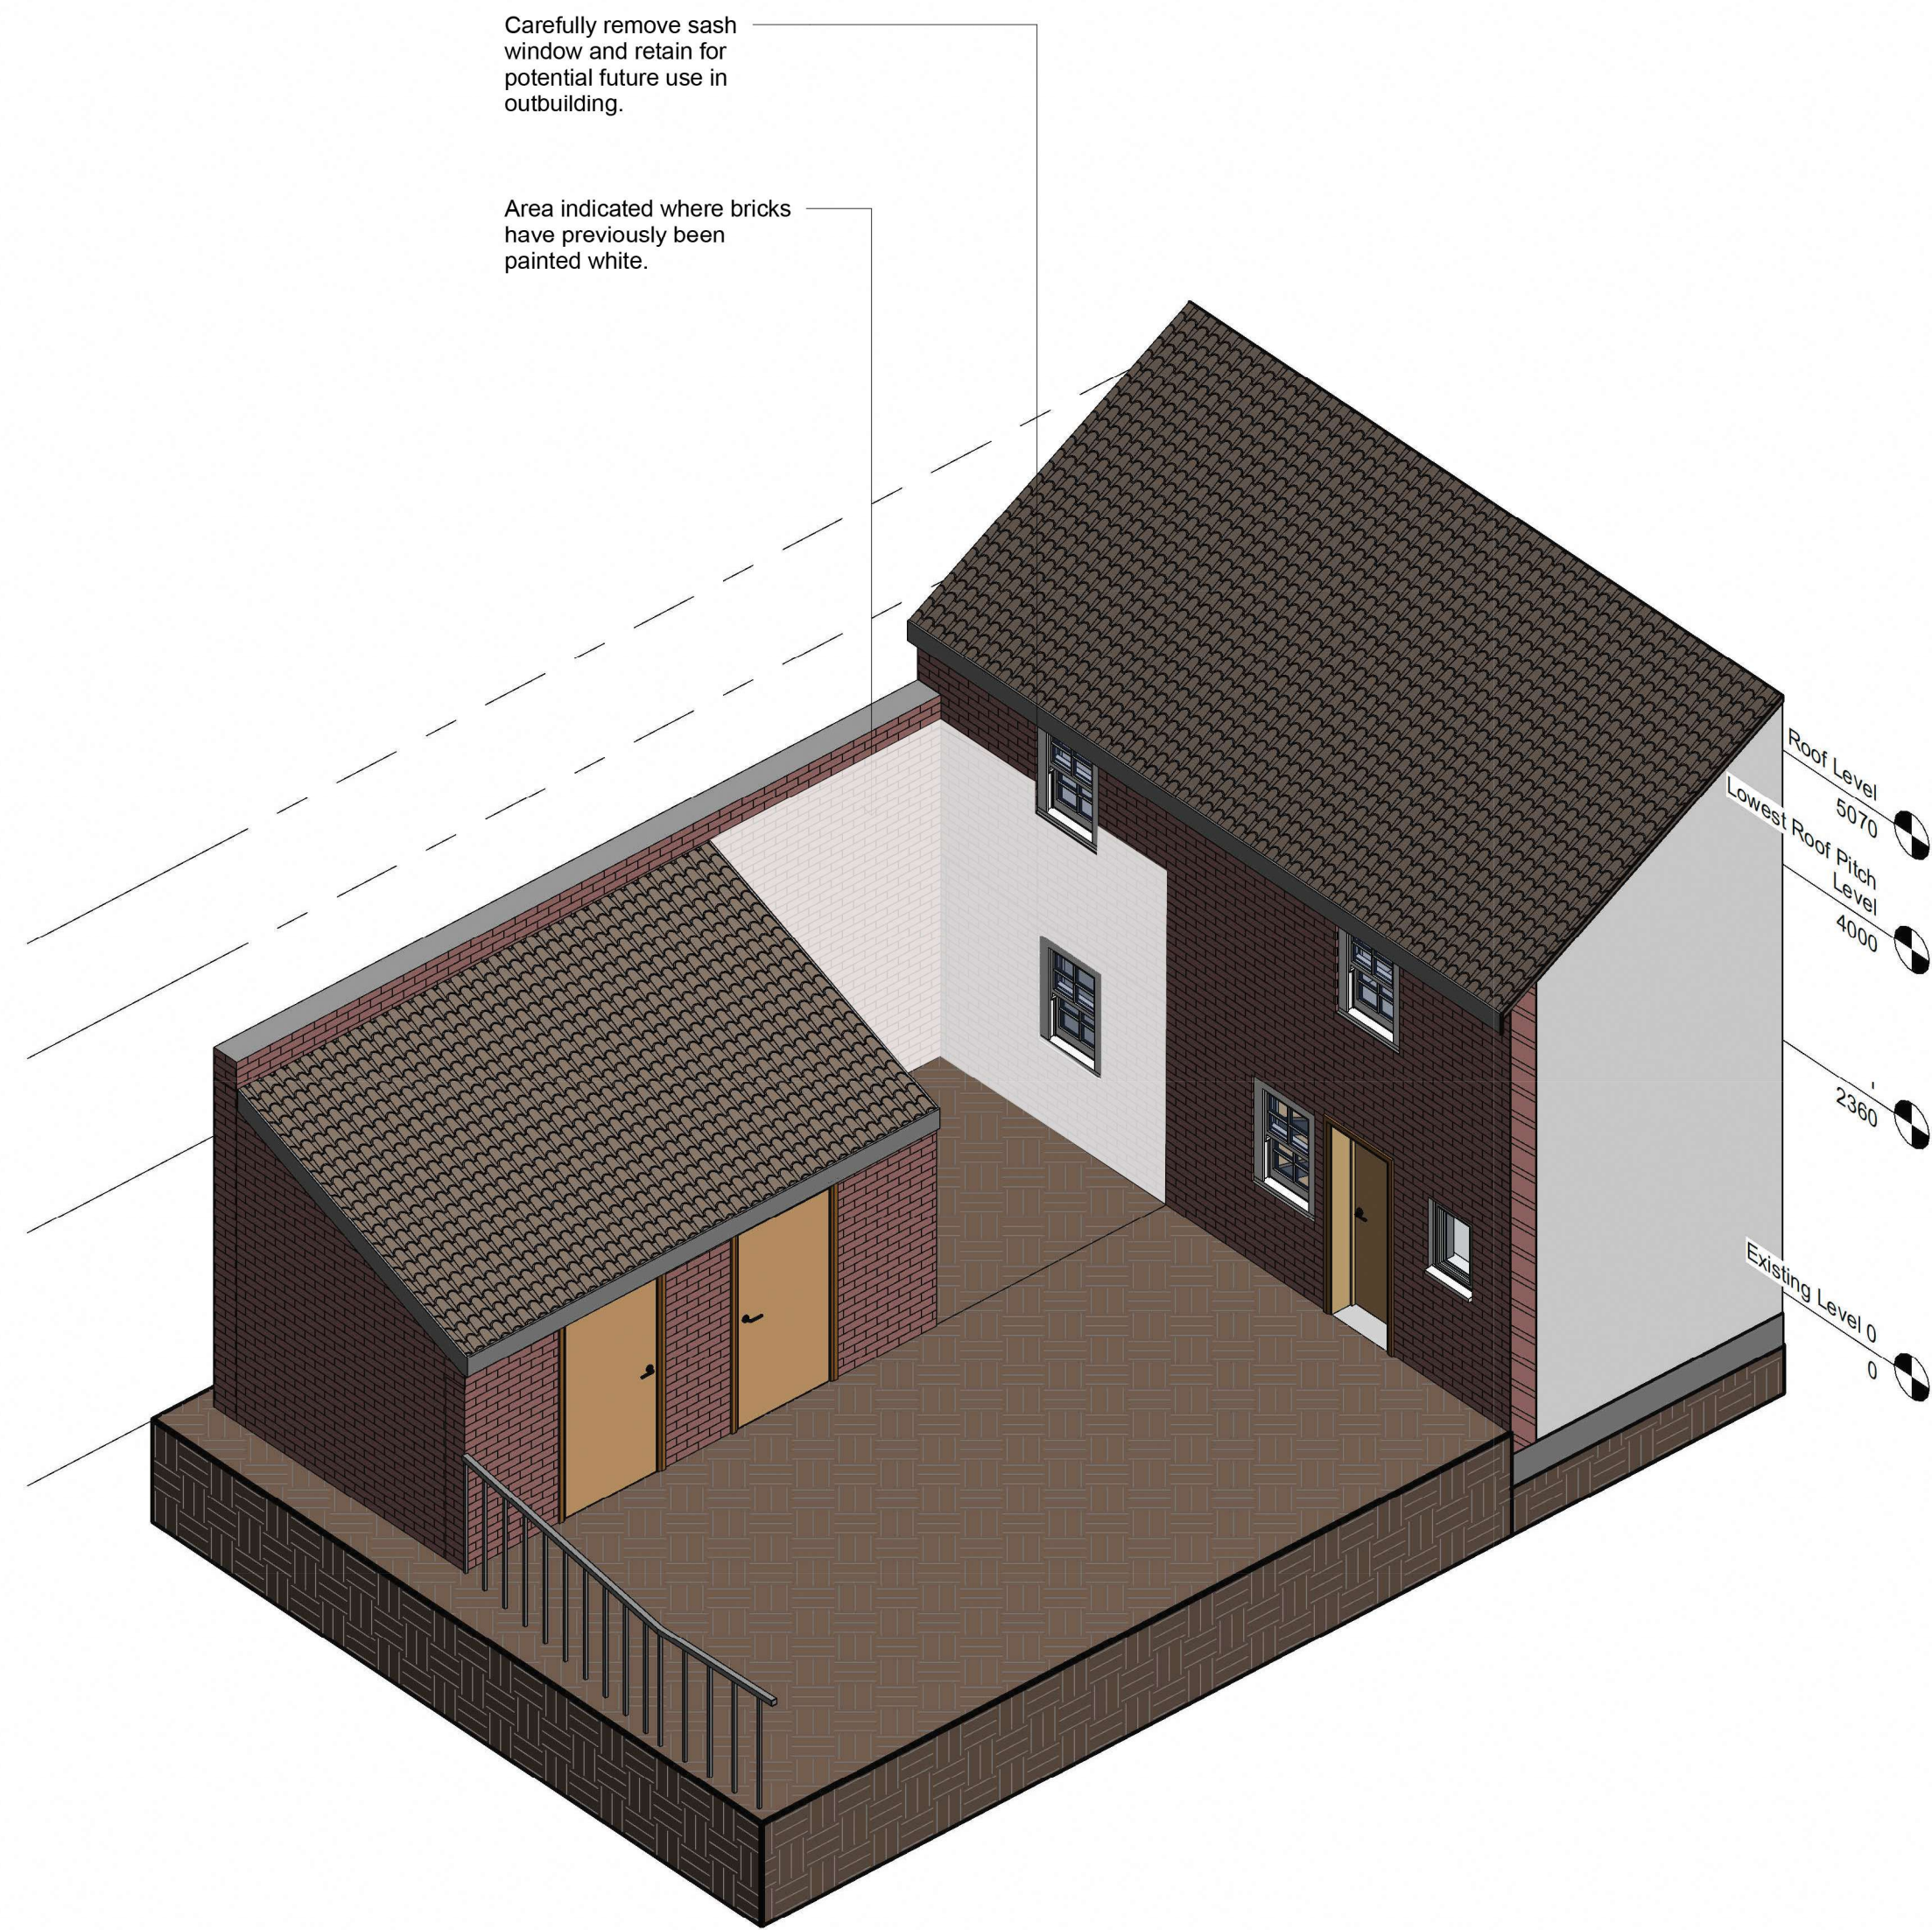

1 Existing 3D

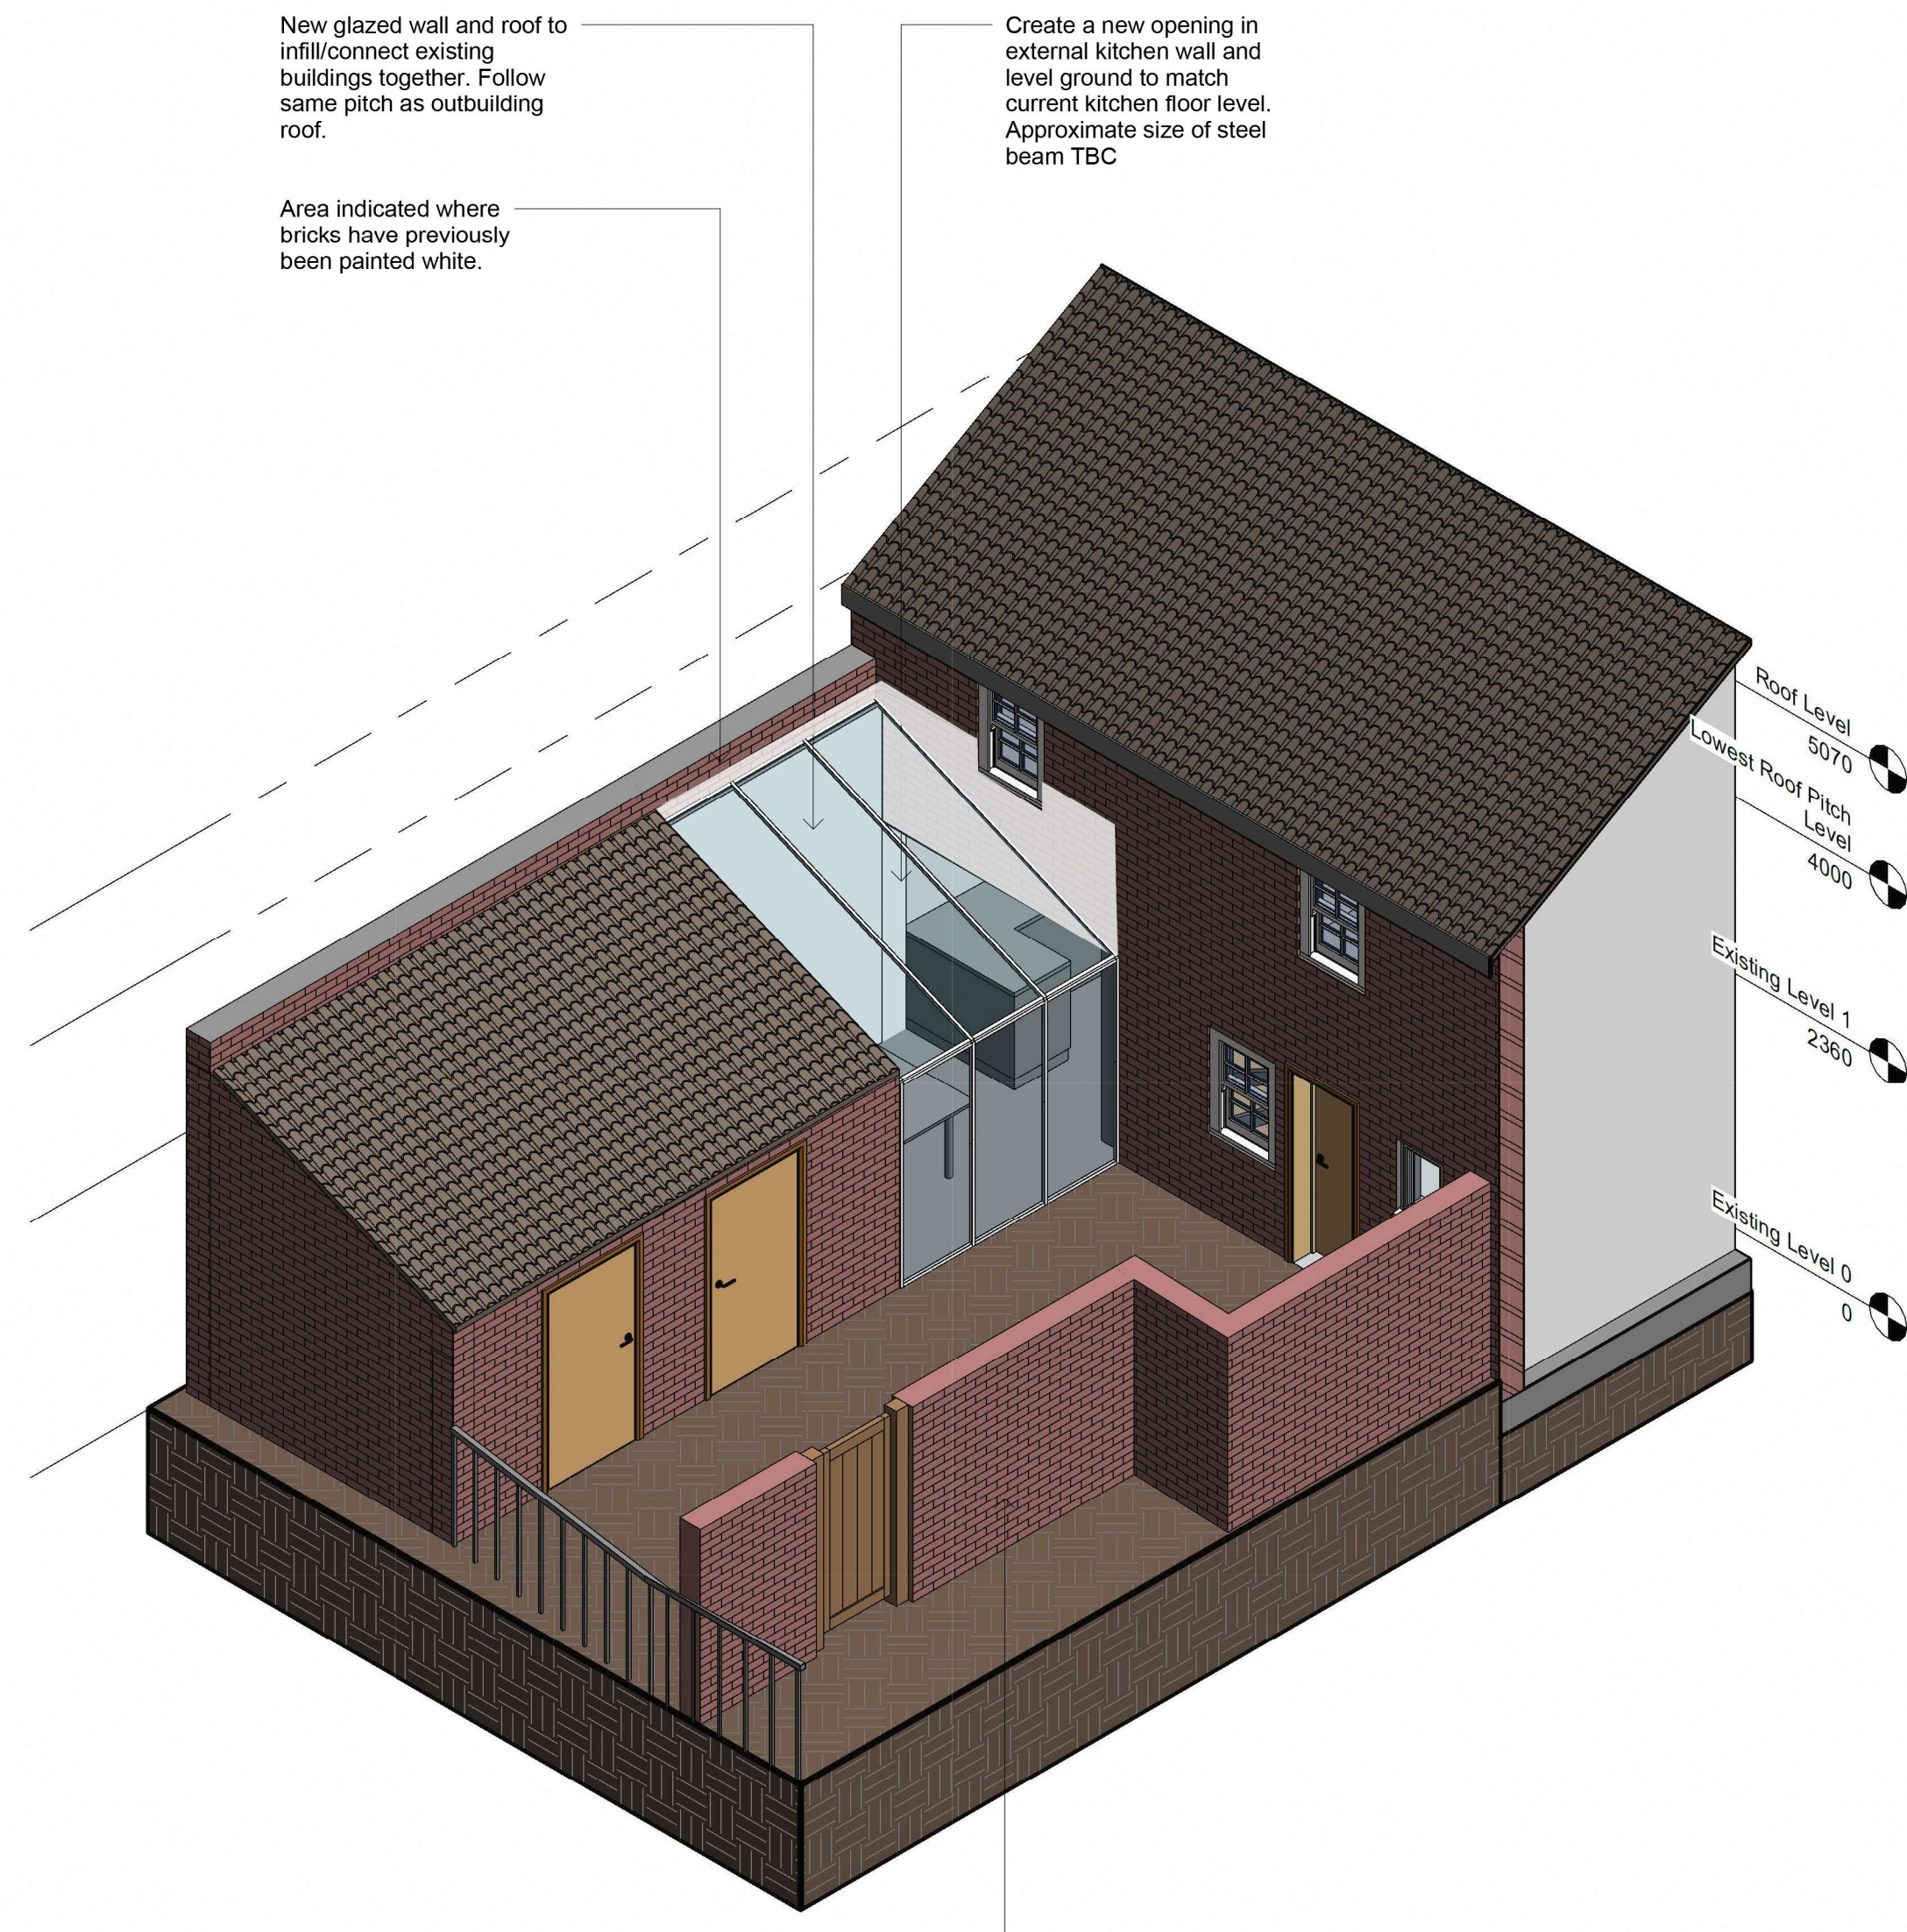

2 Proposed 3D

Rev	Description	Date
4	Issue for Planning	09/03/2025

INFORMATION		
PROJECT		
2 Tilehouse Street Kitchen Extension		
TITLE		
Axonometric as Existing and Proposed		
CLIENT		
C Shooter & C Shooter		
DRAWN BY CS	CHECKED BY CS	DATE 09/03/2025
SCALE (@ A1)		PROJECT NUMBER 0001
DRAWING NUMBER 0005		REV 4