




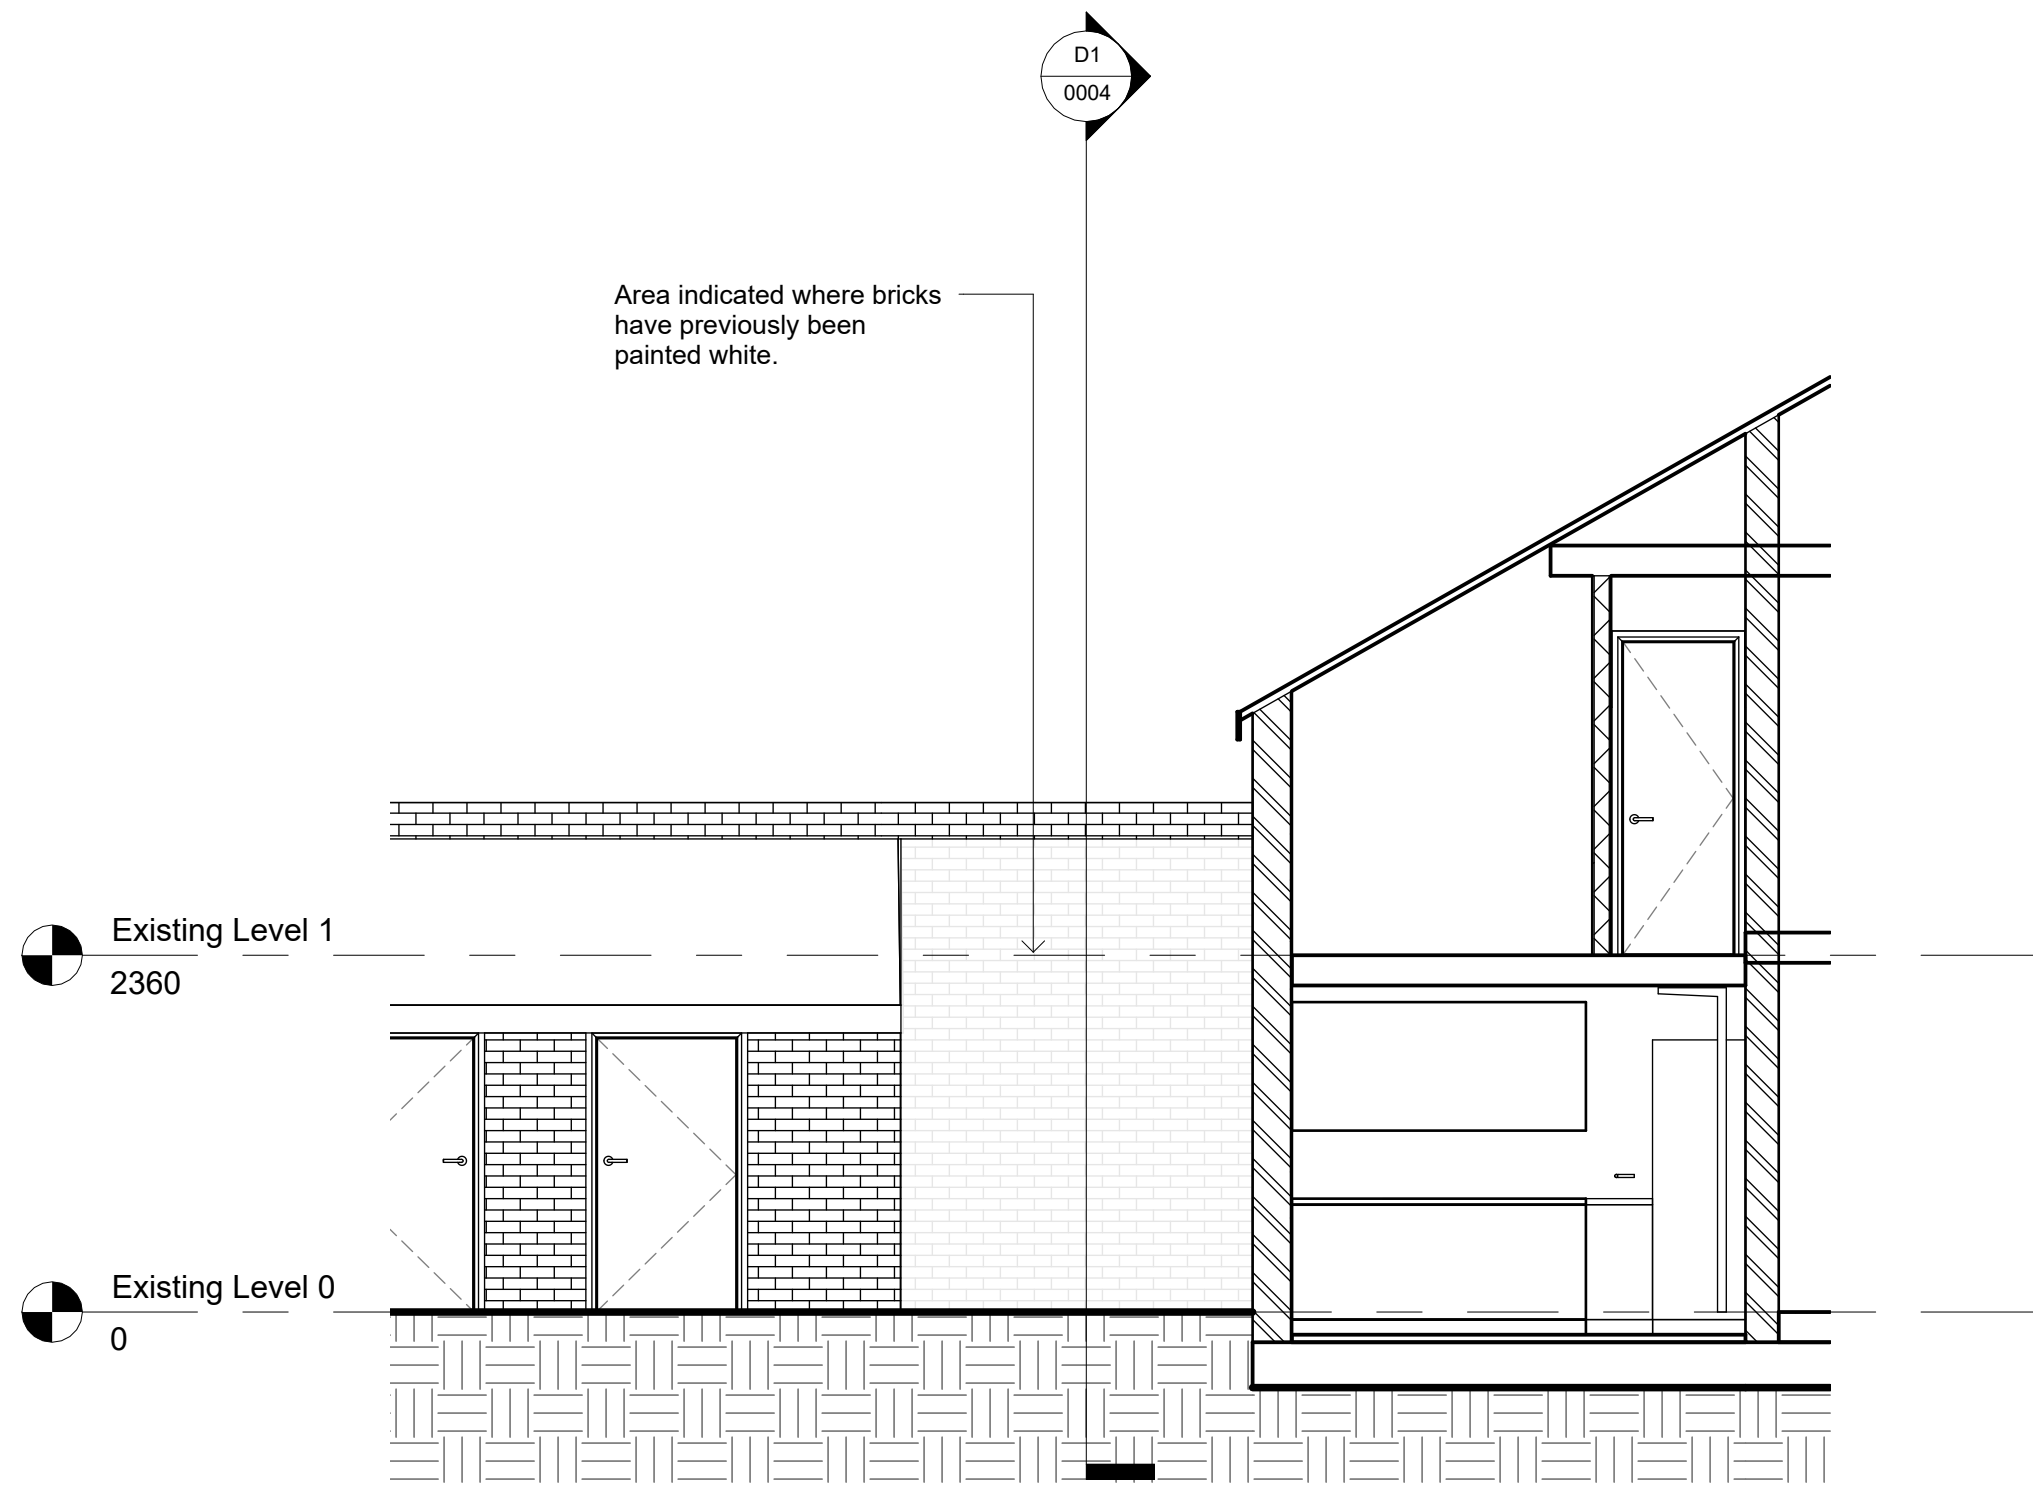


A1 Existing Section A1
1 : 50

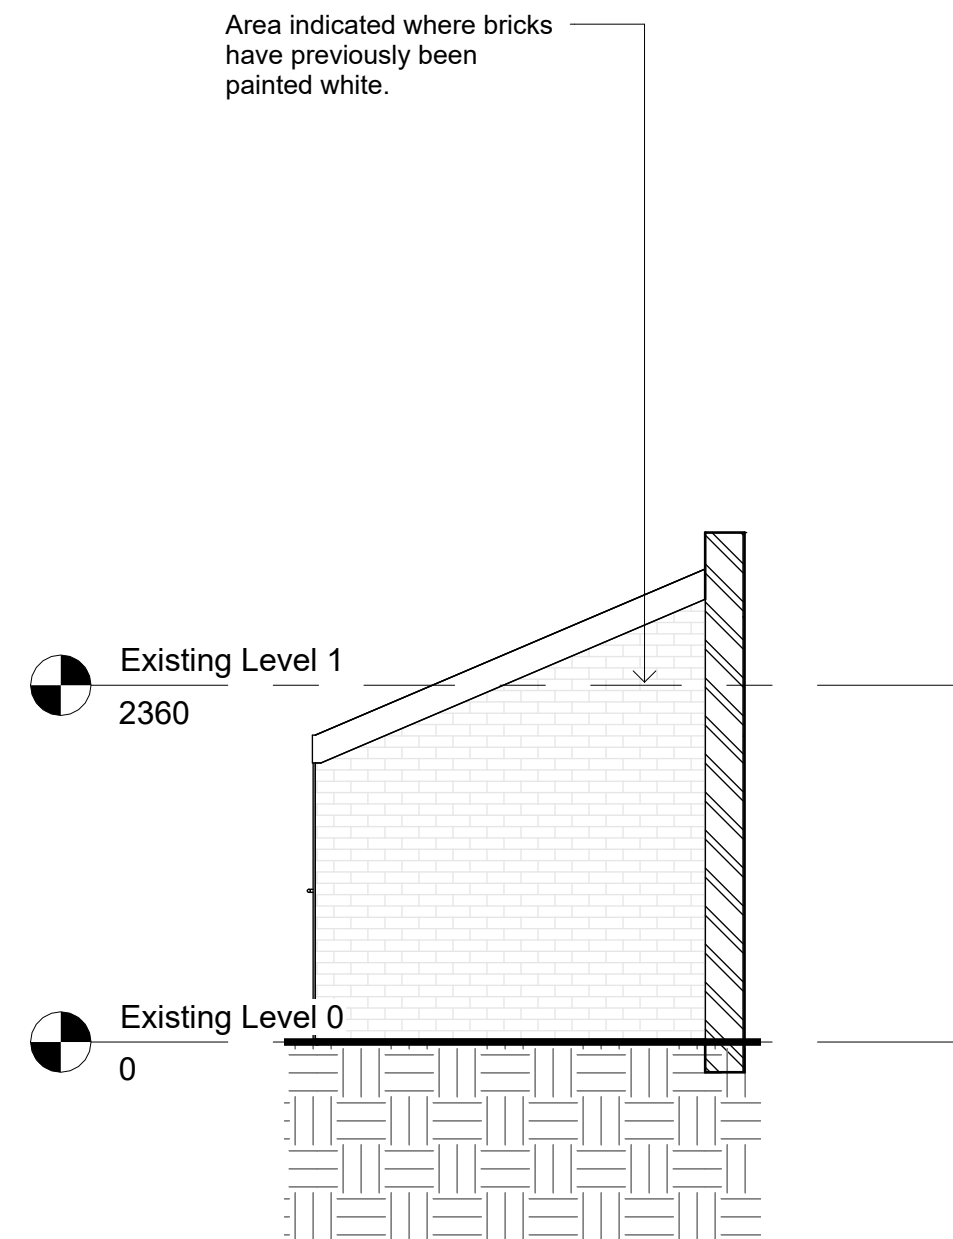


B1 Existing Section B1
1 : 50

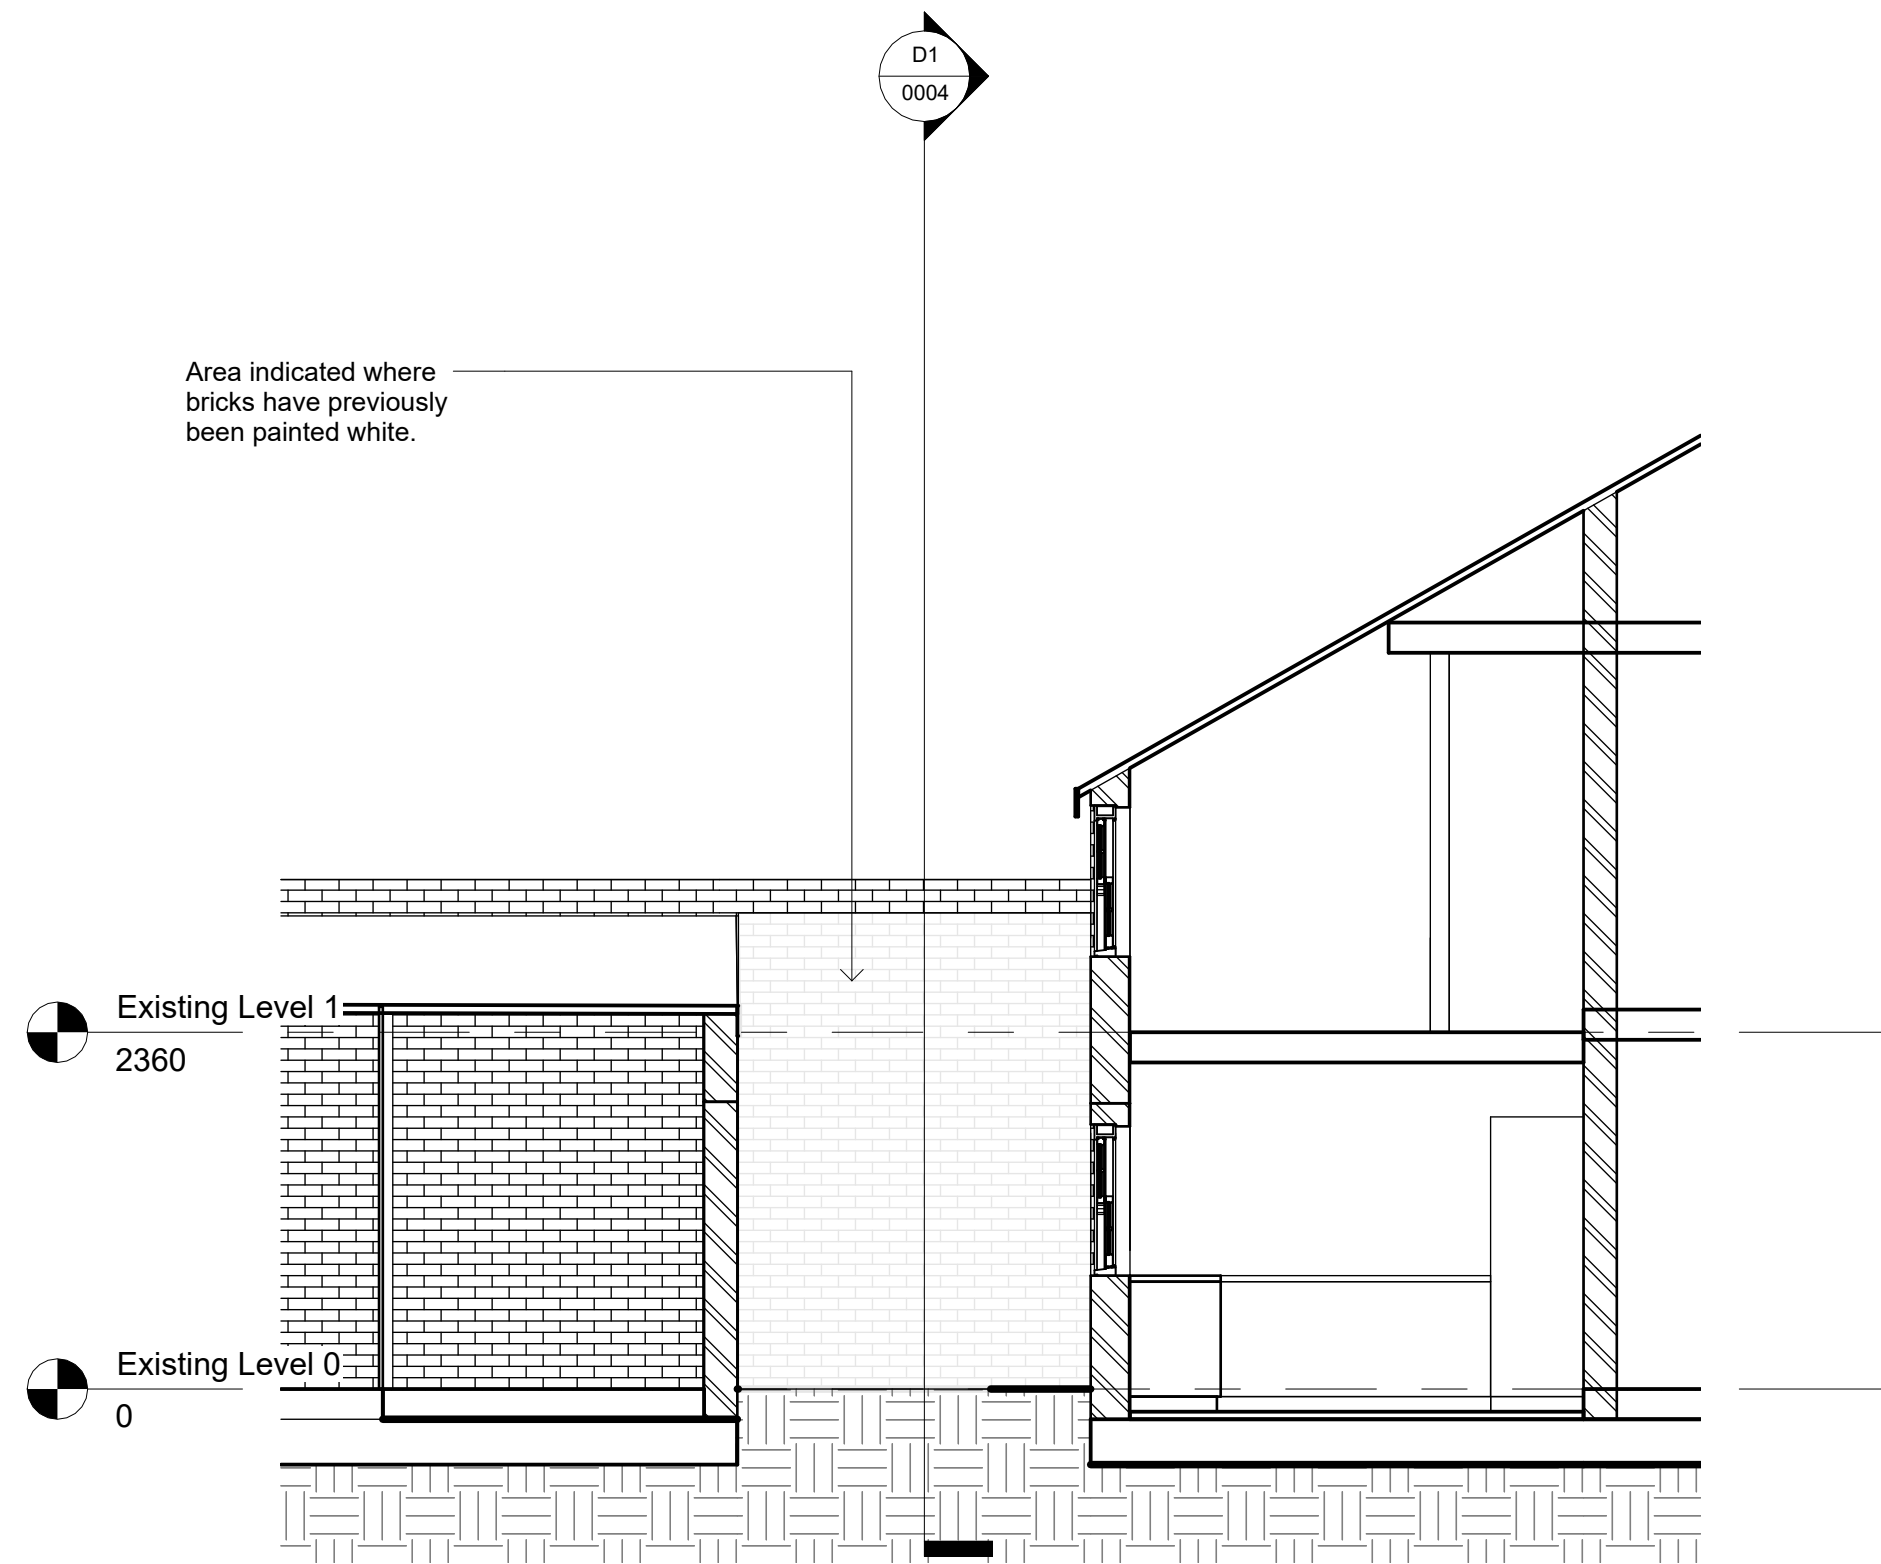


1 Existing Section C1
1 : 50

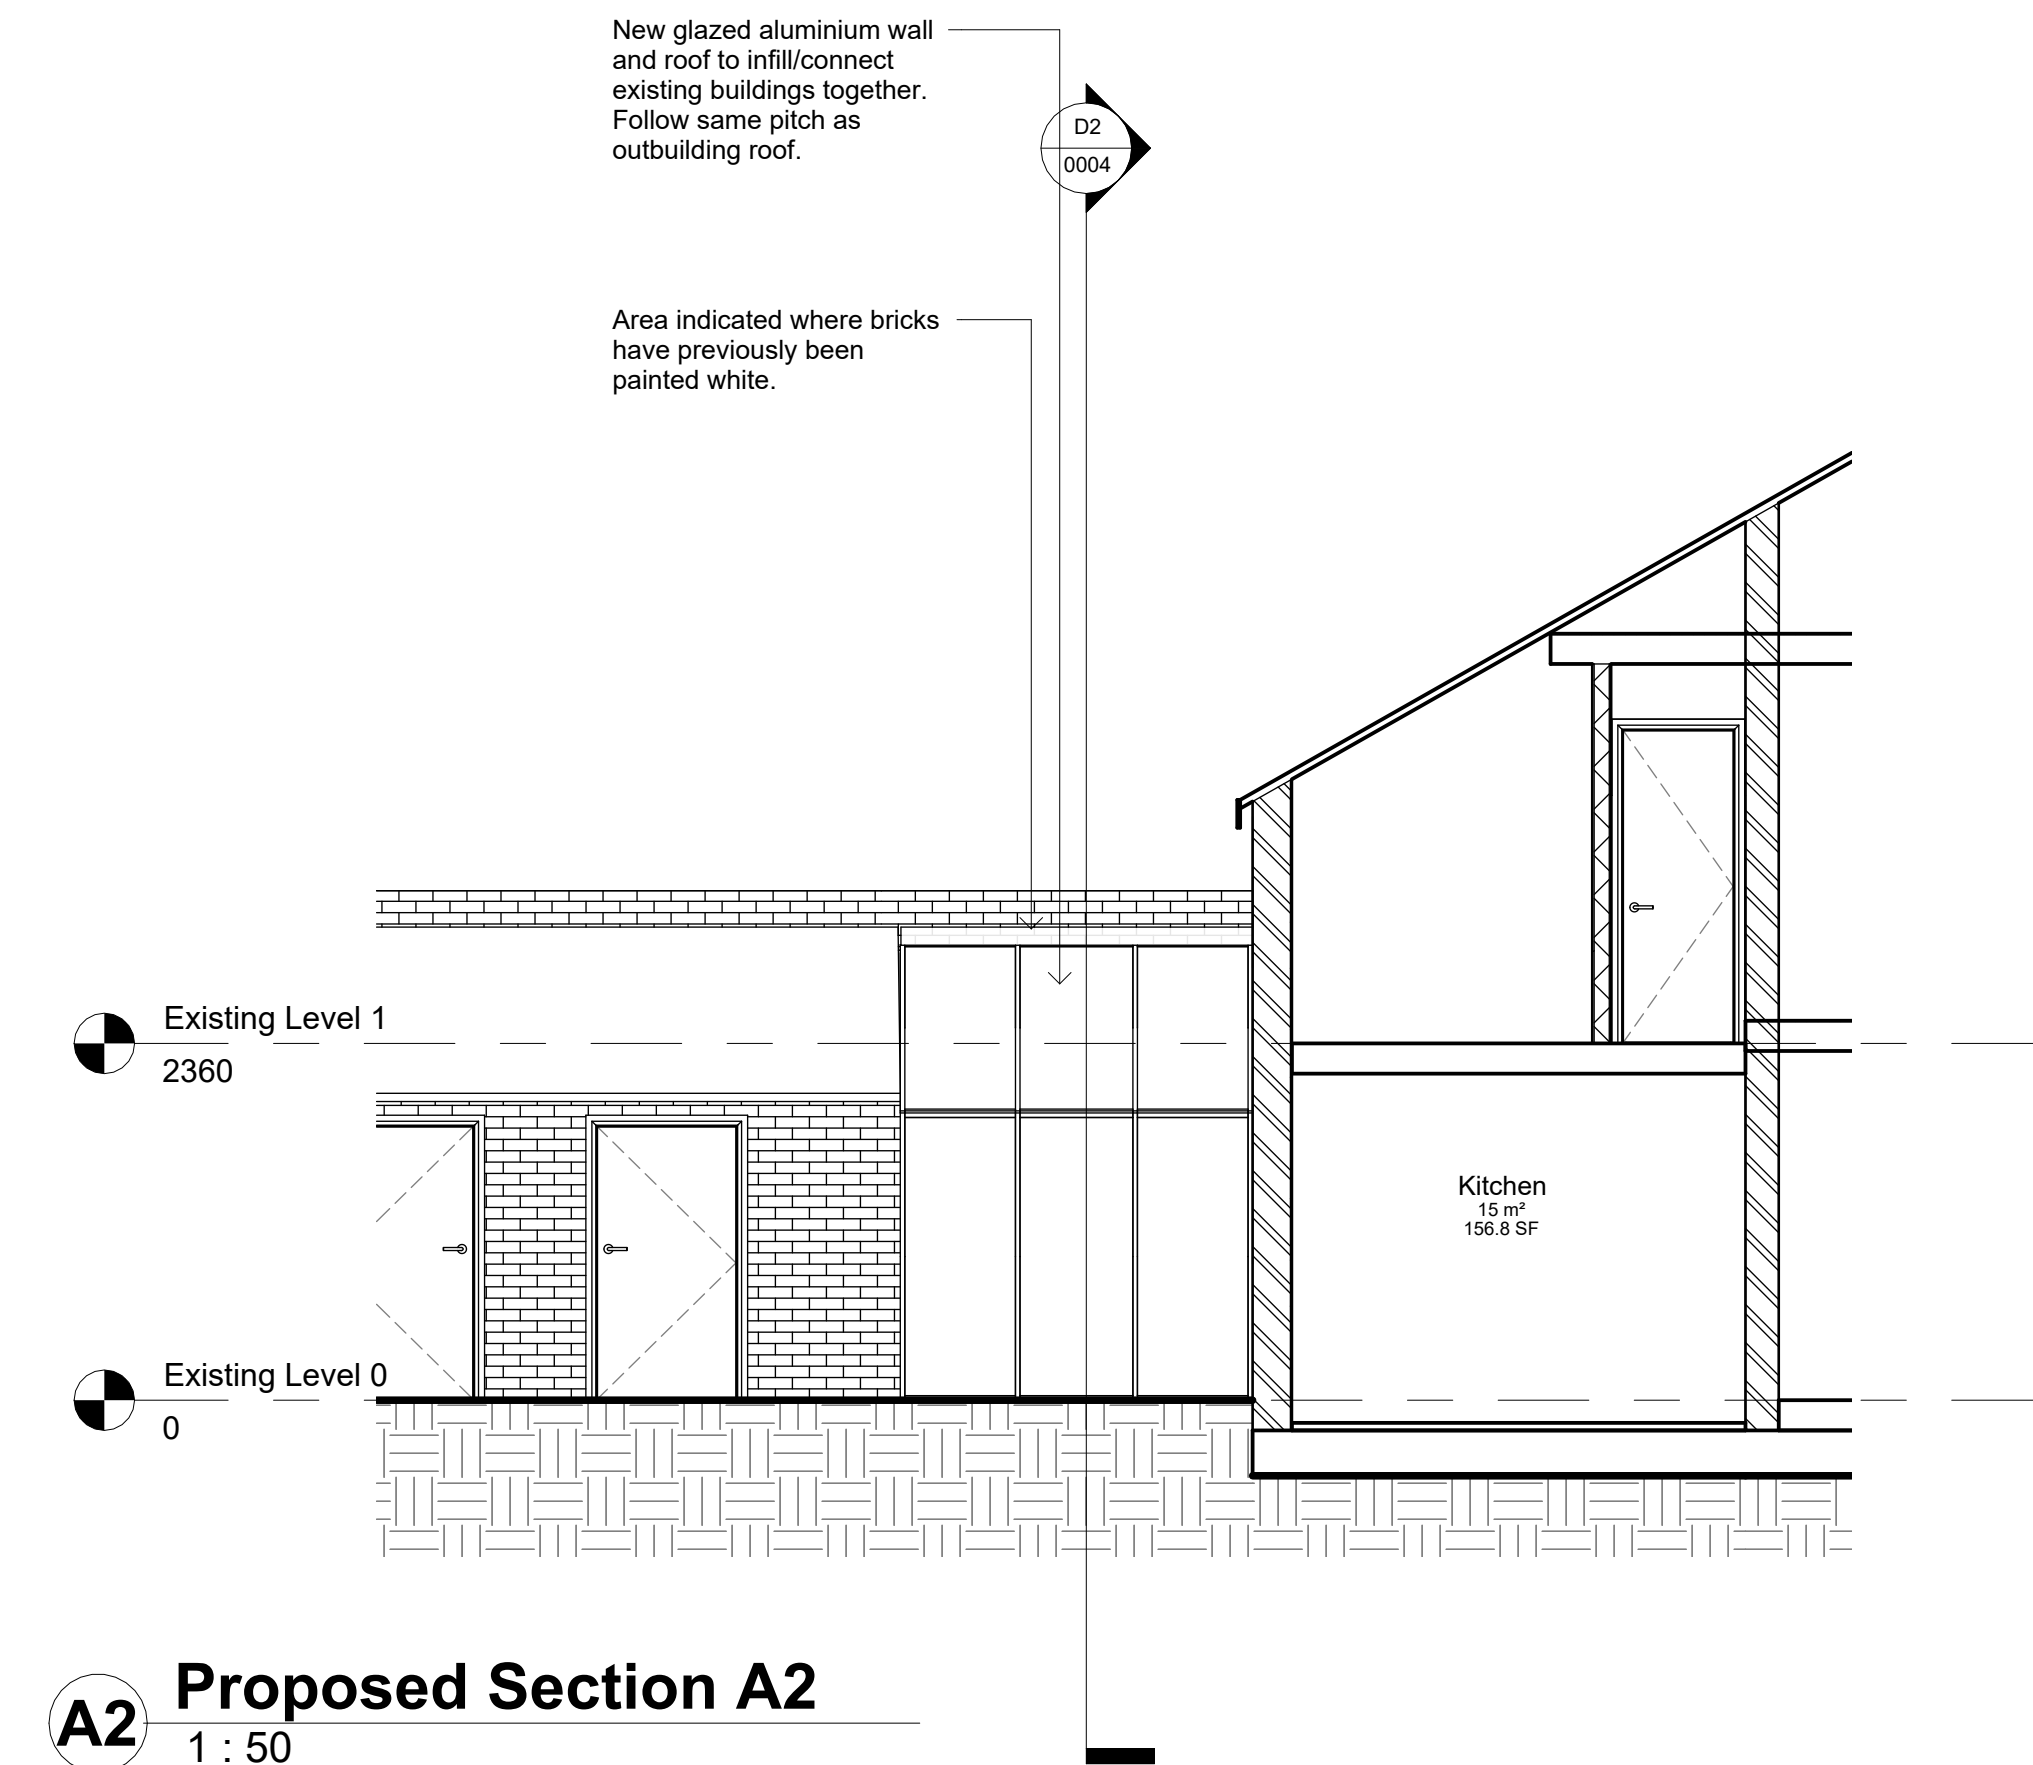

A2 Proposed Section A2
1 : 50

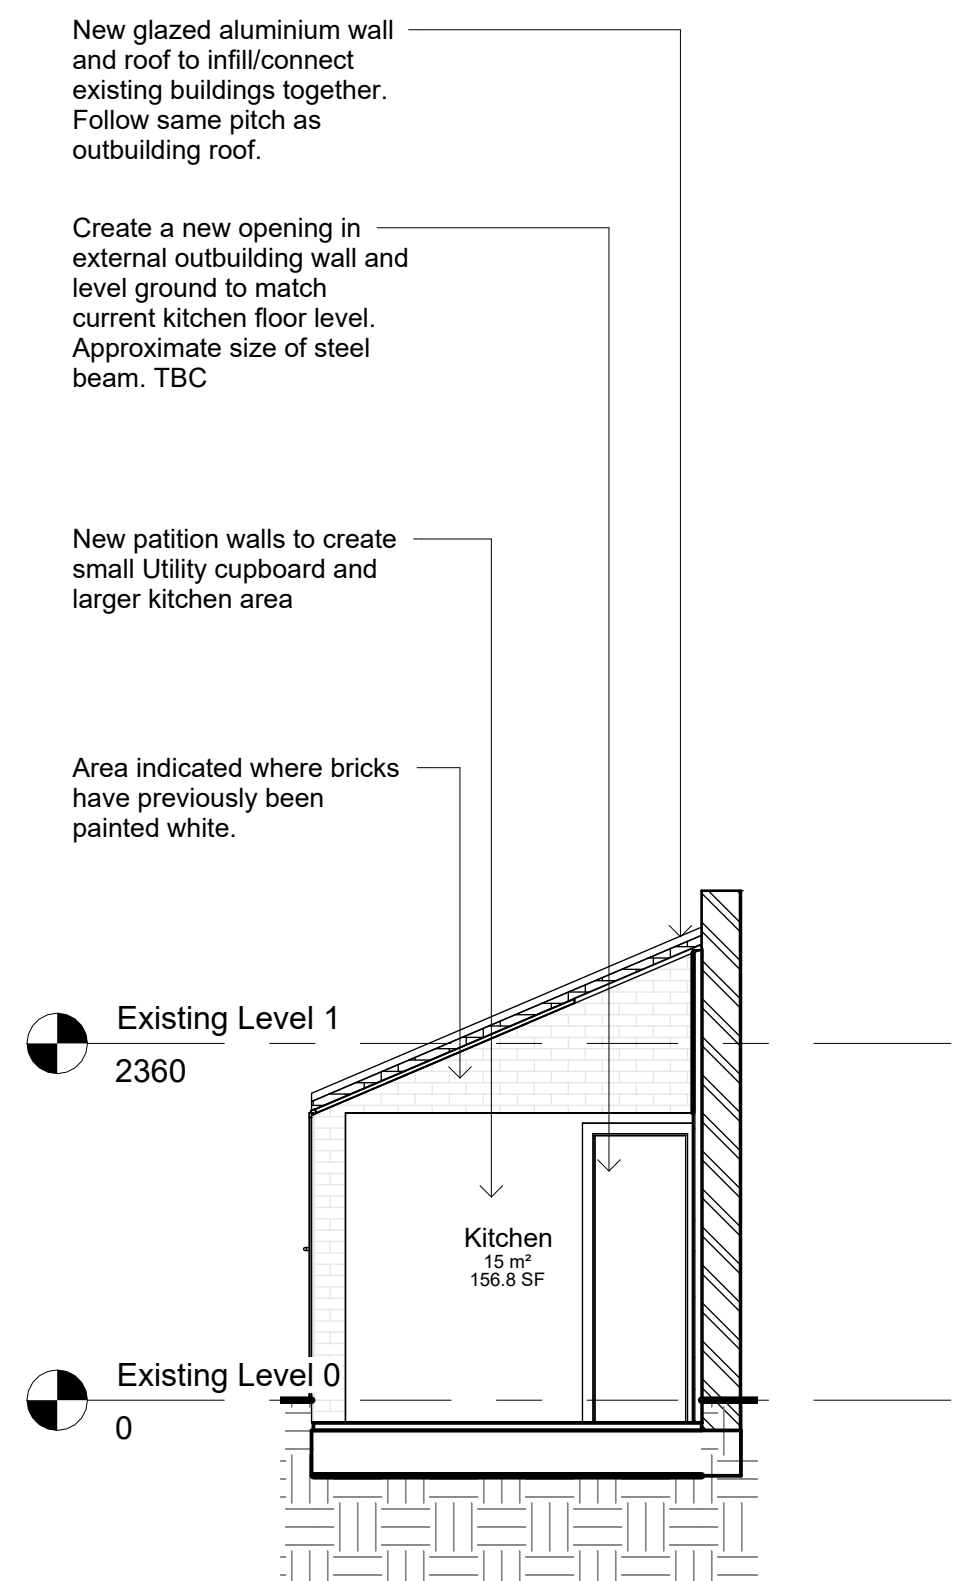

B2 Proposed Section B2
1 : 50

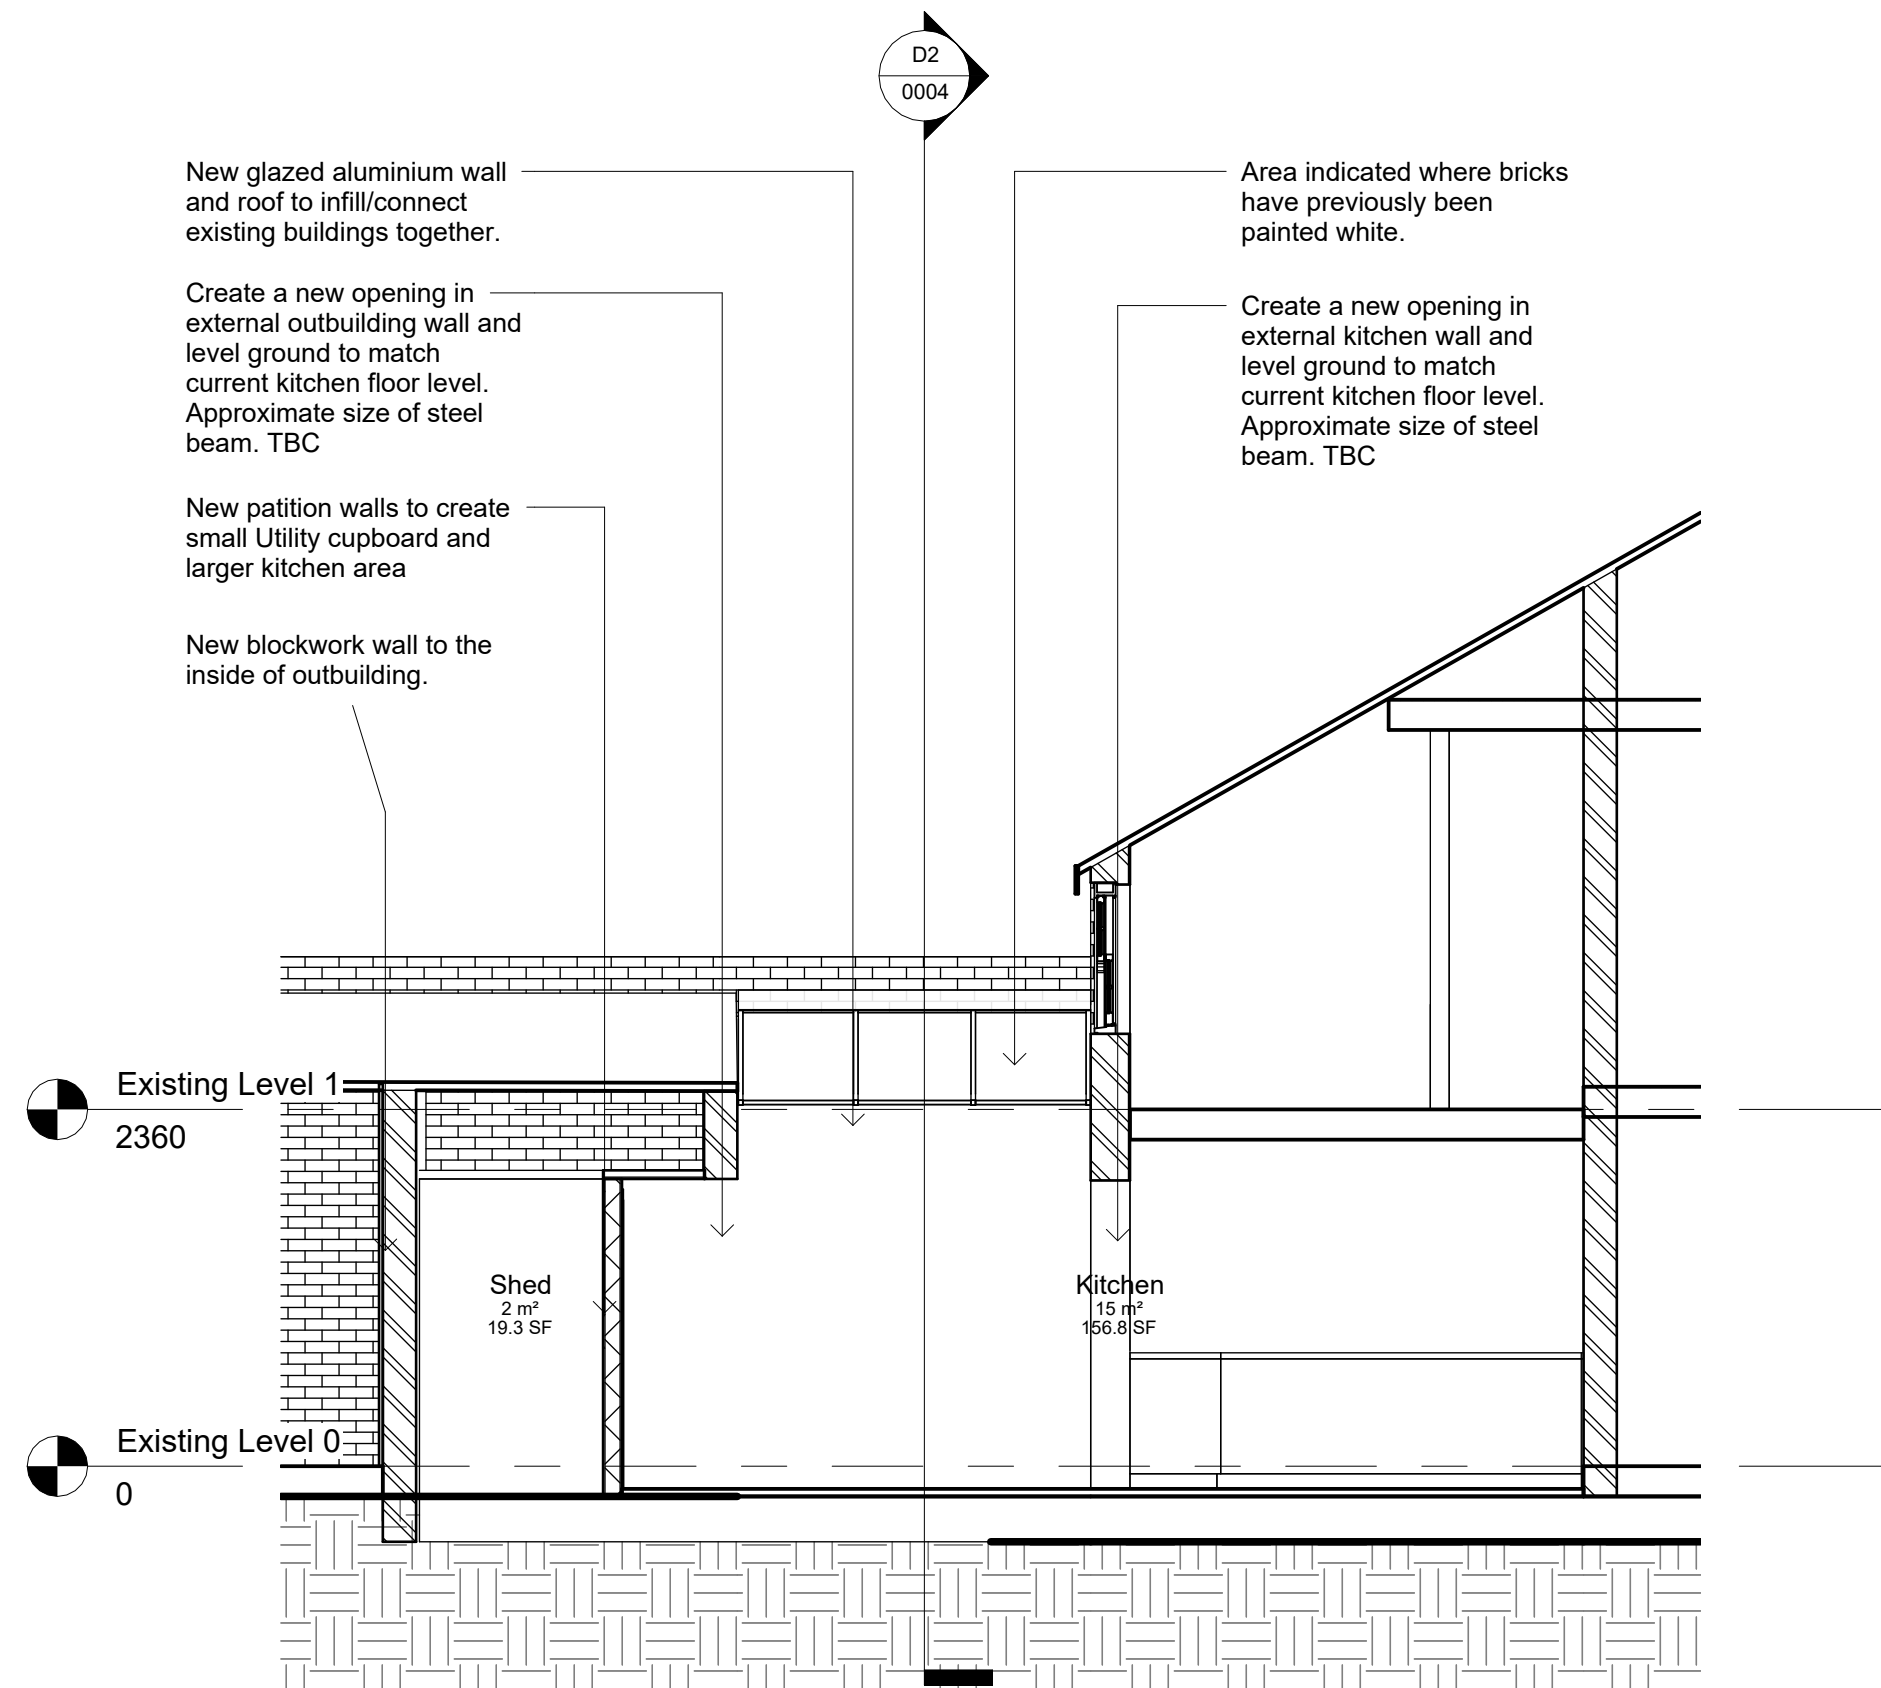

2 Proposed Section C2
1 : 50

0m 1m 2m 3m 4m 5m

VISUAL SCALE 1:50 @ A1

Rev	Description	Date
4	Issue for Planning	09/03/2025

INFORMATION		
PROJECT		
2 Tilehouse Street Kitchen Extension		
TITLE		
Elevations as Existing and Proposed Sheet 1 of 2		
CLIENT		
C Shooter & C Shooter		
DRAWN BY CS	CHECKED BY CS	DATE 09/03/2025
SCALE (@ A1) 1 : 50		PROJECT NUMBER 0001
DRAWING NUMBER 0003		REV 4