




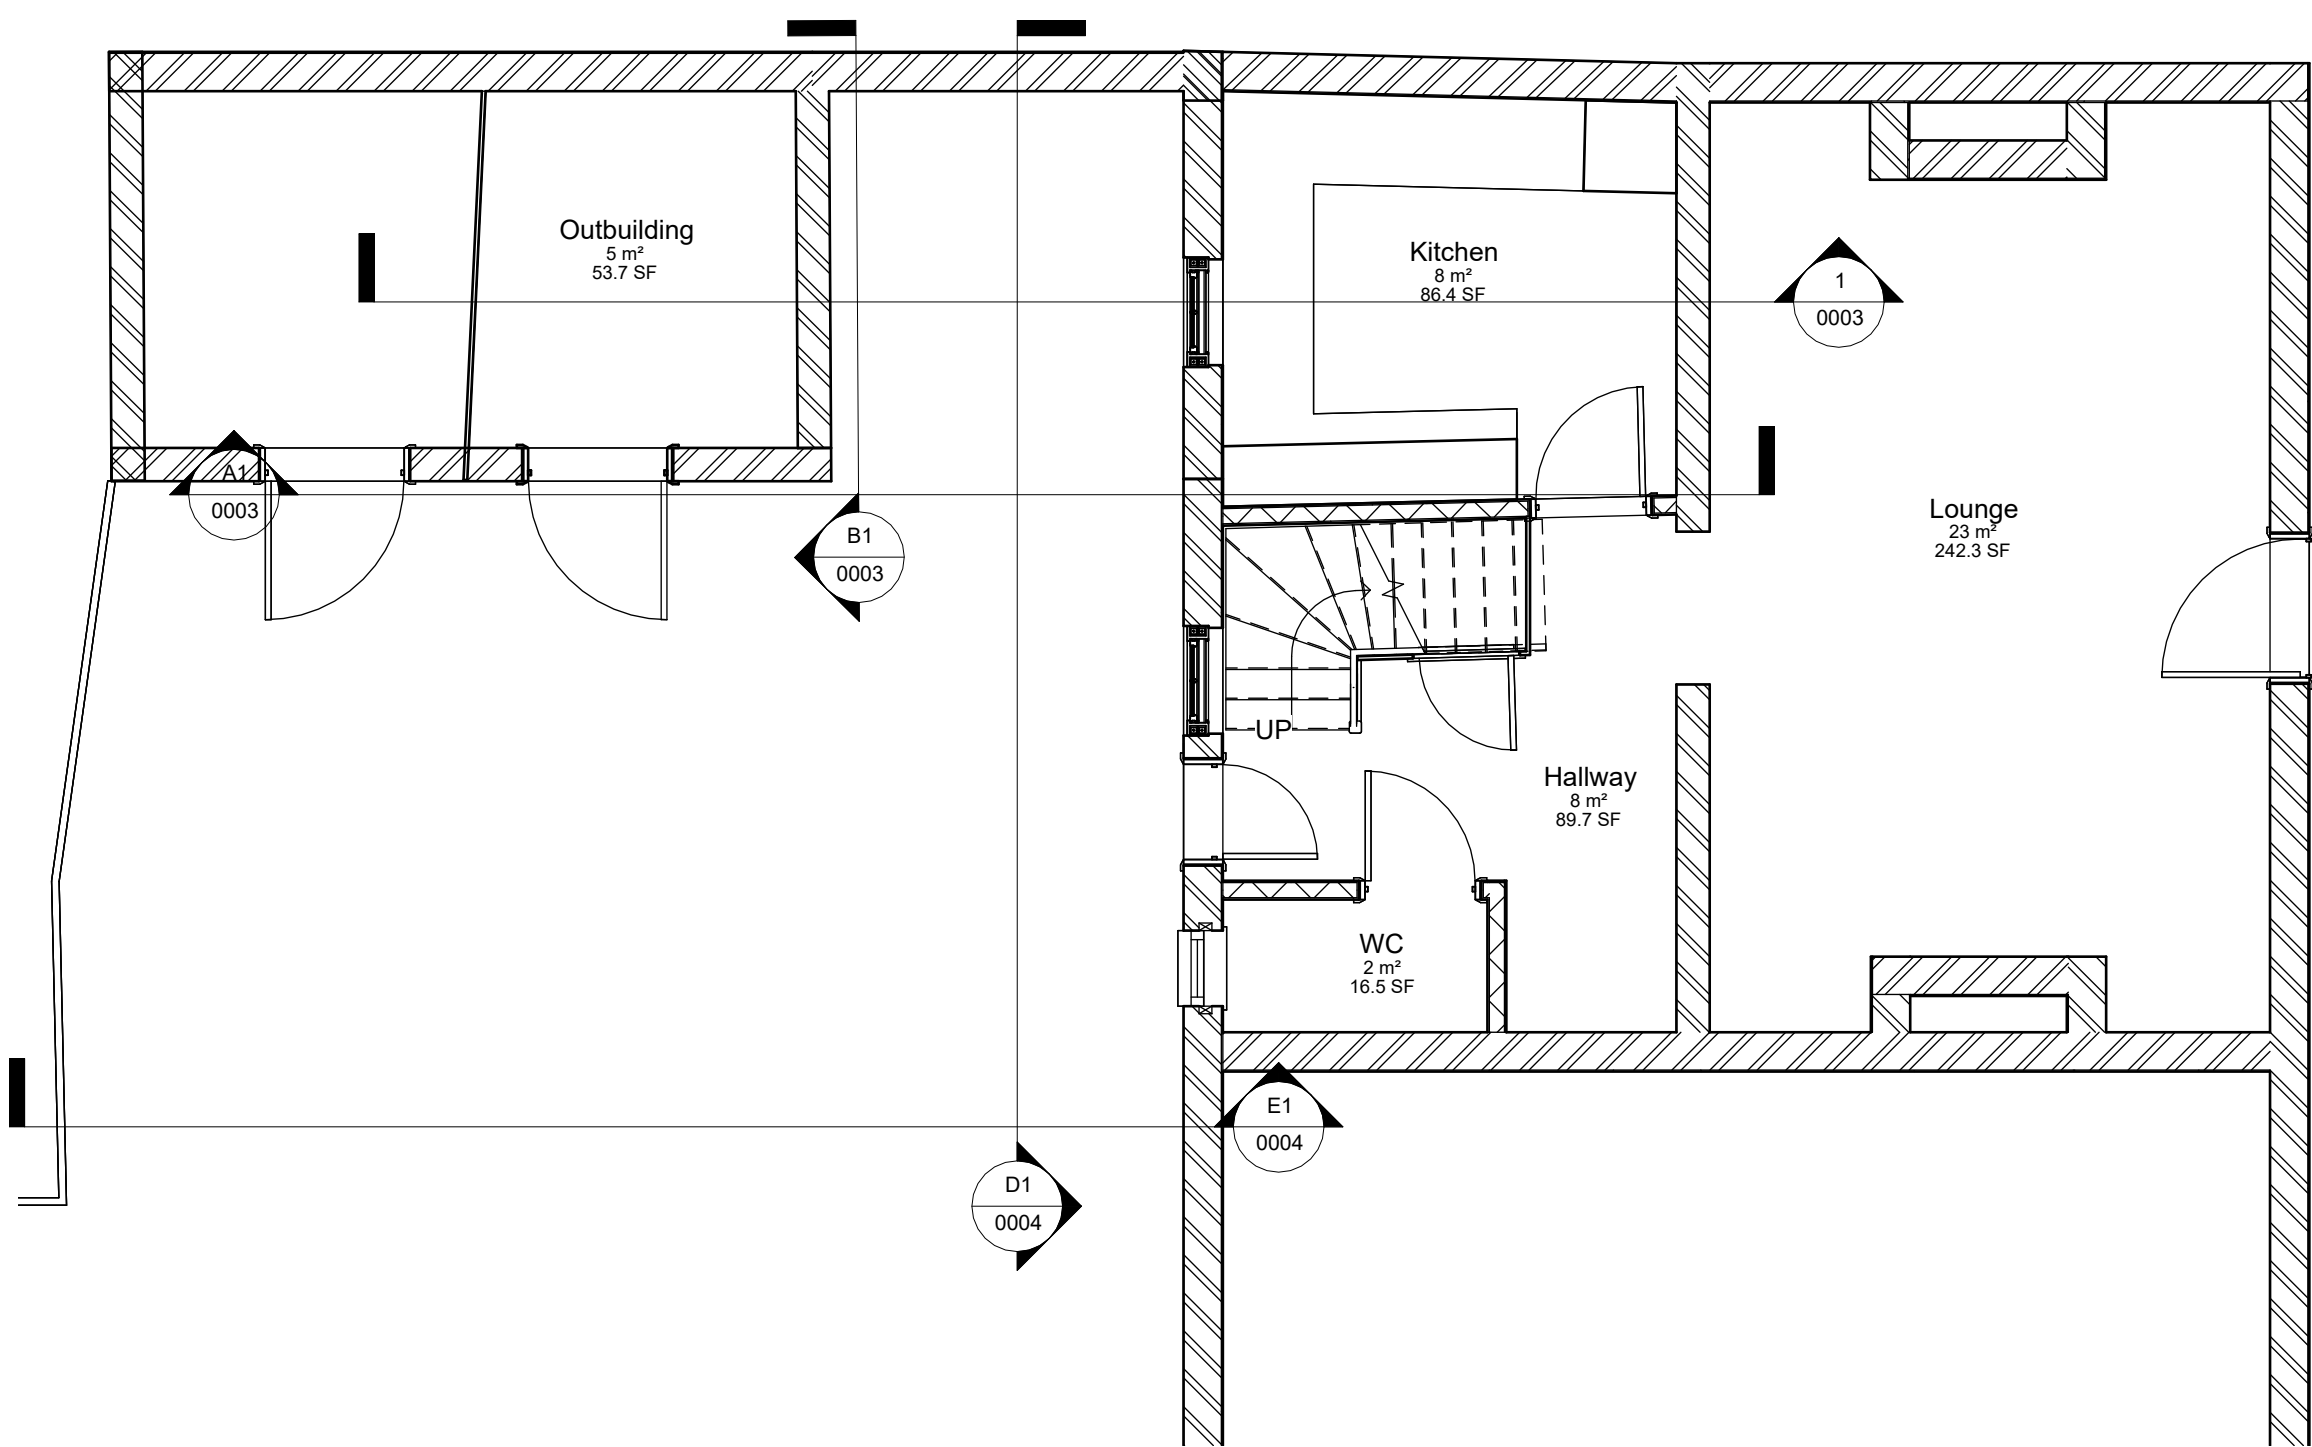

1 Existing Level 0
1 : 50

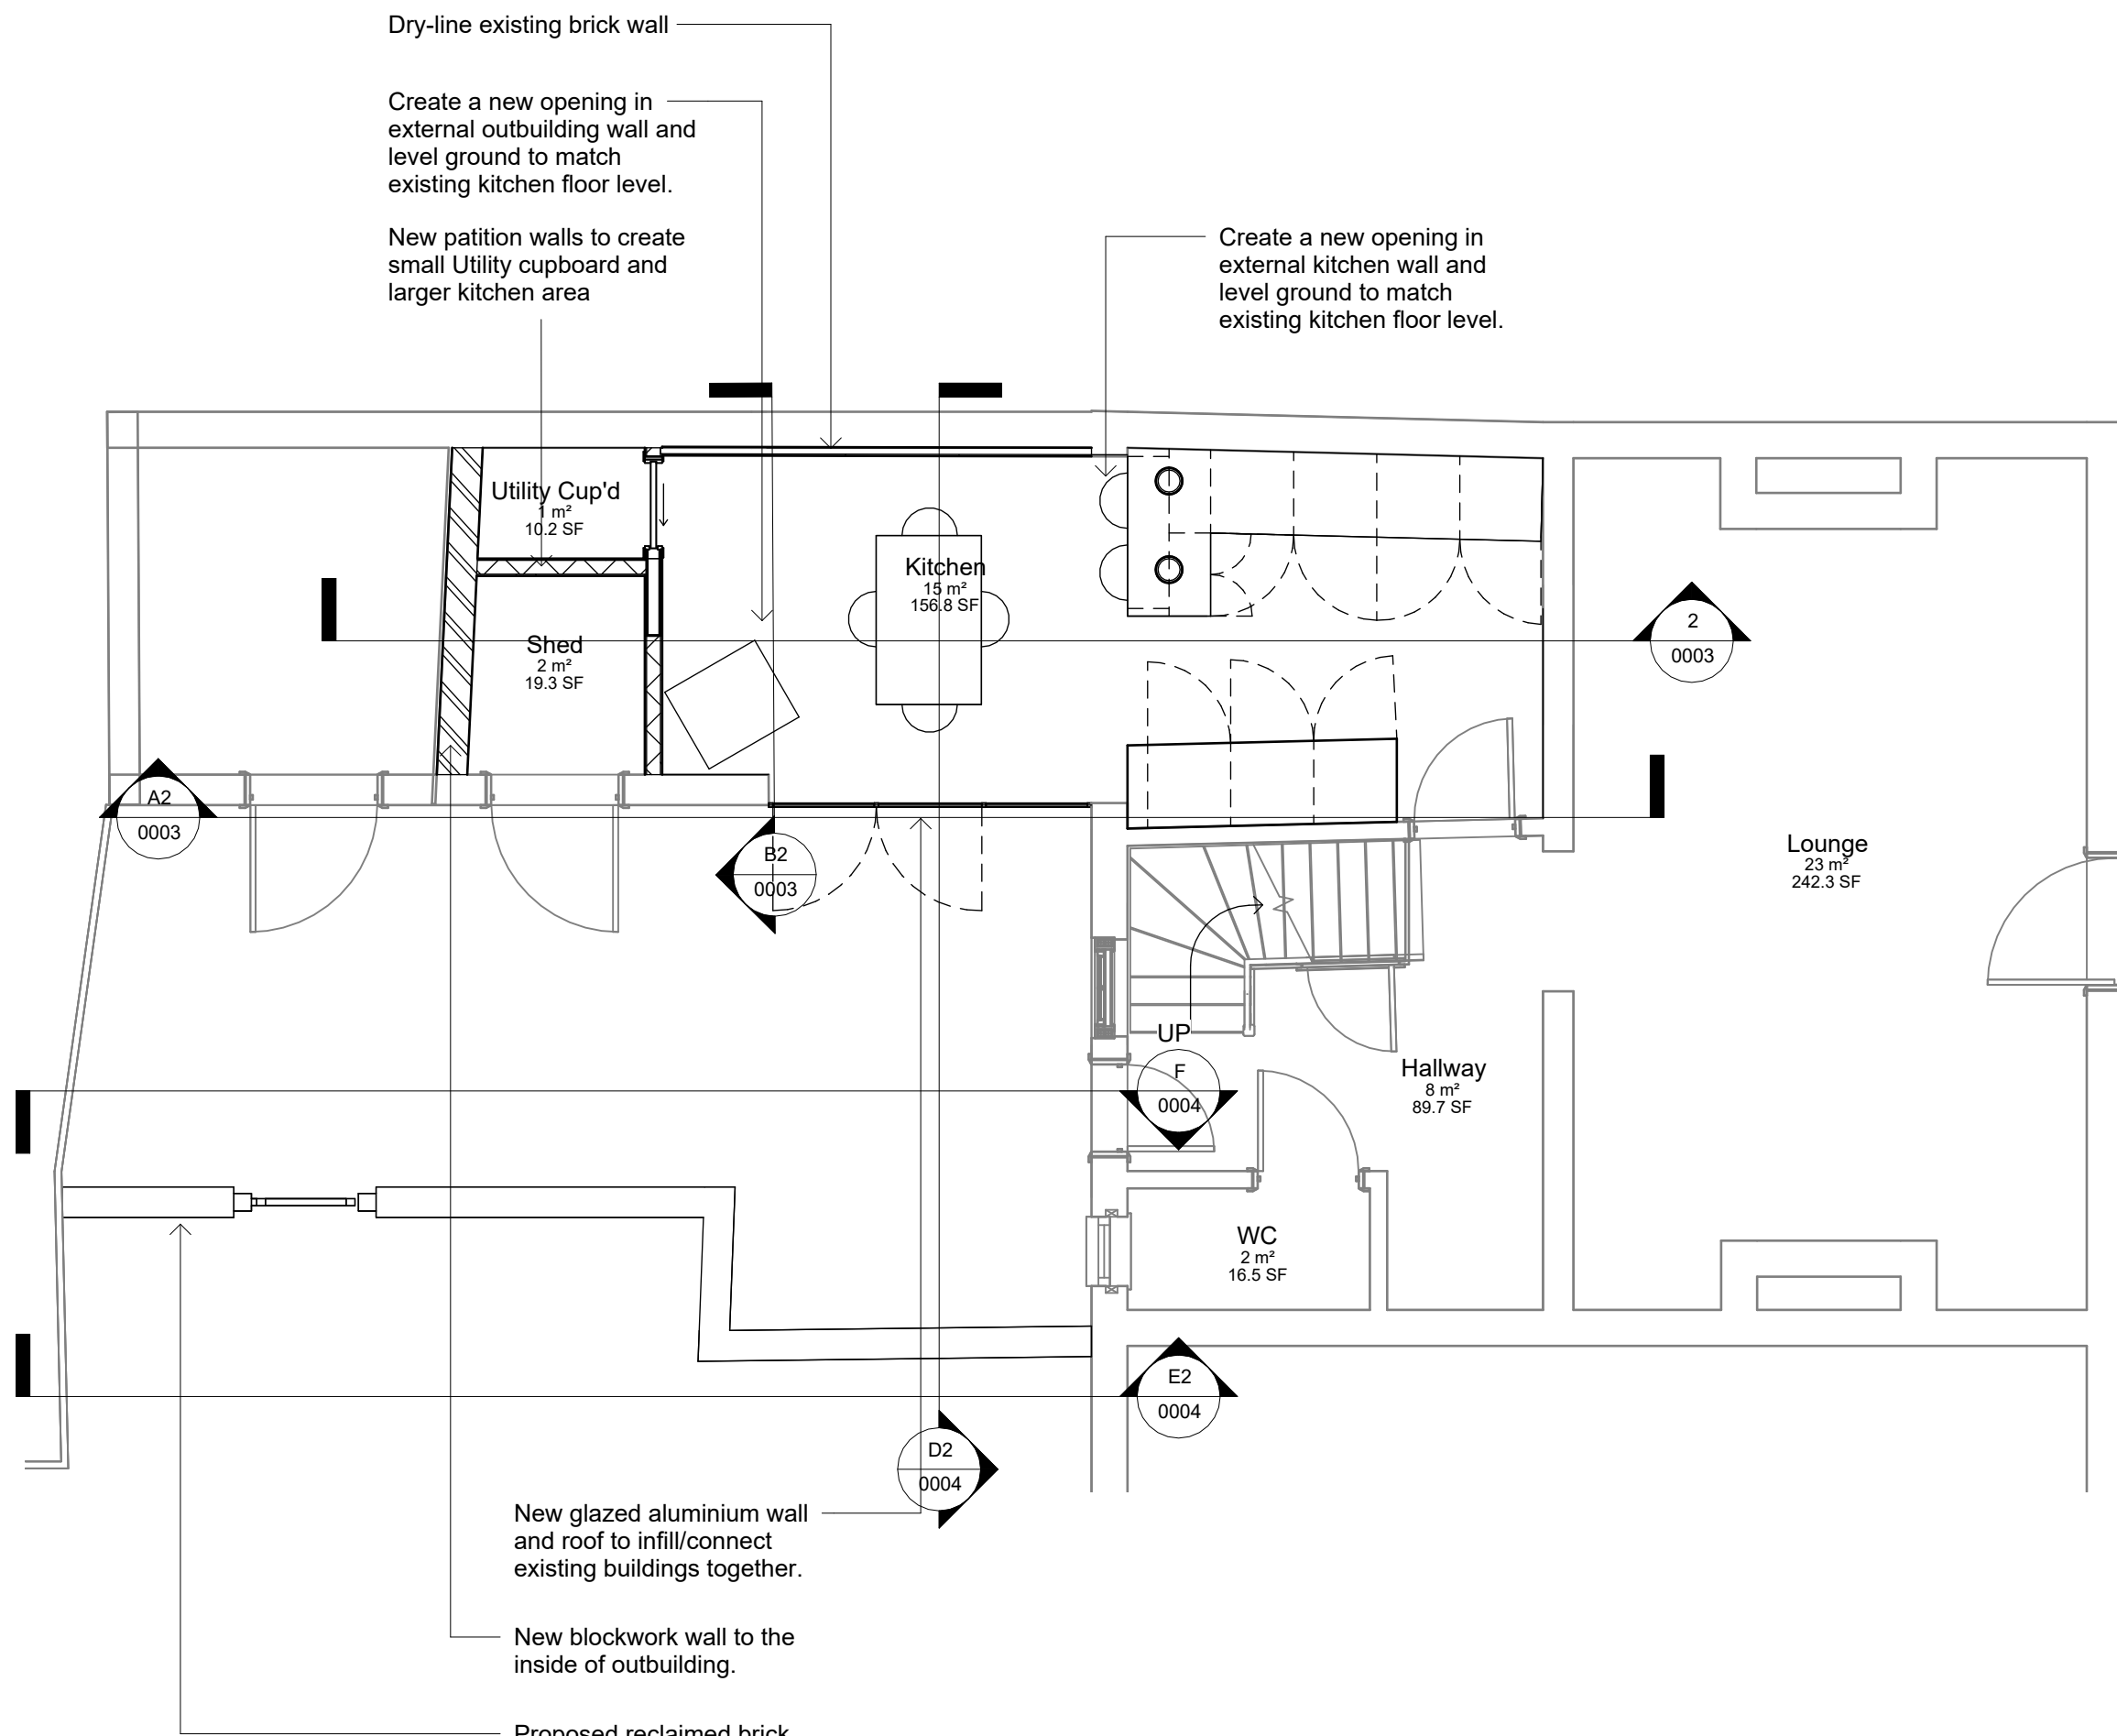

2 Proposed Level 0
1 : 50

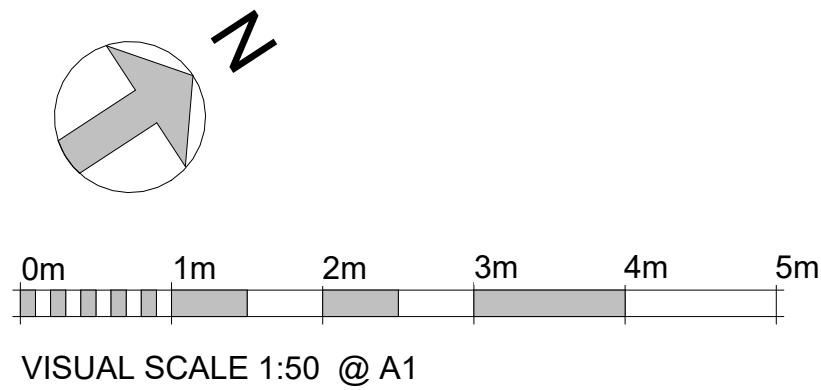

Rev	Description	Date
4	Issue for Planning	09/03/2025

INFORMATION		
PROJECT		
2 Tilehouse Street Kitchen Extension		
TITLE		
Plan as Existing and Proposed		
CLIENT		
C Shooter & C Shooter		
DRAWN BY CS	CHECKED BY CS	DATE 09/03/2025
SCALE (@ A1) 1 : 50		PROJECT NUMBER 0001
DRAWING NUMBER 0002		REV 4