


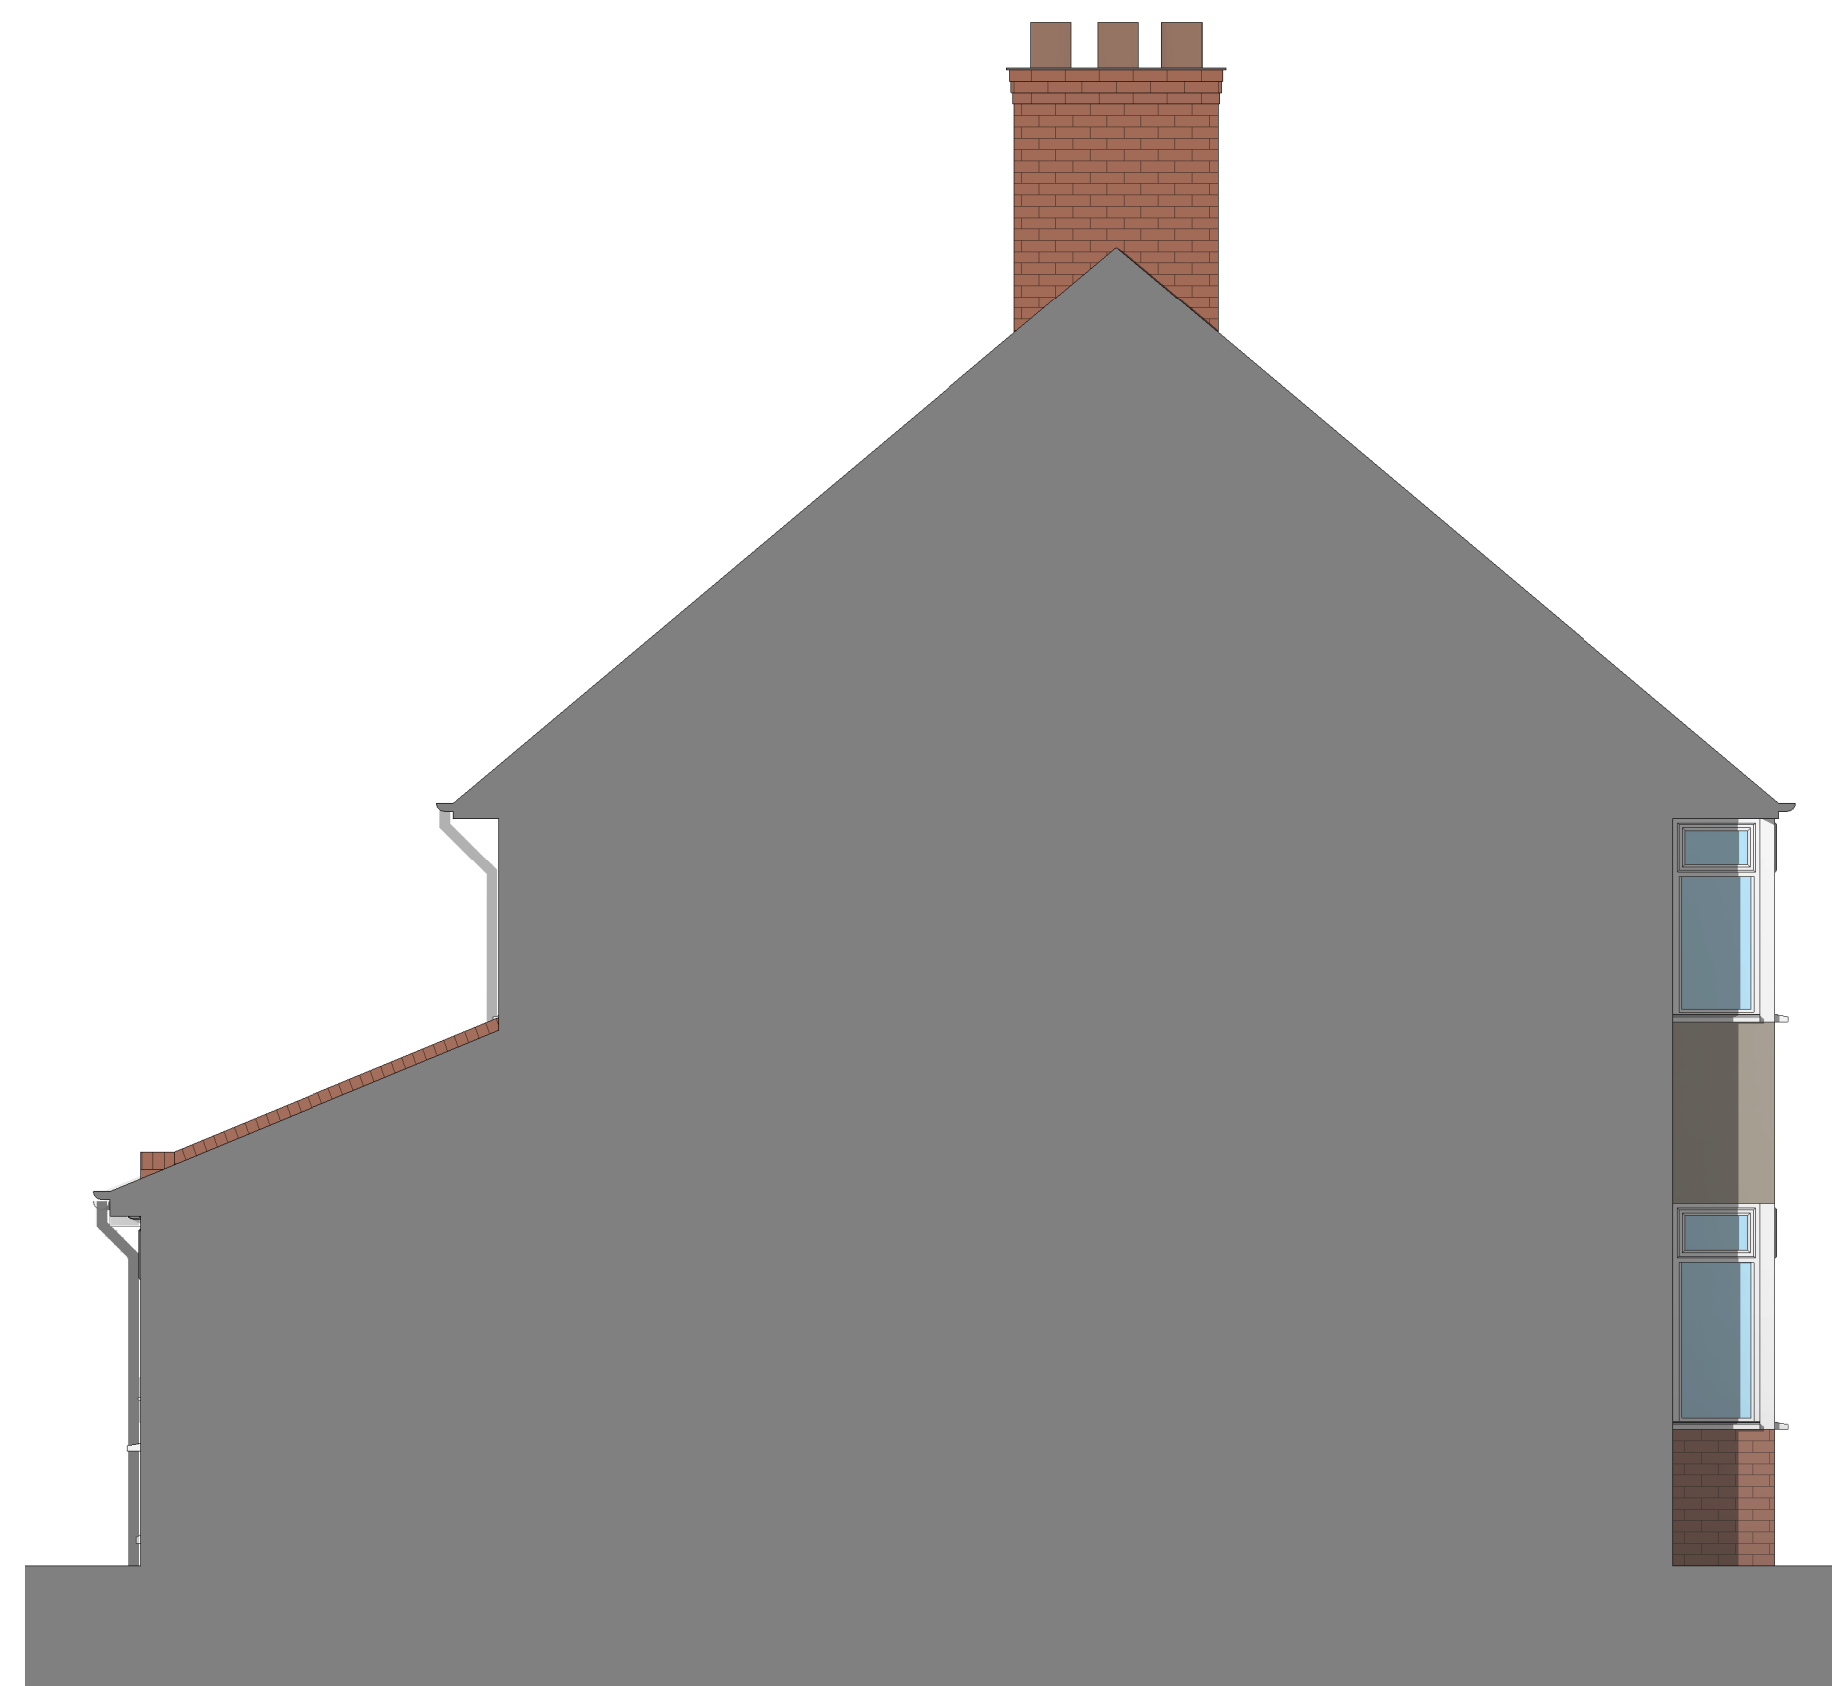

0		<i>1 to 50</i>		<i>5m</i>	
Rev	Date	Details		Drawn	Checked

Issued for:

Project/Client:	Project No:
117 Icknield Way	Project Number
	Dwg No:
	A101
	Rev:
Drawing:	Scale:
Existing Elevations	1 : 50 @A1
	Drawn By:
	Author
	Checked By:
	Checker

