



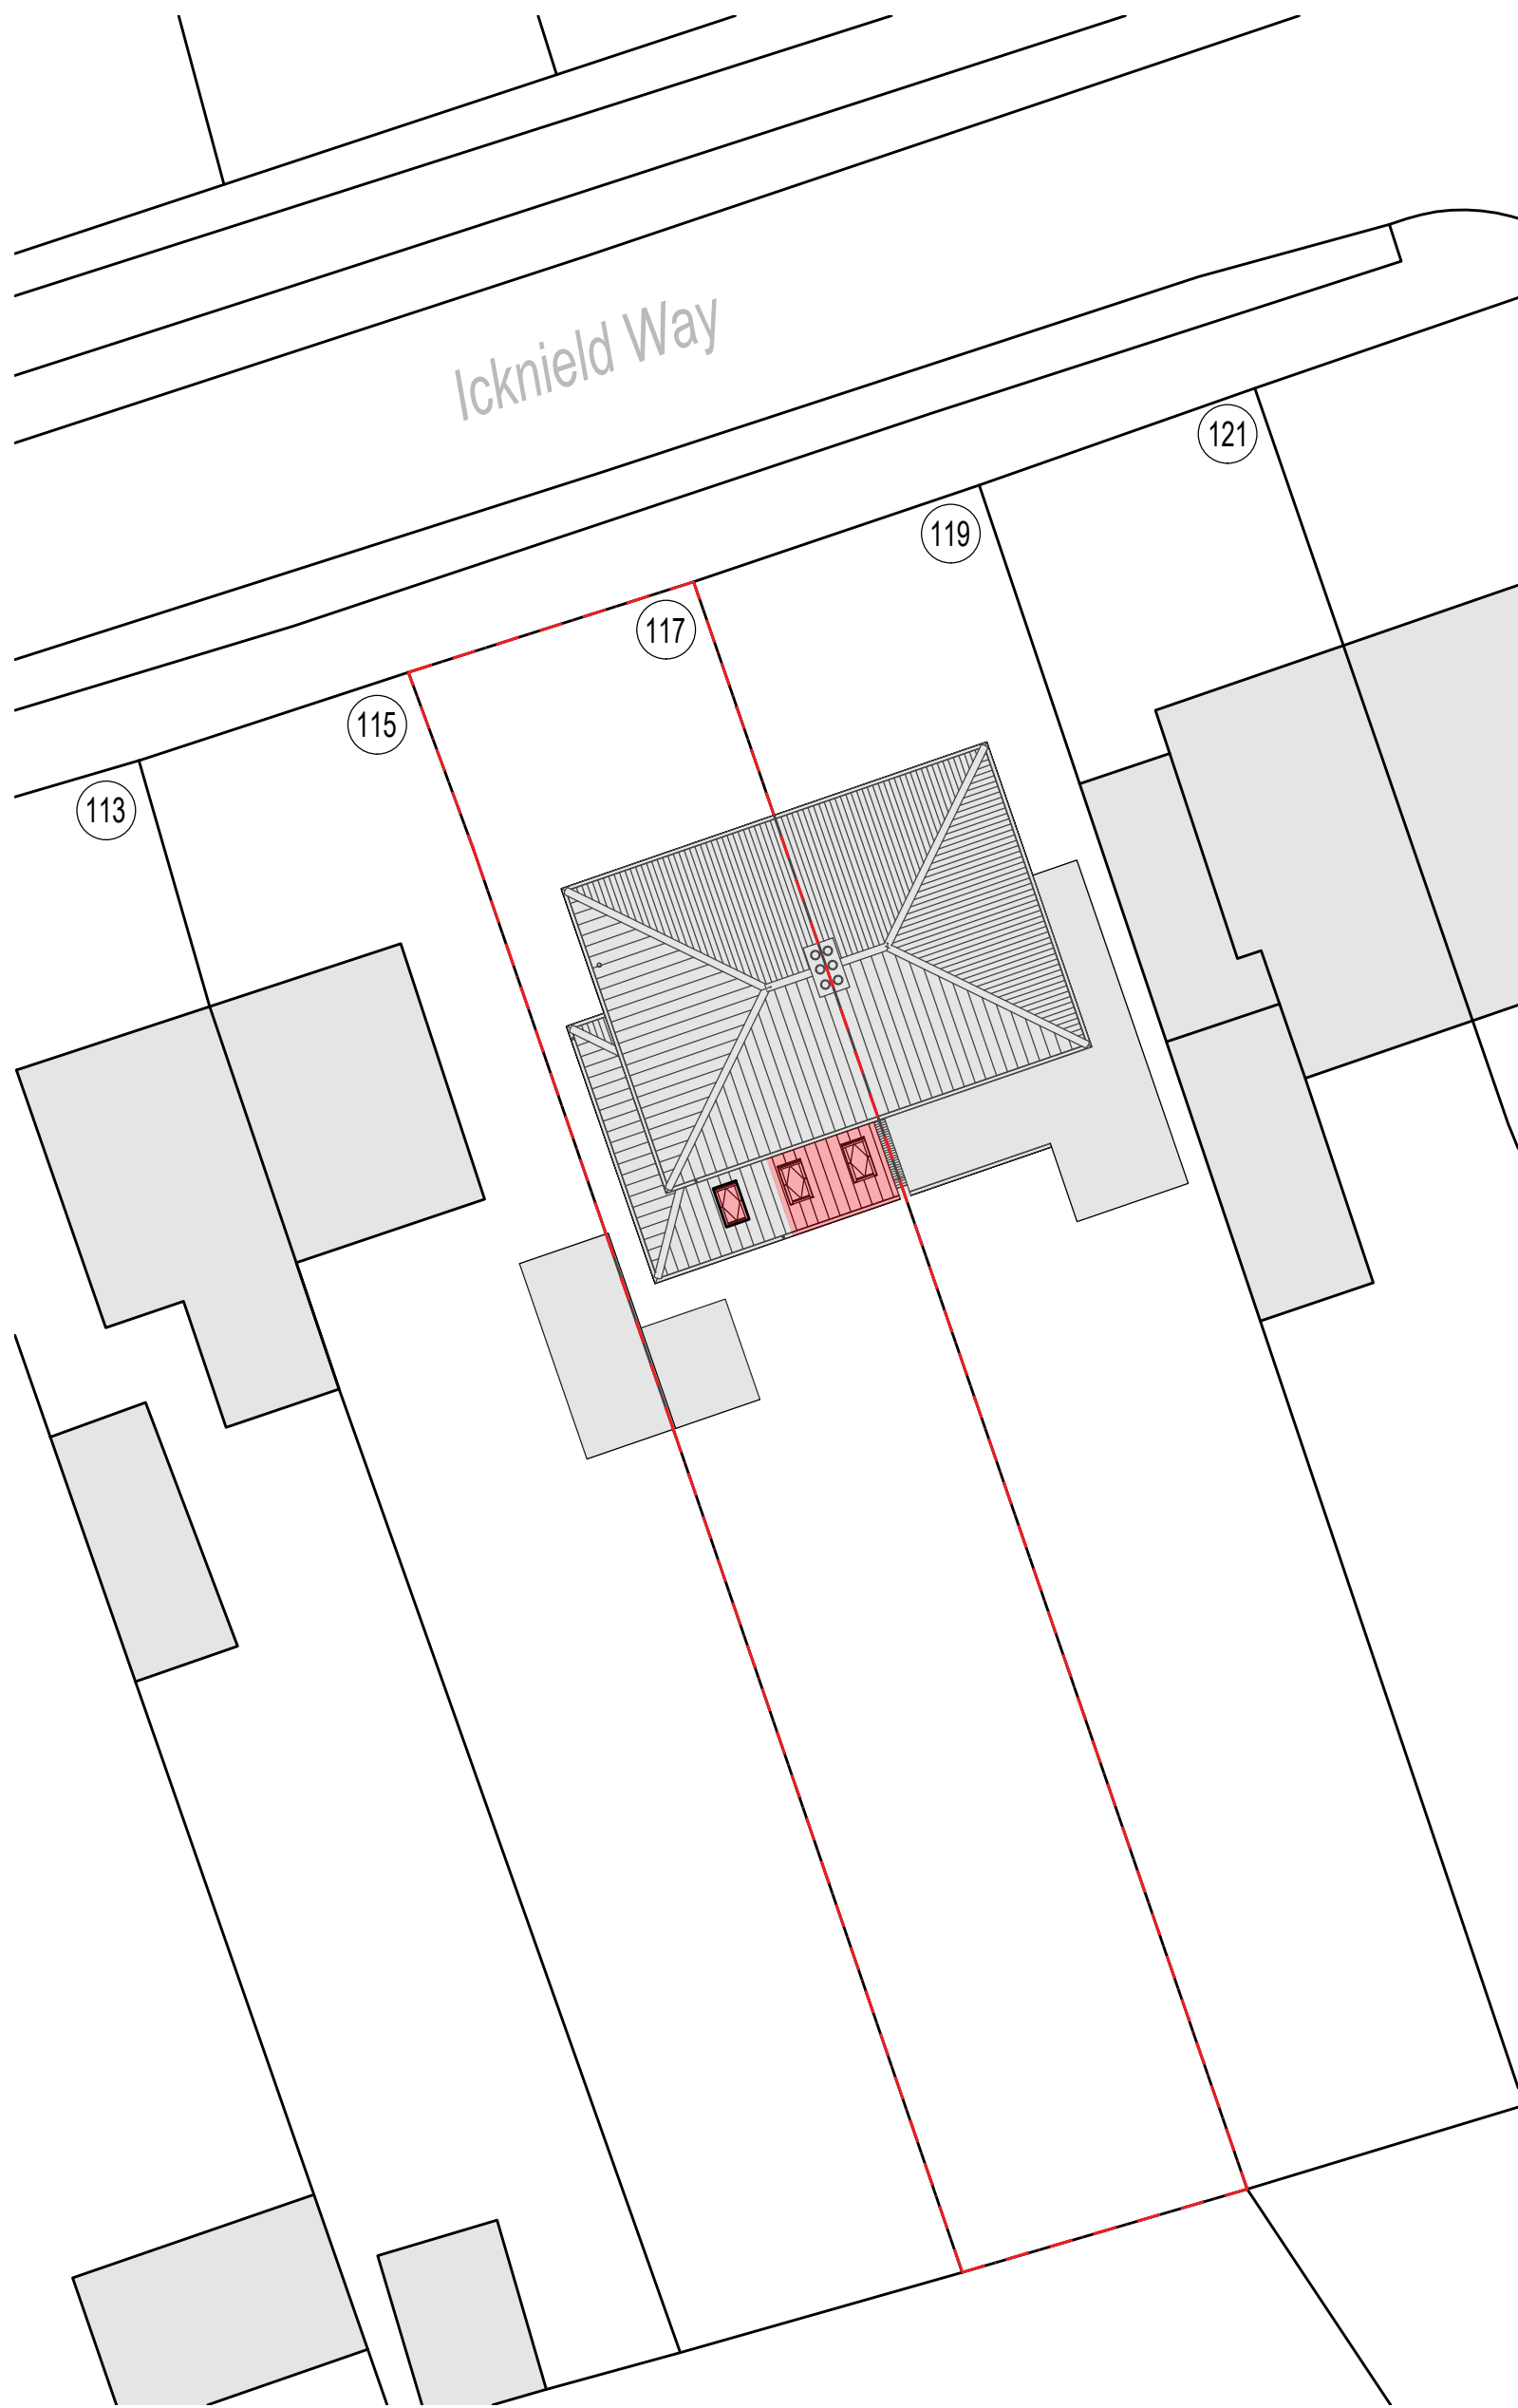

PROPOSED BLOCK PLAN @ 1 TO 200



SITE LOCATION PLAN @ 1 TO 1250

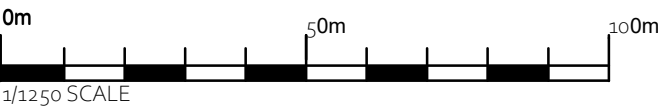

Rev.	Date	Details	Drawn	Checked
Issued for:				
PLANNING				
Project/Client:			Project No:	
117 Icknield Way			Dwg No: A110	
			Rev:	
			Scale:	
			As Indicated - A2	
Drawing:			North:	
Site & Location Plans			Drawn By: Date:	
			Checked By: Date:	



D.Chandler Architectural Design Ltd.
Devonshire Business Centre, Works Rd, Letchworth, SG6 1GJ
Tel : 07901 864 742 - Email : daniel@dcarchitectural.org