
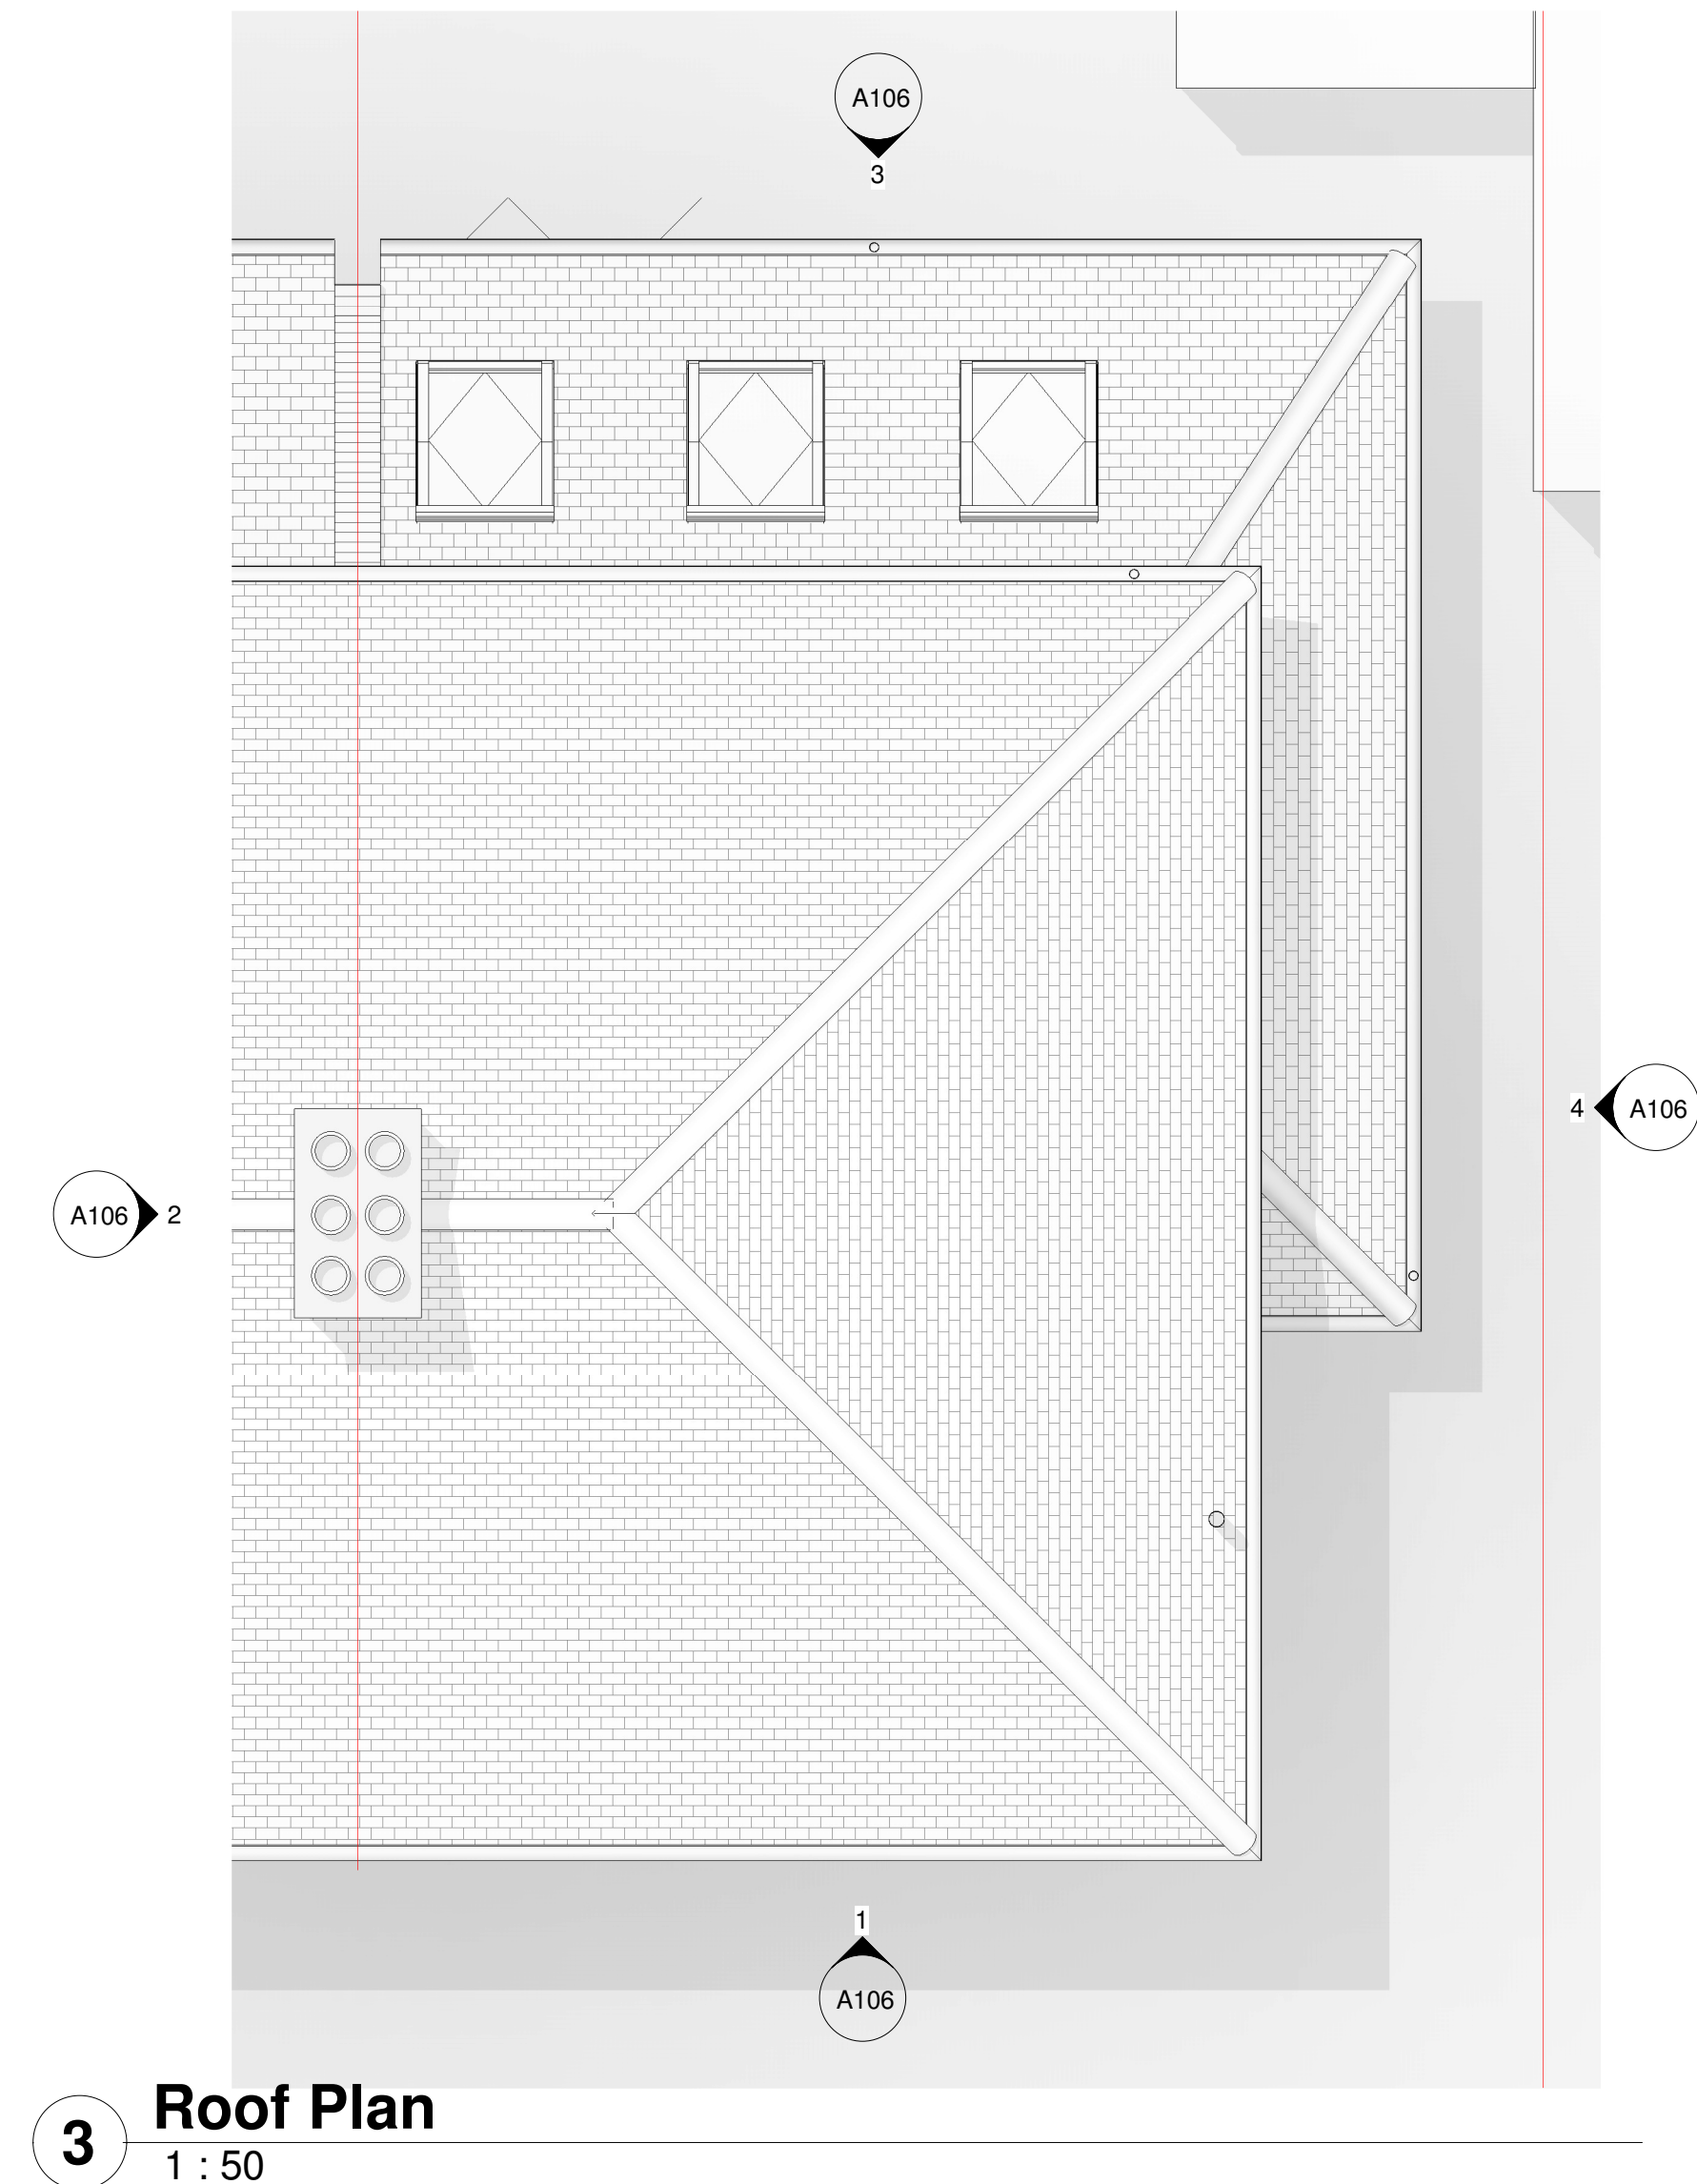
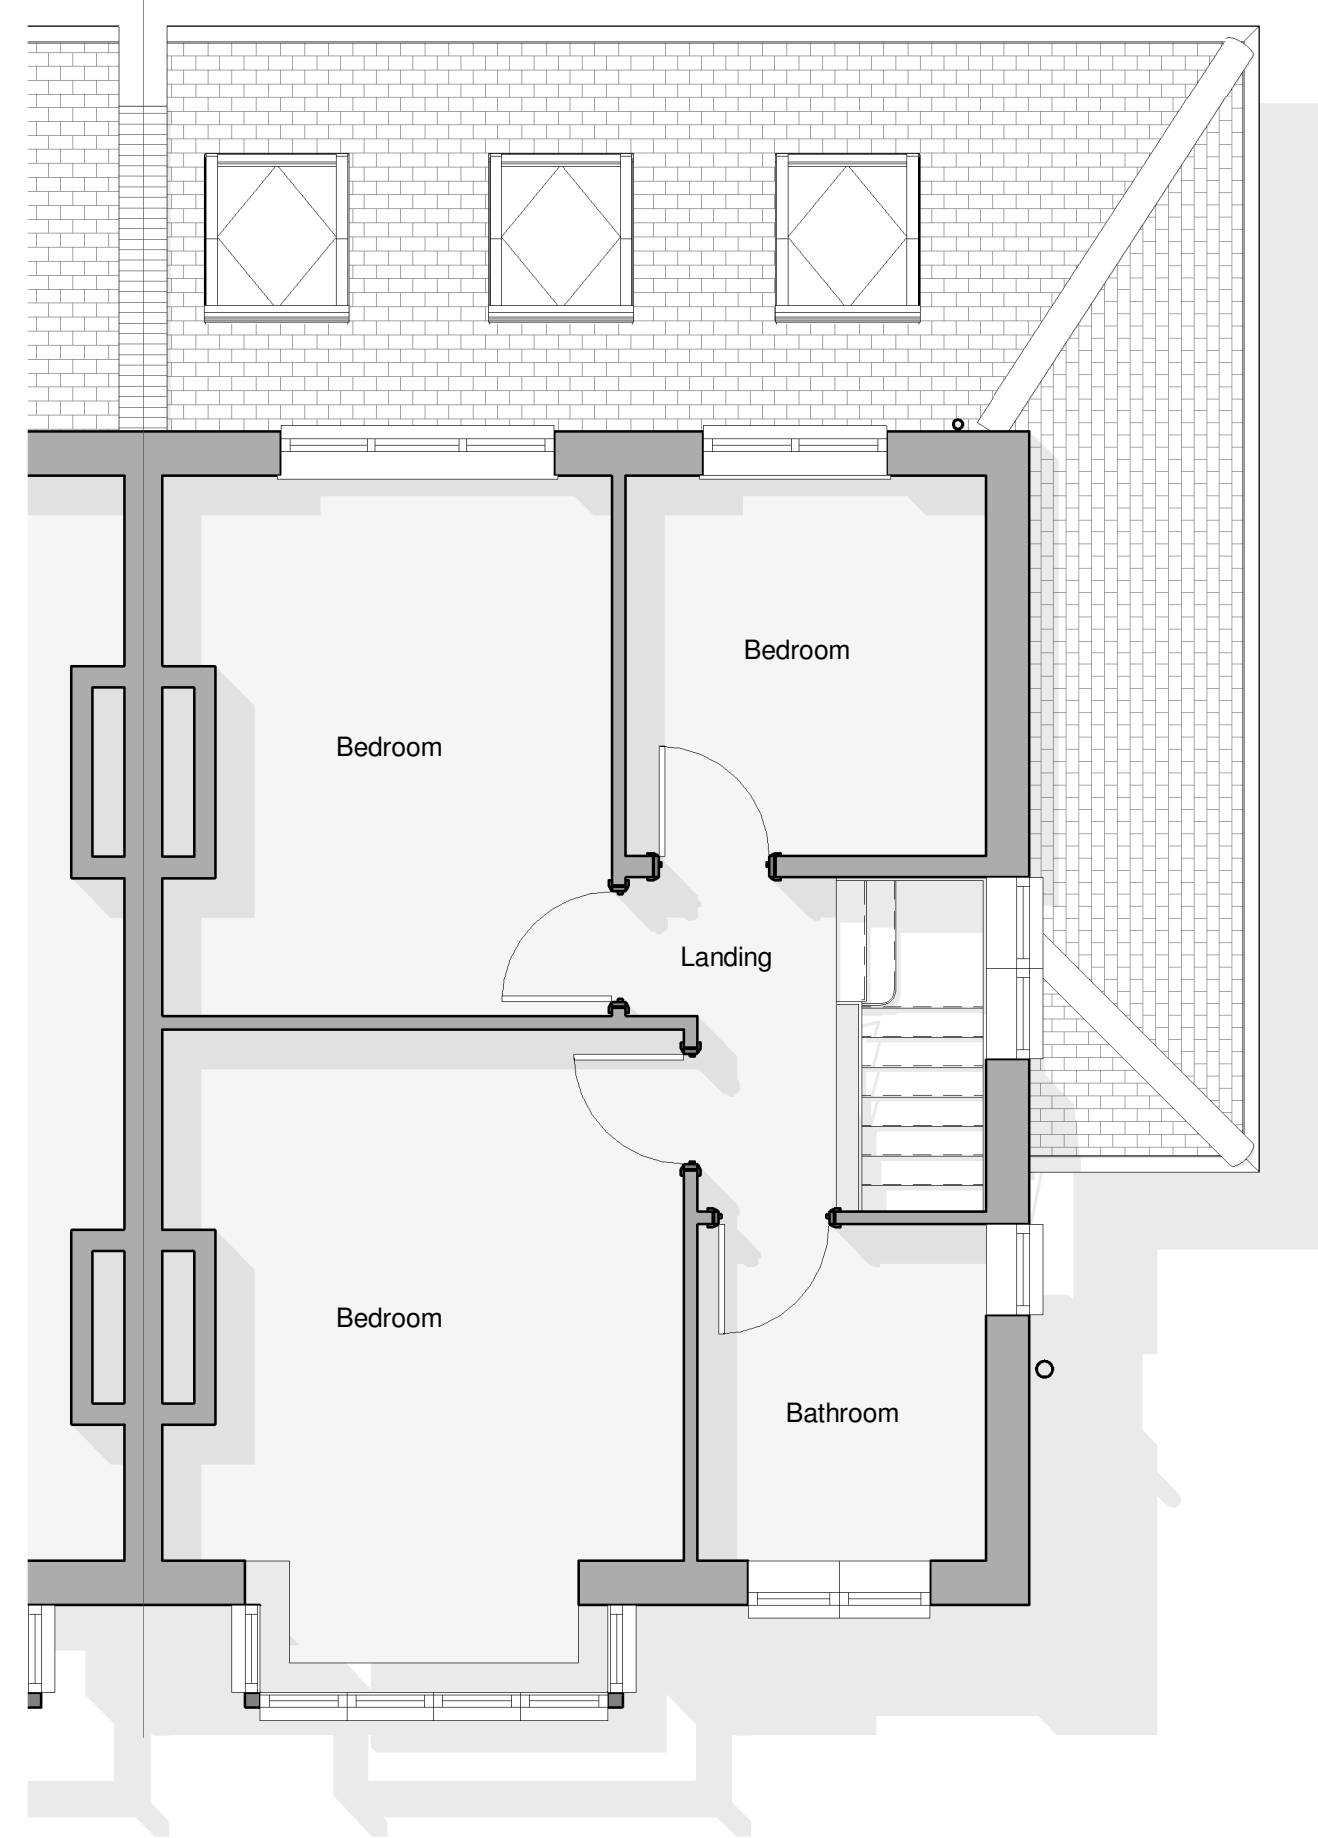


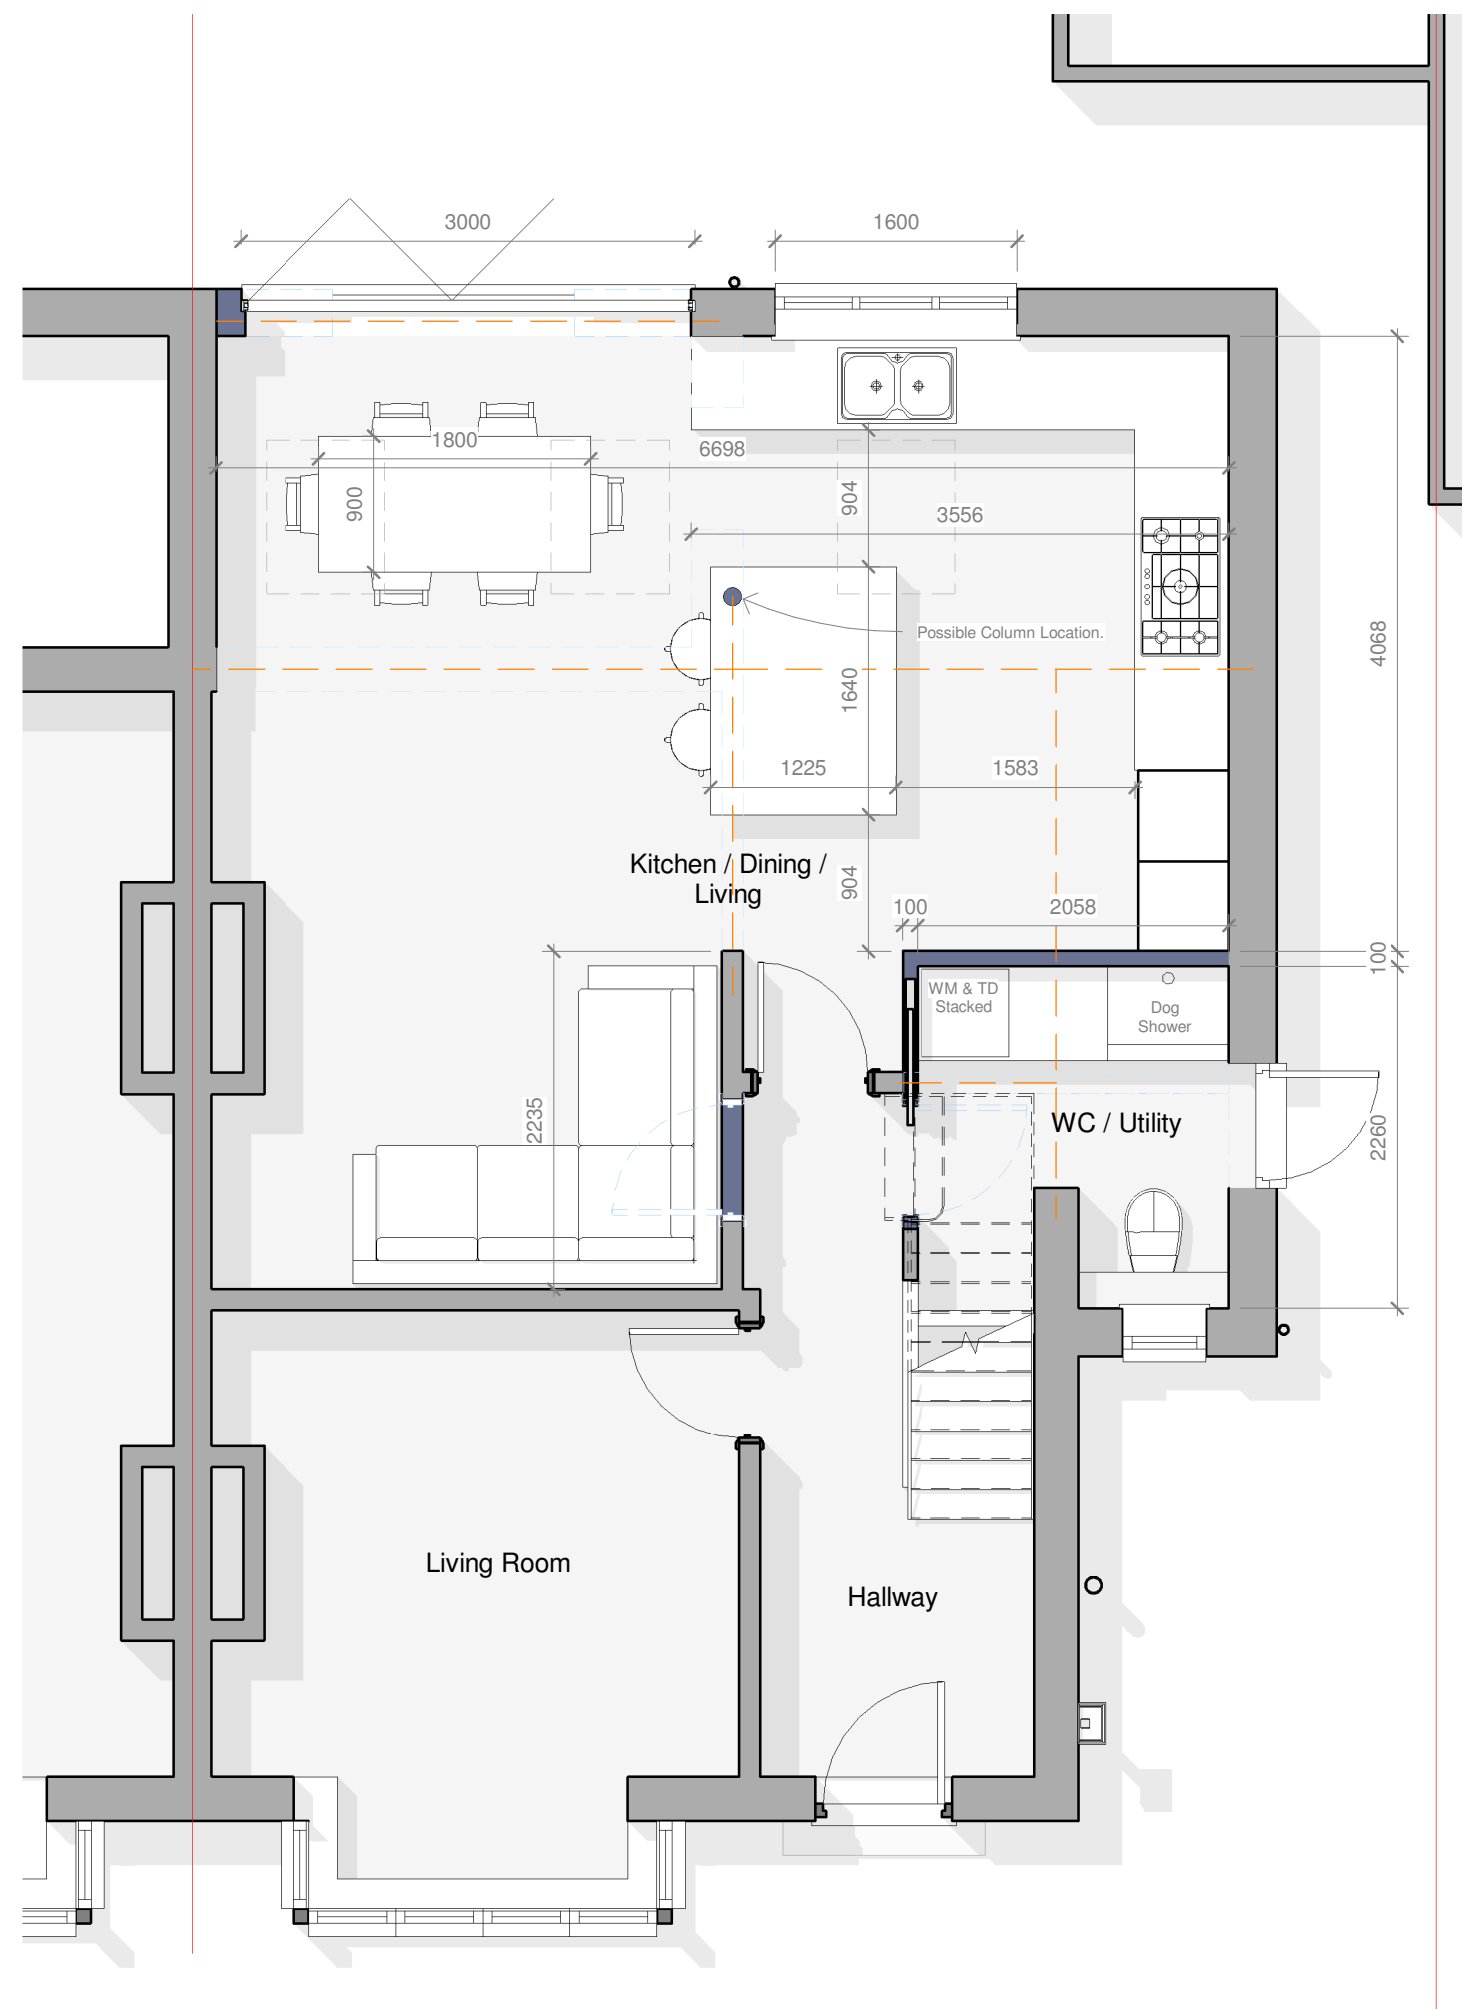

LEGEND:

	Existing construction to be retained.
	Existing construction to be demolished.
	Proposed new construction.

EXTERNAL MATERIALS:	
External Walls	- Facing brick
Pitched Roof	- Interlocking plain tiles to match existing
Fascia	- UPVC
Windows	- UPVC
Rooflight	- Velux PK06 - 940 x 1180mm
Doors	- UPVC
Bifold Doors	- Powder coated aluminium.
Rainwater Goods	-UPVC

0					1 to 50					5m				

Project/Client:	Project No:
117 Icknield Way	Project Number
	Dwg No:
	A105
	Rev:
Drawing:	Scale:
Proposed Plans	1 : 50 @A1
	Drawn By:
	Author
	Checked By:
	Checker
	Date:



D.Chandler Architectural Design Ltd
Devonshire Business Centre, Works Rd, Letchworth, SG6 1GJ
Tel : 07901 864 742 - Email : daniel@dcharchitectural.org