


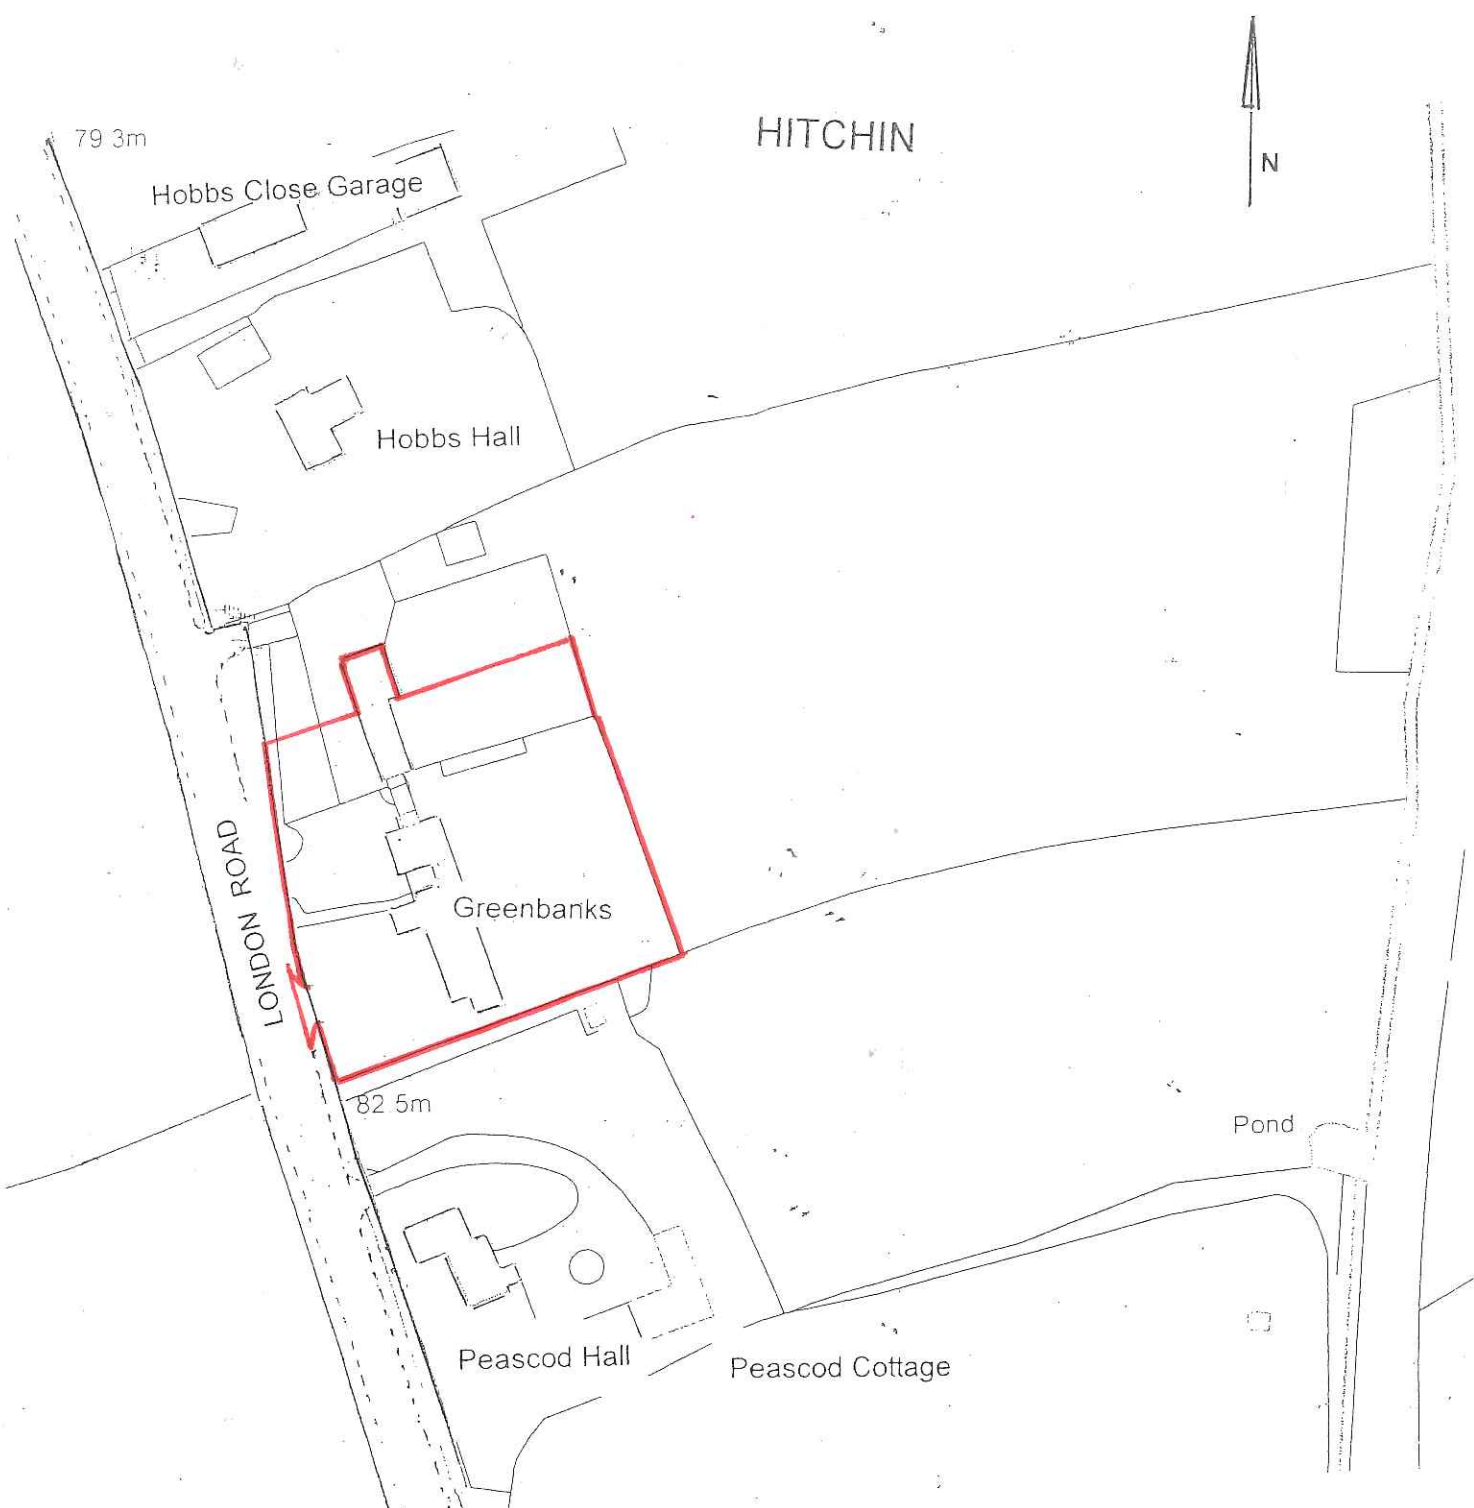

Greenbanks, London Road, St. Ippolytts
Hitchin, Hertfordshire

LOCATION PLAN
1:1250

