


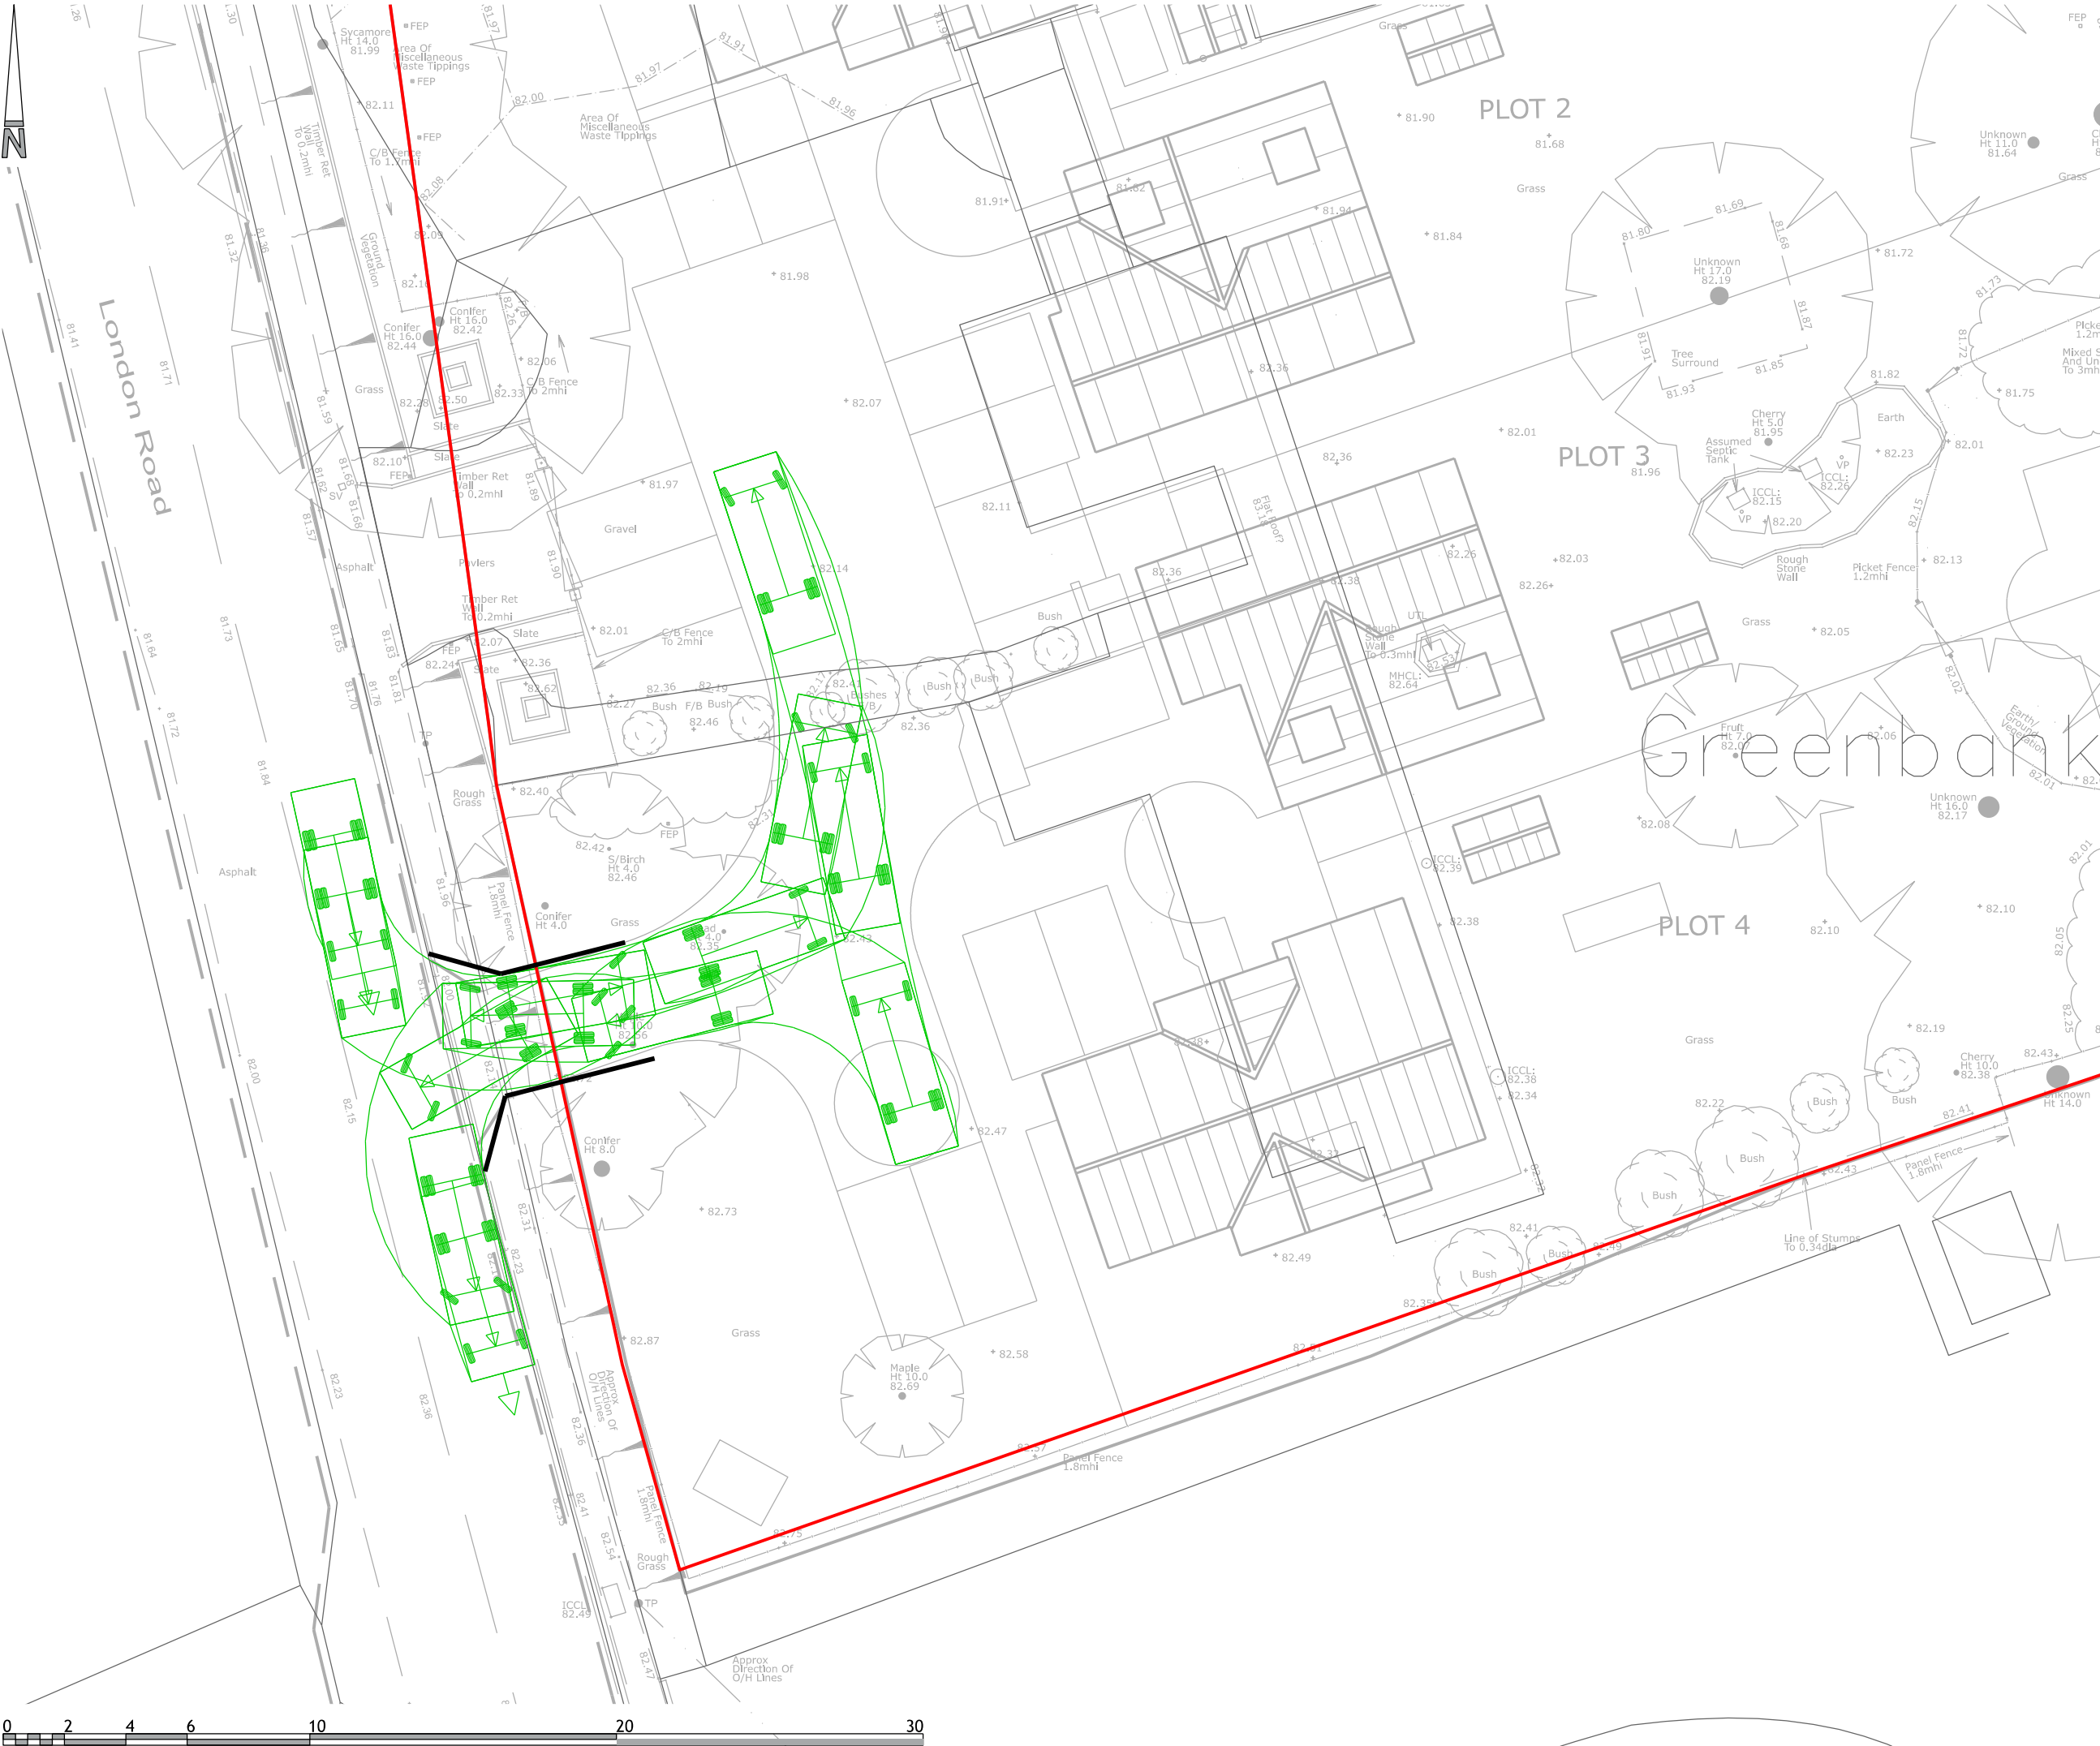

- NOTES**
- Contractors must check all dimensions on site. Only figured dimensions are to be worked from. Discrepancies must be reported to the Architect or Engineer before proceeding. © This drawing is copyright.
 - All plans and drawings are drawn true to stated scales and can be used for the purpose of planning only. Responsibility is not accepted for errors made by others in scaling from this drawing.
 - Reproduced from OS Sitemap © by permission of Ordnance Survey on behalf of The Controller of His Majesty's Stationery Office. © Crown copyright. All rights reserved. Licence number 100007126.
 - Until technical approval has been obtained from the relevant authorities, all drawings are issued as preliminary and not for construction. Should the Contractor commence site work prior to approval being given it is entirely at their own risk.

SAFETY, HEALTH AND ENVIRONMENTAL

In addition to the hazards, risks normally associated with the type of work detailed on this drawing, note the following significant risks and information.

Vehicle Key	
Vehicle name	Supermarket Delivery vehicle
Overall length (m)	6.248
Overall width (m)	2.134
Maximum track width (m)	1.974
Kerb to kerb radius (m)	6.600

REV	DESCRIPTION	DRN	CHD	DATE
1	PRELIMINARY			
2	CONSTRUCTION			
3	INFORMATION			
4	AS BUILT			
5	TENDER			
SCALE	1:200 @ A3	DATE	September 2026	
DRAWN	SP	CHK	GBR	
DRAWING NO.	19159-GBAN-5-104	REV	-	
TITLE	Greenbank, London Road St Ippolyts			
DETAILS	Supermarket Delivery Vehicle Tracking			

 **Woods Hardwick**
Architecture | Engineering | Planning | Surveying

BEDFORD : HEAD OFFICE
15-17 Goldington Road
Bedford MK40 3NH
T: +44 (0) 1234 268862

BIRMINGHAM
Fort Dunlop, Fort Parkway
Birmingham B24 9FE
T: +44 (0) 121 6297784