



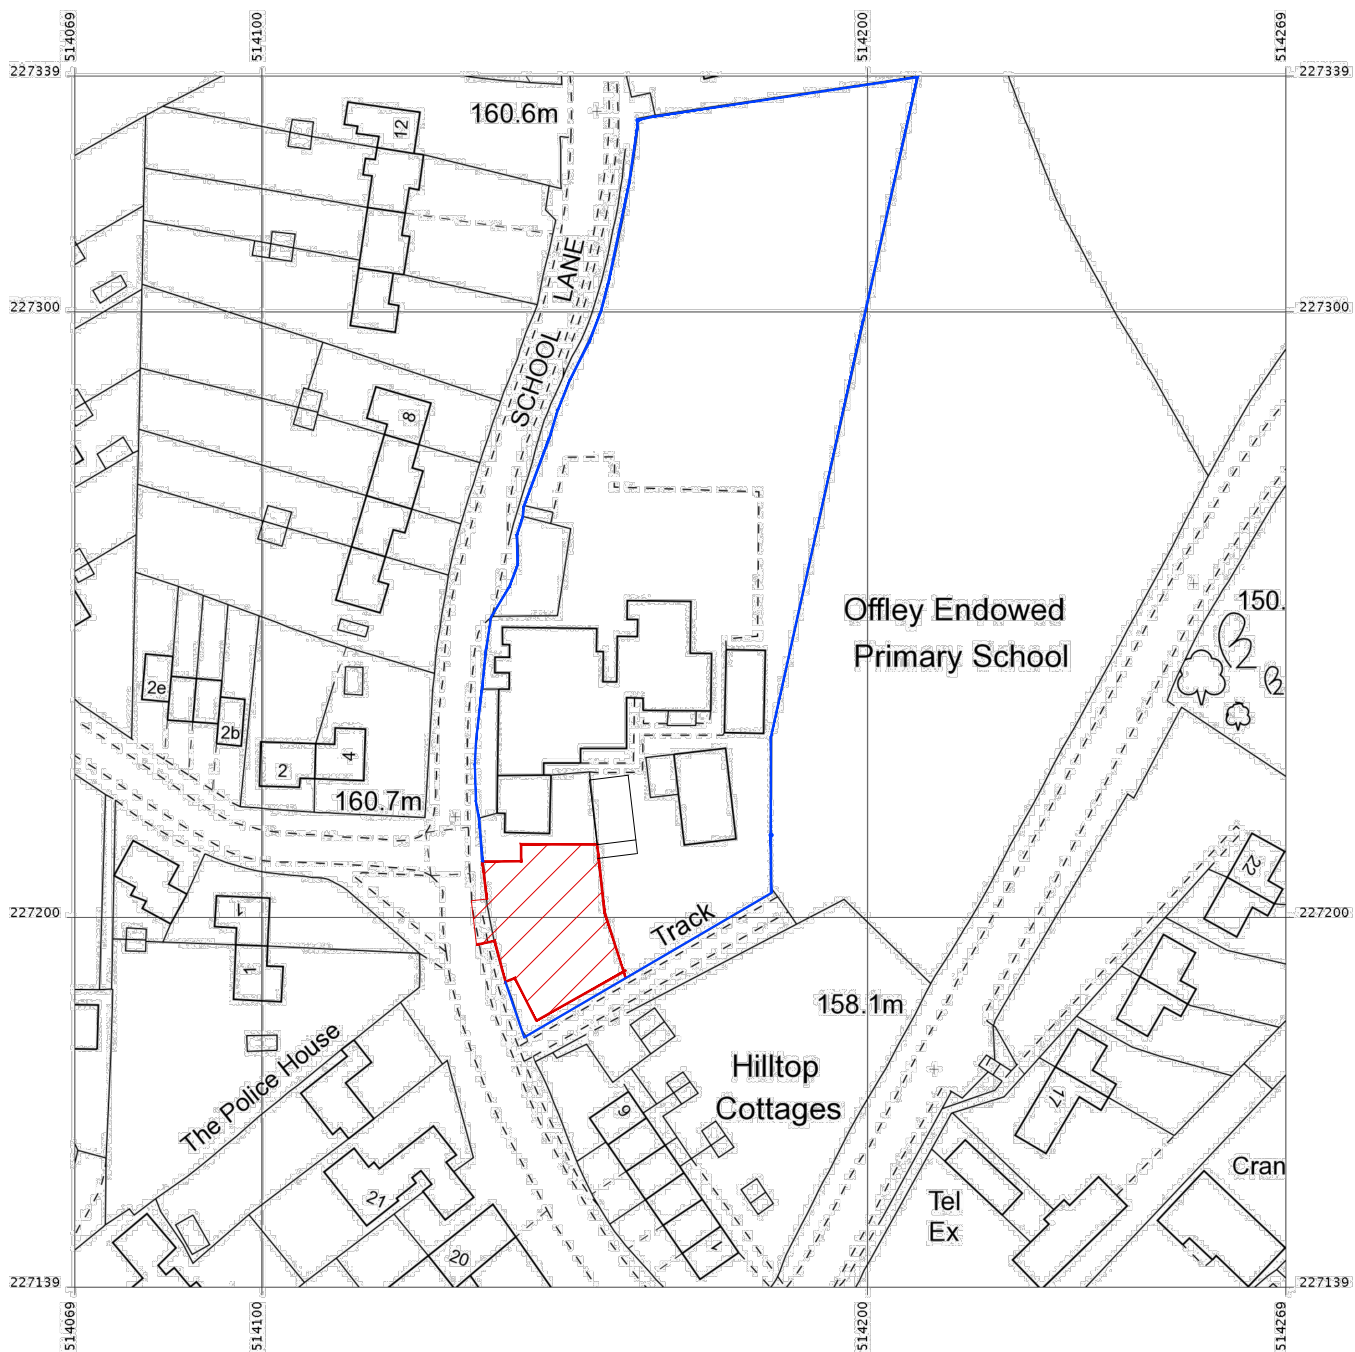

Produced 08 Nov 2013 from the Ordnance Survey National Geographic Database and incorporating surveyed revision available at this date. Reproduction in whole or part is prohibited without the prior permission of Ordnance Survey. © Crown Copyright 2013.

Ordnance Survey and the OS Symbol are registered trademarks of Ordnance Survey, the national mapping agency of Great Britain.



The representation of a road, track or path is no evidence of a right of way. The representation of features as lines is no evidence of a property boundary.

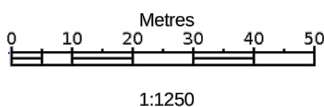

**SCHOOL LANE
HITCHIN
SG5 3AT**

Supplied by: **Stanfords**
Reference: O1642143
Centre coordinates: 514169 227239

Location Plan

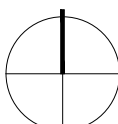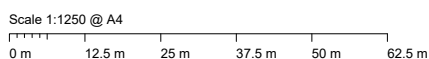

North Point Aligned

Notes /
Report all errors and omissions to the architect.
Dimensions to be checked on site prior to fabrication.
No dimensions to be scaled from this drawing.
© Copyright

Unit 2
5 Drysdale Street
London N1 6ND
020 7739 2050
hoxdesign.co.uk

PF	New classroom added
PE	Red line adjusted for Cross over alterations
PD	Site boundaries adjusted
Rev	Description

07/01/26	jc
10/11/25	jc
07/10/25	jc
Date	Initials

**School House, School Lane Offley
SG5 3AT**
Three Residential Units
Location Plan

Scale 1:1250	Drawing No. 736
Date Mar 2023	Rev. 1-00
Drawn By PM	Initials PF