


Location Plan

Site Address: Letchworth Cricket Club, Whitethorn Lane, Letchworth Garden City, SG6 2DN

Date Produced: 06-Feb-2026

Scale: 1:1250 @A3

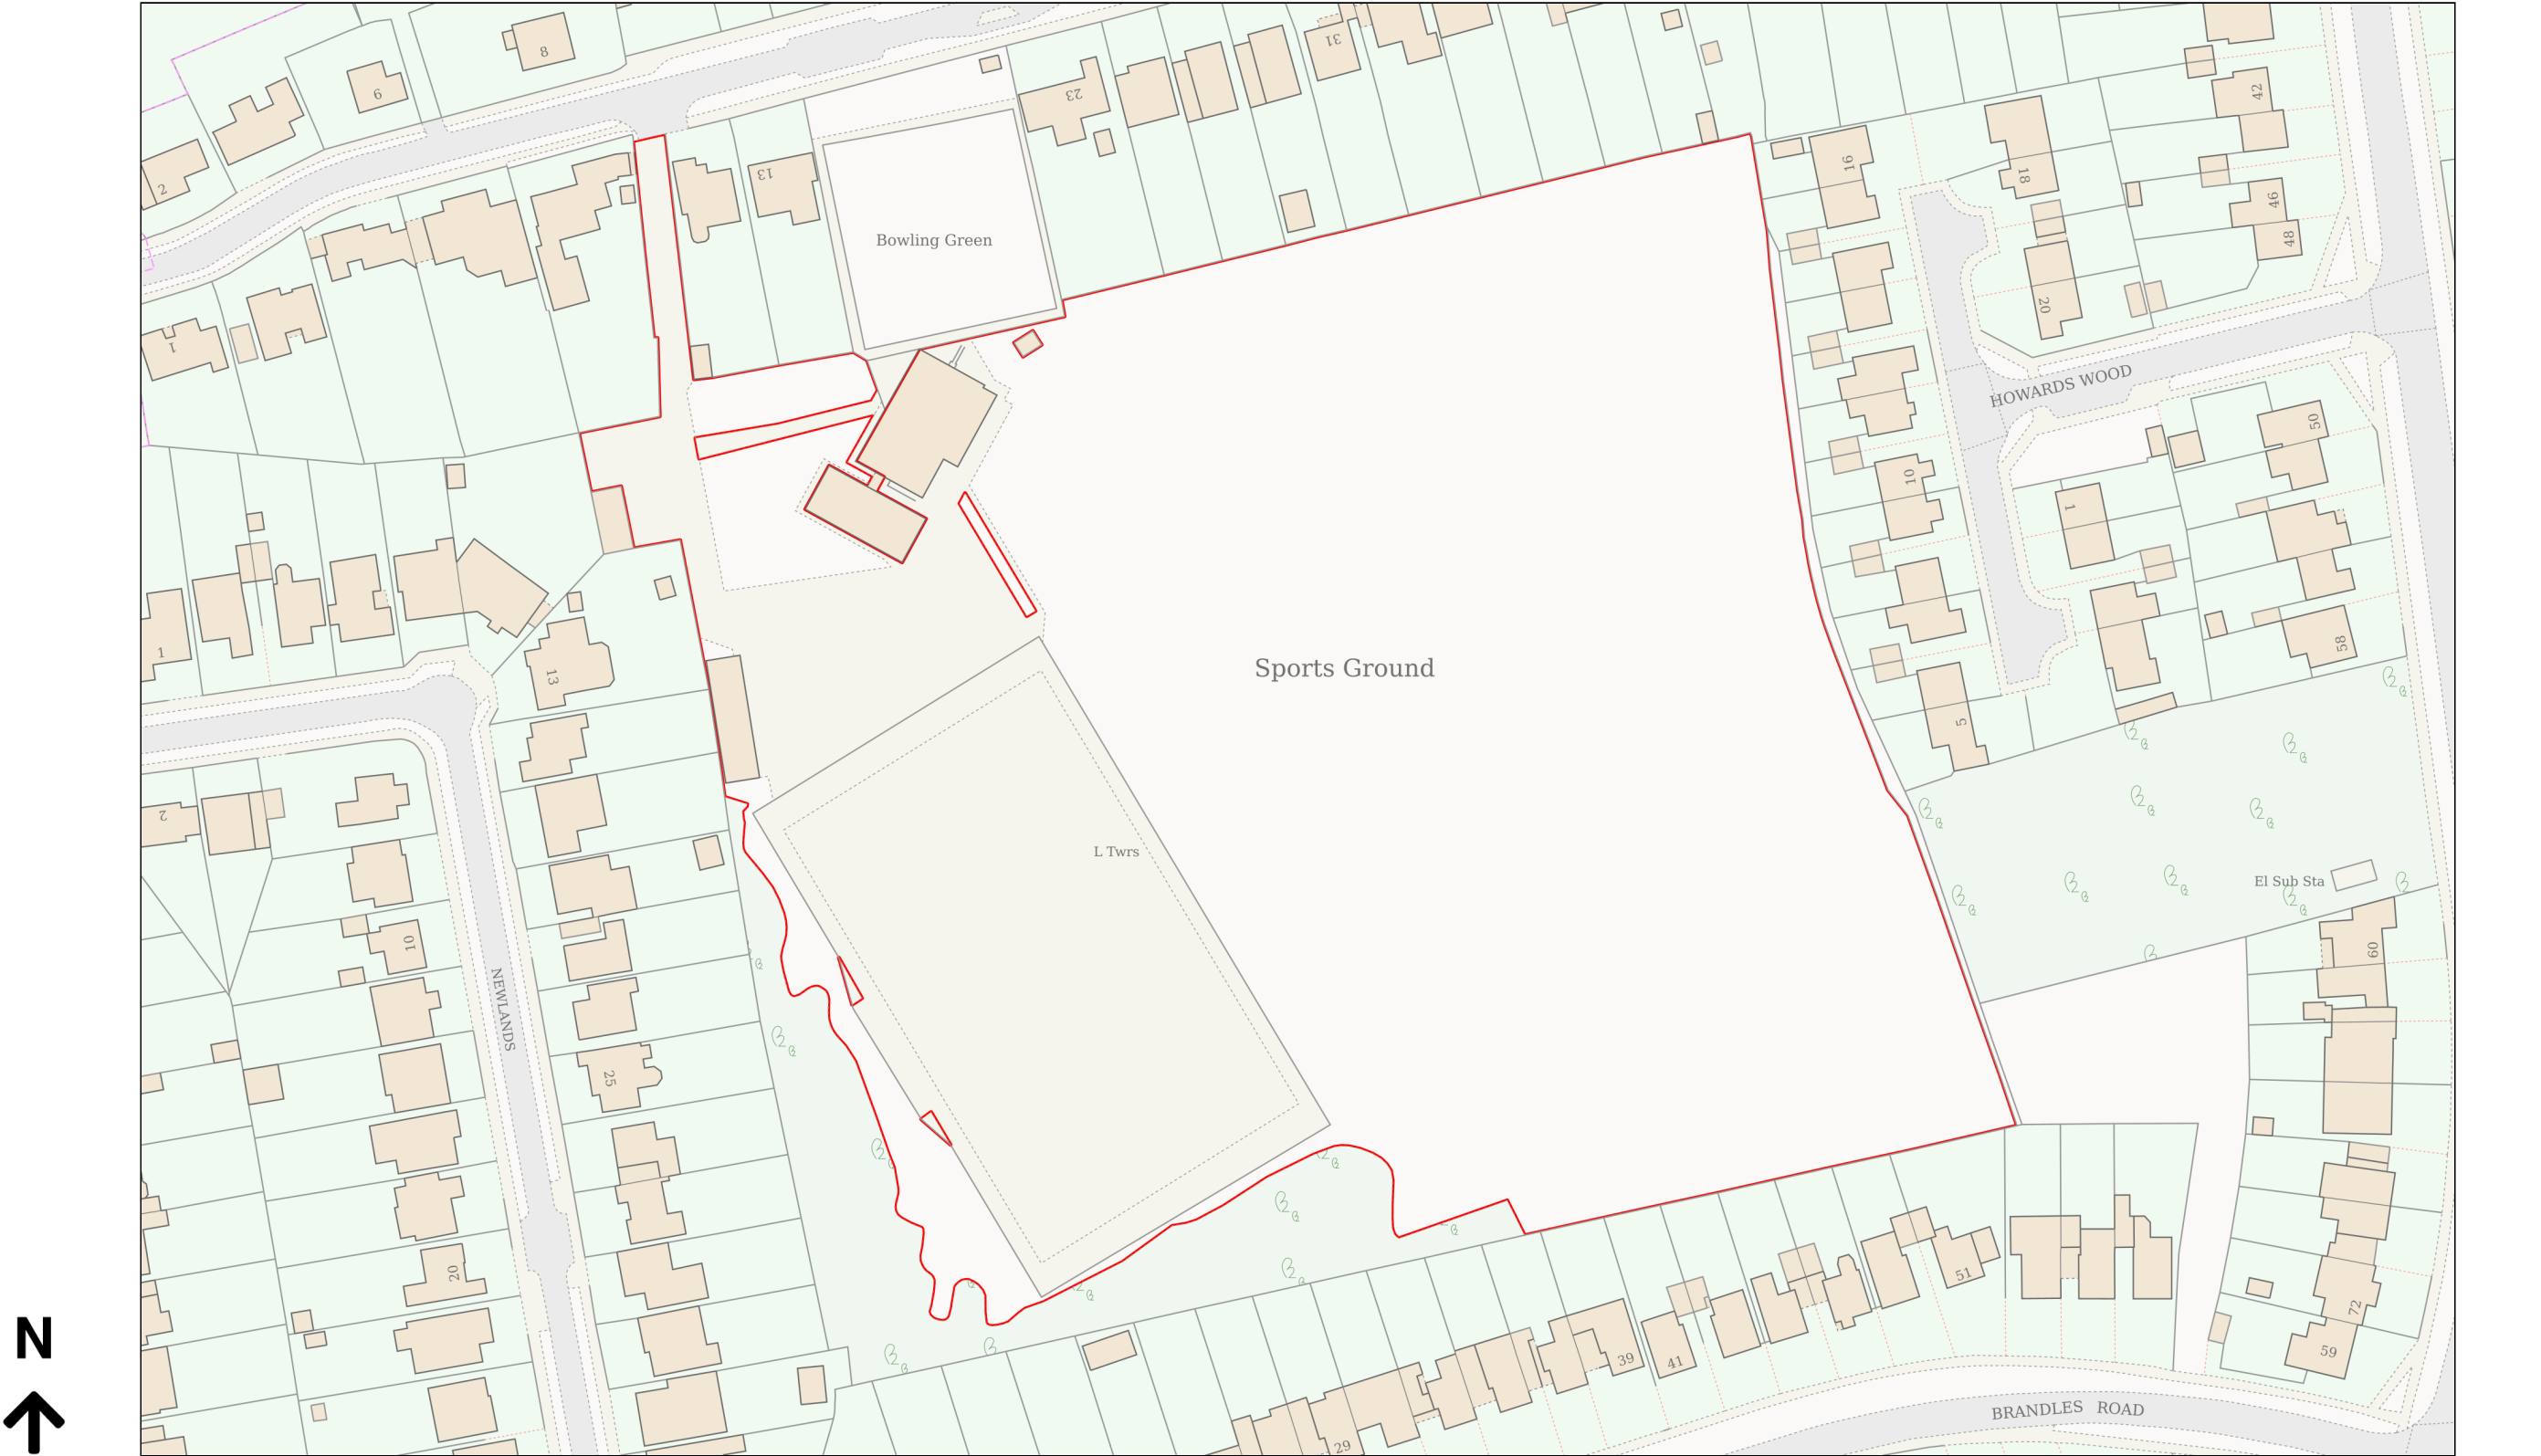

Planning Portal Reference: PP-14523173v2

