


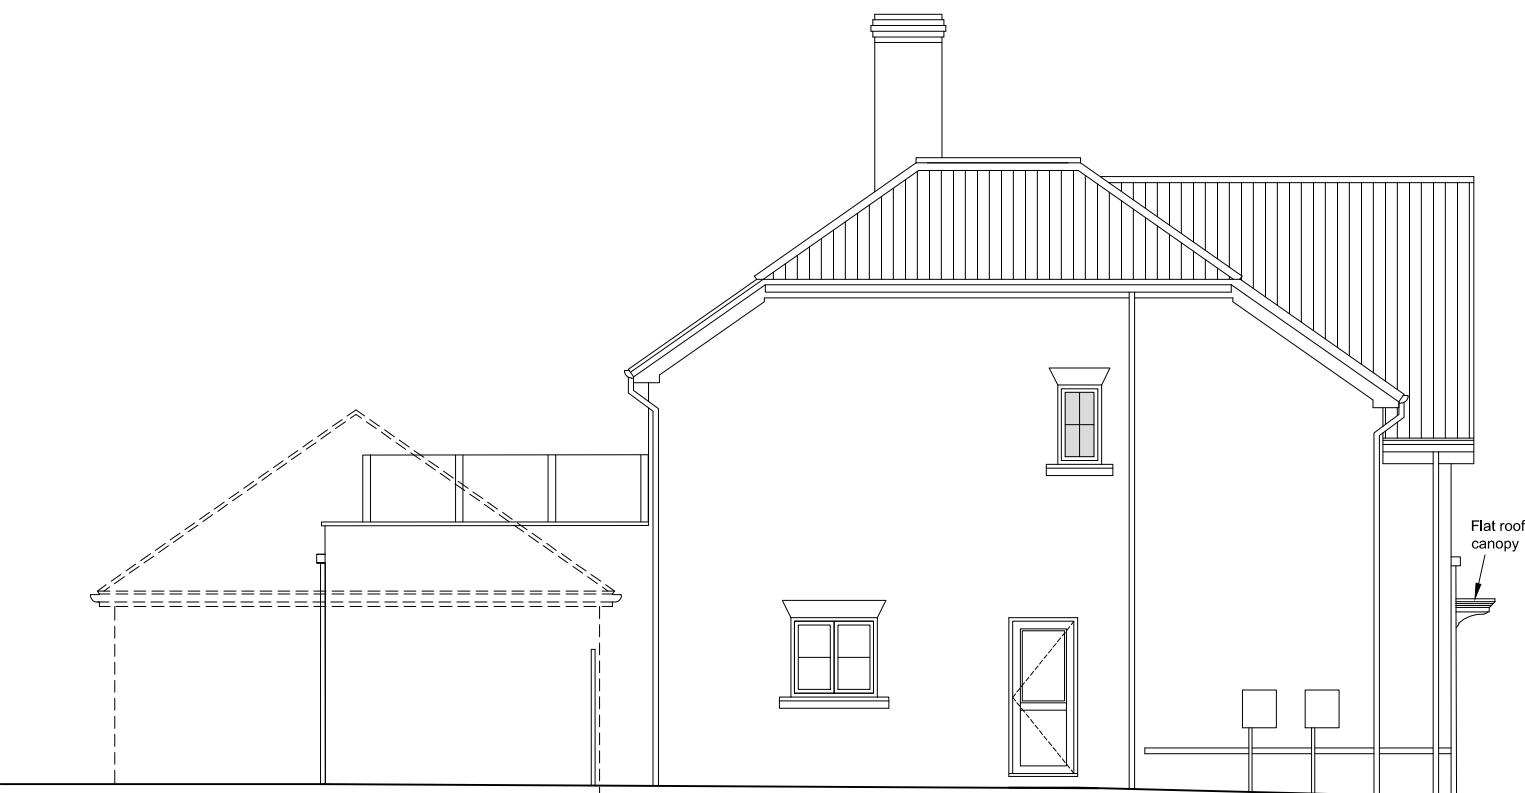


PROPOSED SIDE (NE) ELEVATION 1:100



PROPOSED SIDE (SW) ELEVATION 1:100



PROPOSED FRONT (SE) ELEVATION 1:100

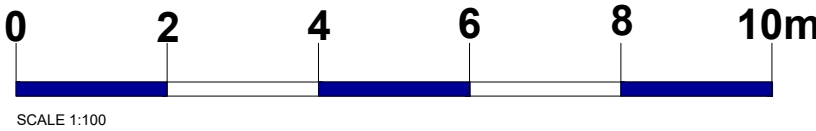

PLANNING

GENERAL NOTES: This scheme is subject to Town Planning and the plans shall not be acted upon until they have been approved in accordance with the Building Regulations. All dimensions and levels given, whether figured or scaled, are to be physically checked on site by the contractor prior to commencement of work and the contractor will take responsibility for the same. All design and construction is to be in accordance with the Construction, Design and Management Regulations 2015 & Building Safety Act 2022. This plan is copyright and is not to be produced or used for construction purposes without permission. It is only for use as a Planning and Building Control document. Prior to commencement of works, the contractor must ensure that all necessary notices under The Party Wall etc Act 1996 have been given and that all formal procedures required under the act have been fulfilled.		PLEASE NOTE: 1. ALL DIMENSIONS AND SITE BOUNDARIES ARE TO BE CHECKED ON SITE AS NECESSARY. 2. ALL PROPOSALS ARE SUBJECT TO STRUCTURAL ENGINEERS DESIGN.		PROPOSED MATERIALS: WALLS - BRICKWORK TO MATCH EXISTING & FINISHED WITH A COPING STONE AT THE TOP WINDOWS - WHITE UPVC TO MATCH EXISTING DOORS - COMPOSITE FRONT DOOR ROOF - FLAT ROOF TO MATCH EXISTING RAINWATER GOODS - BLACK TO MATCH EXISTING		A Canopy added above front door. PS 07.07.2025 Revision		<table><tr><td rowspan="2"> Project Ground Floor Front Extension 8 The Stables Potters Heath, Welwyn Hertfordshire. AL6 9GR Title Proposed Elevations. PRE-CONSTRUCTION </td><td> Scale As noted@A3 </td><td> Date 04/2025 </td><td rowspan="2"> All work to be in accordance with the Building Regulations and relevant codes of practice. The contractor is to check all dimensions on site. Any discrepancies are to be notified immediately. This drawing is copyright.  Hertfordshire Architects Ltd 11 Castle Close Hertfordshire AL6 9GR Tel: 07769 501086 www.hal-architects-hertfordshire.co.uk </td></tr><tr><td> Drawing Number 8374-P25A </td><td> Client PS </td></tr></table>		Project Ground Floor Front Extension 8 The Stables Potters Heath, Welwyn Hertfordshire. AL6 9GR Title Proposed Elevations. PRE-CONSTRUCTION	Scale As noted@A3	Date 04/2025	All work to be in accordance with the Building Regulations and relevant codes of practice. The contractor is to check all dimensions on site. Any discrepancies are to be notified immediately. This drawing is copyright.  Hertfordshire Architects Ltd 11 Castle Close Hertfordshire AL6 9GR Tel: 07769 501086 www.hal-architects-hertfordshire.co.uk	Drawing Number 8374-P25A	Client PS
Project Ground Floor Front Extension 8 The Stables Potters Heath, Welwyn Hertfordshire. AL6 9GR Title Proposed Elevations. PRE-CONSTRUCTION	Scale As noted@A3	Date 04/2025	All work to be in accordance with the Building Regulations and relevant codes of practice. The contractor is to check all dimensions on site. Any discrepancies are to be notified immediately. This drawing is copyright.  Hertfordshire Architects Ltd 11 Castle Close Hertfordshire AL6 9GR Tel: 07769 501086 www.hal-architects-hertfordshire.co.uk												
	Drawing Number 8374-P25A	Client PS													