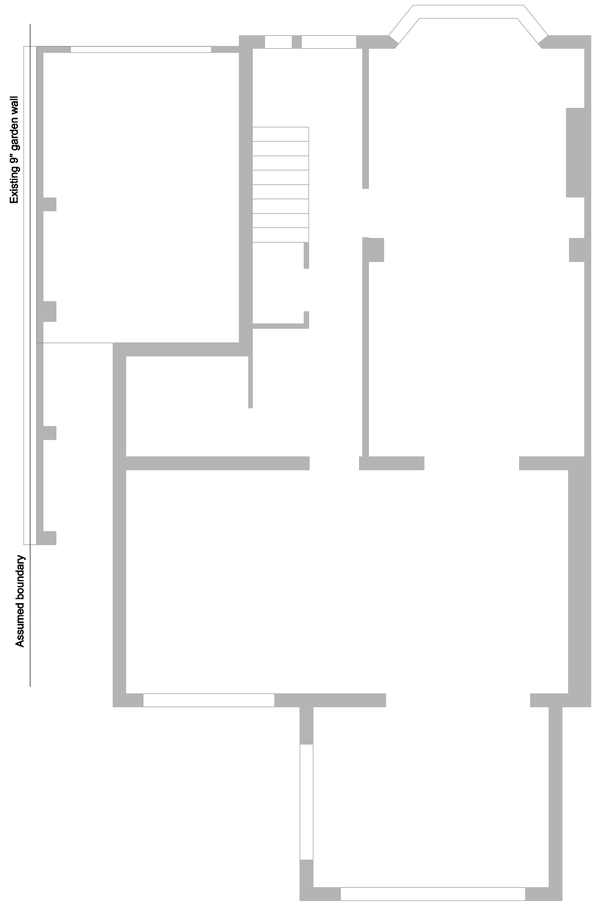

EXISTING GROUND FLOOR
(no changes proposed)

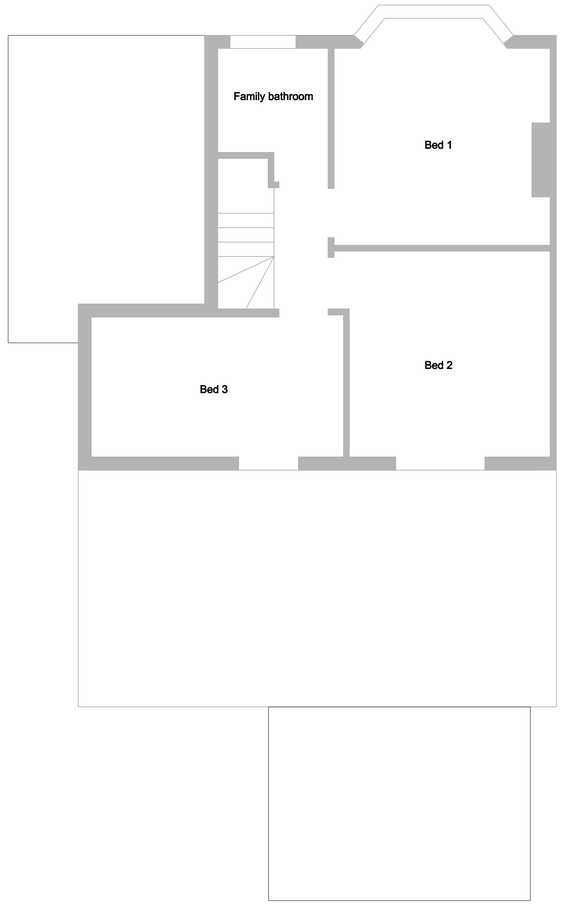

EXISTING FIRST FLOOR

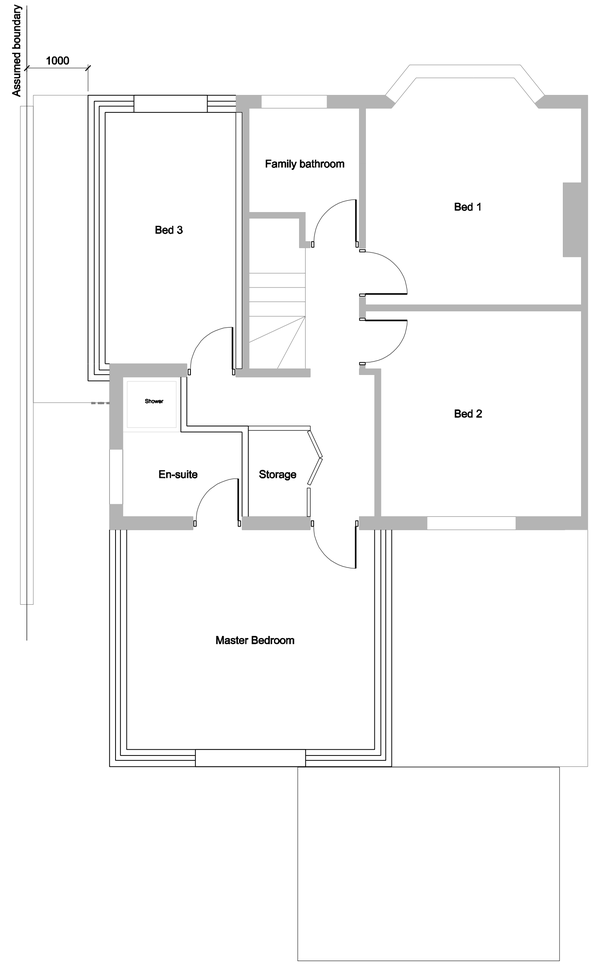

PROPOSED FIRST FLOOR



Scale 1:50 @ A1
Scale 1:100 @ A3

19 Bearton Green
Hitchin
SG5 1UN

EXISTING & PROPOSED PLANS

Drg. No. 18_03_05_002A

March 2018