

EXISTING FRONT ELEVATION



EXISTING REAR ELEVATION

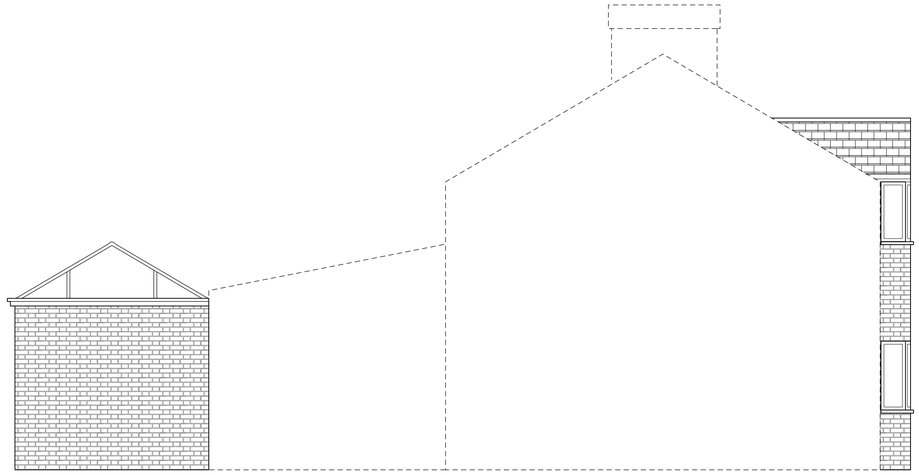

EXISTING SIDE ELEVATION



PROPOSED FRONT ELEVATION



PROPOSED REAR ELEVATION

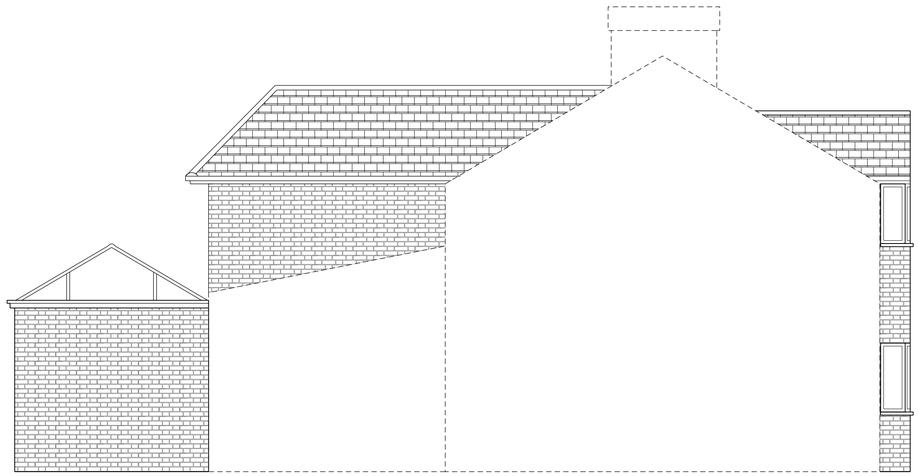

PROPOSED SIDE ELEVATION

0 .5 1 5

Scale 1:50 @ A1
Scale 1:100 @ A3

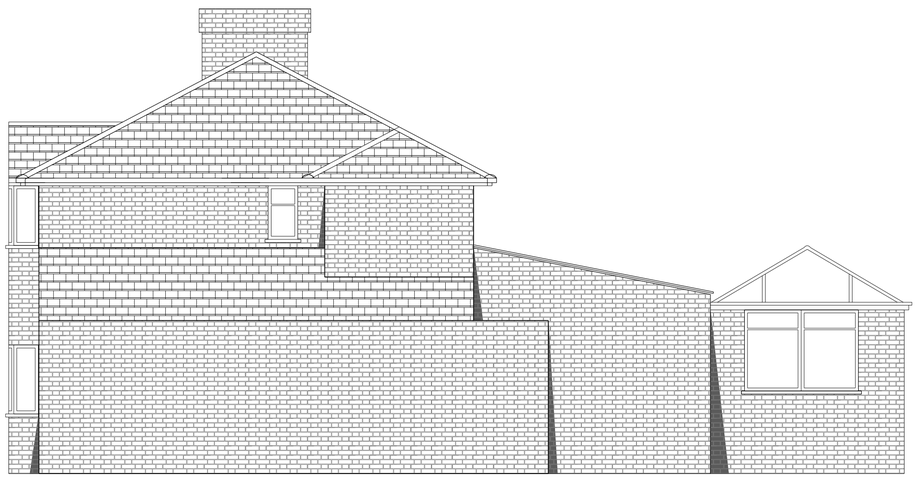

EXISTING SIDE ELEVATION

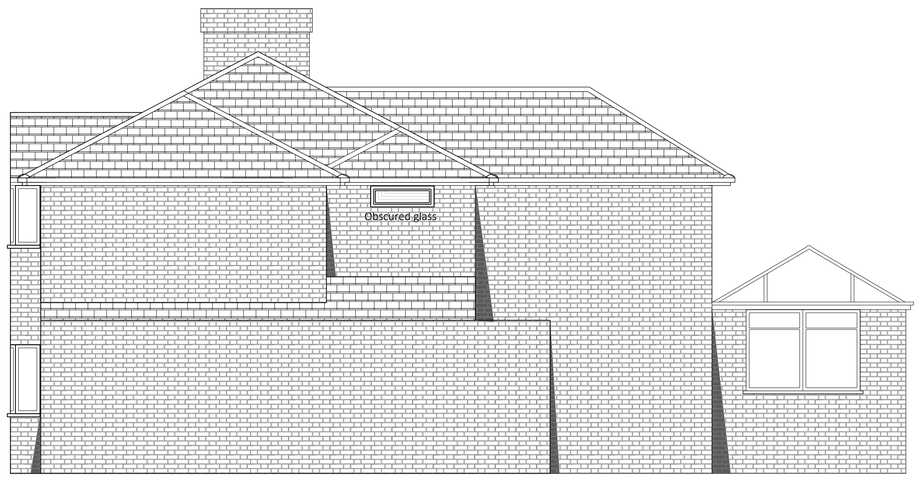

PROPOSED SIDE ELEVATION

19 Bearton Green
Hitchin
SG5 1UN

EXISTING & PROPOSED ELEVATIONS

Drg. No. 18_03_05_001A

March 2018