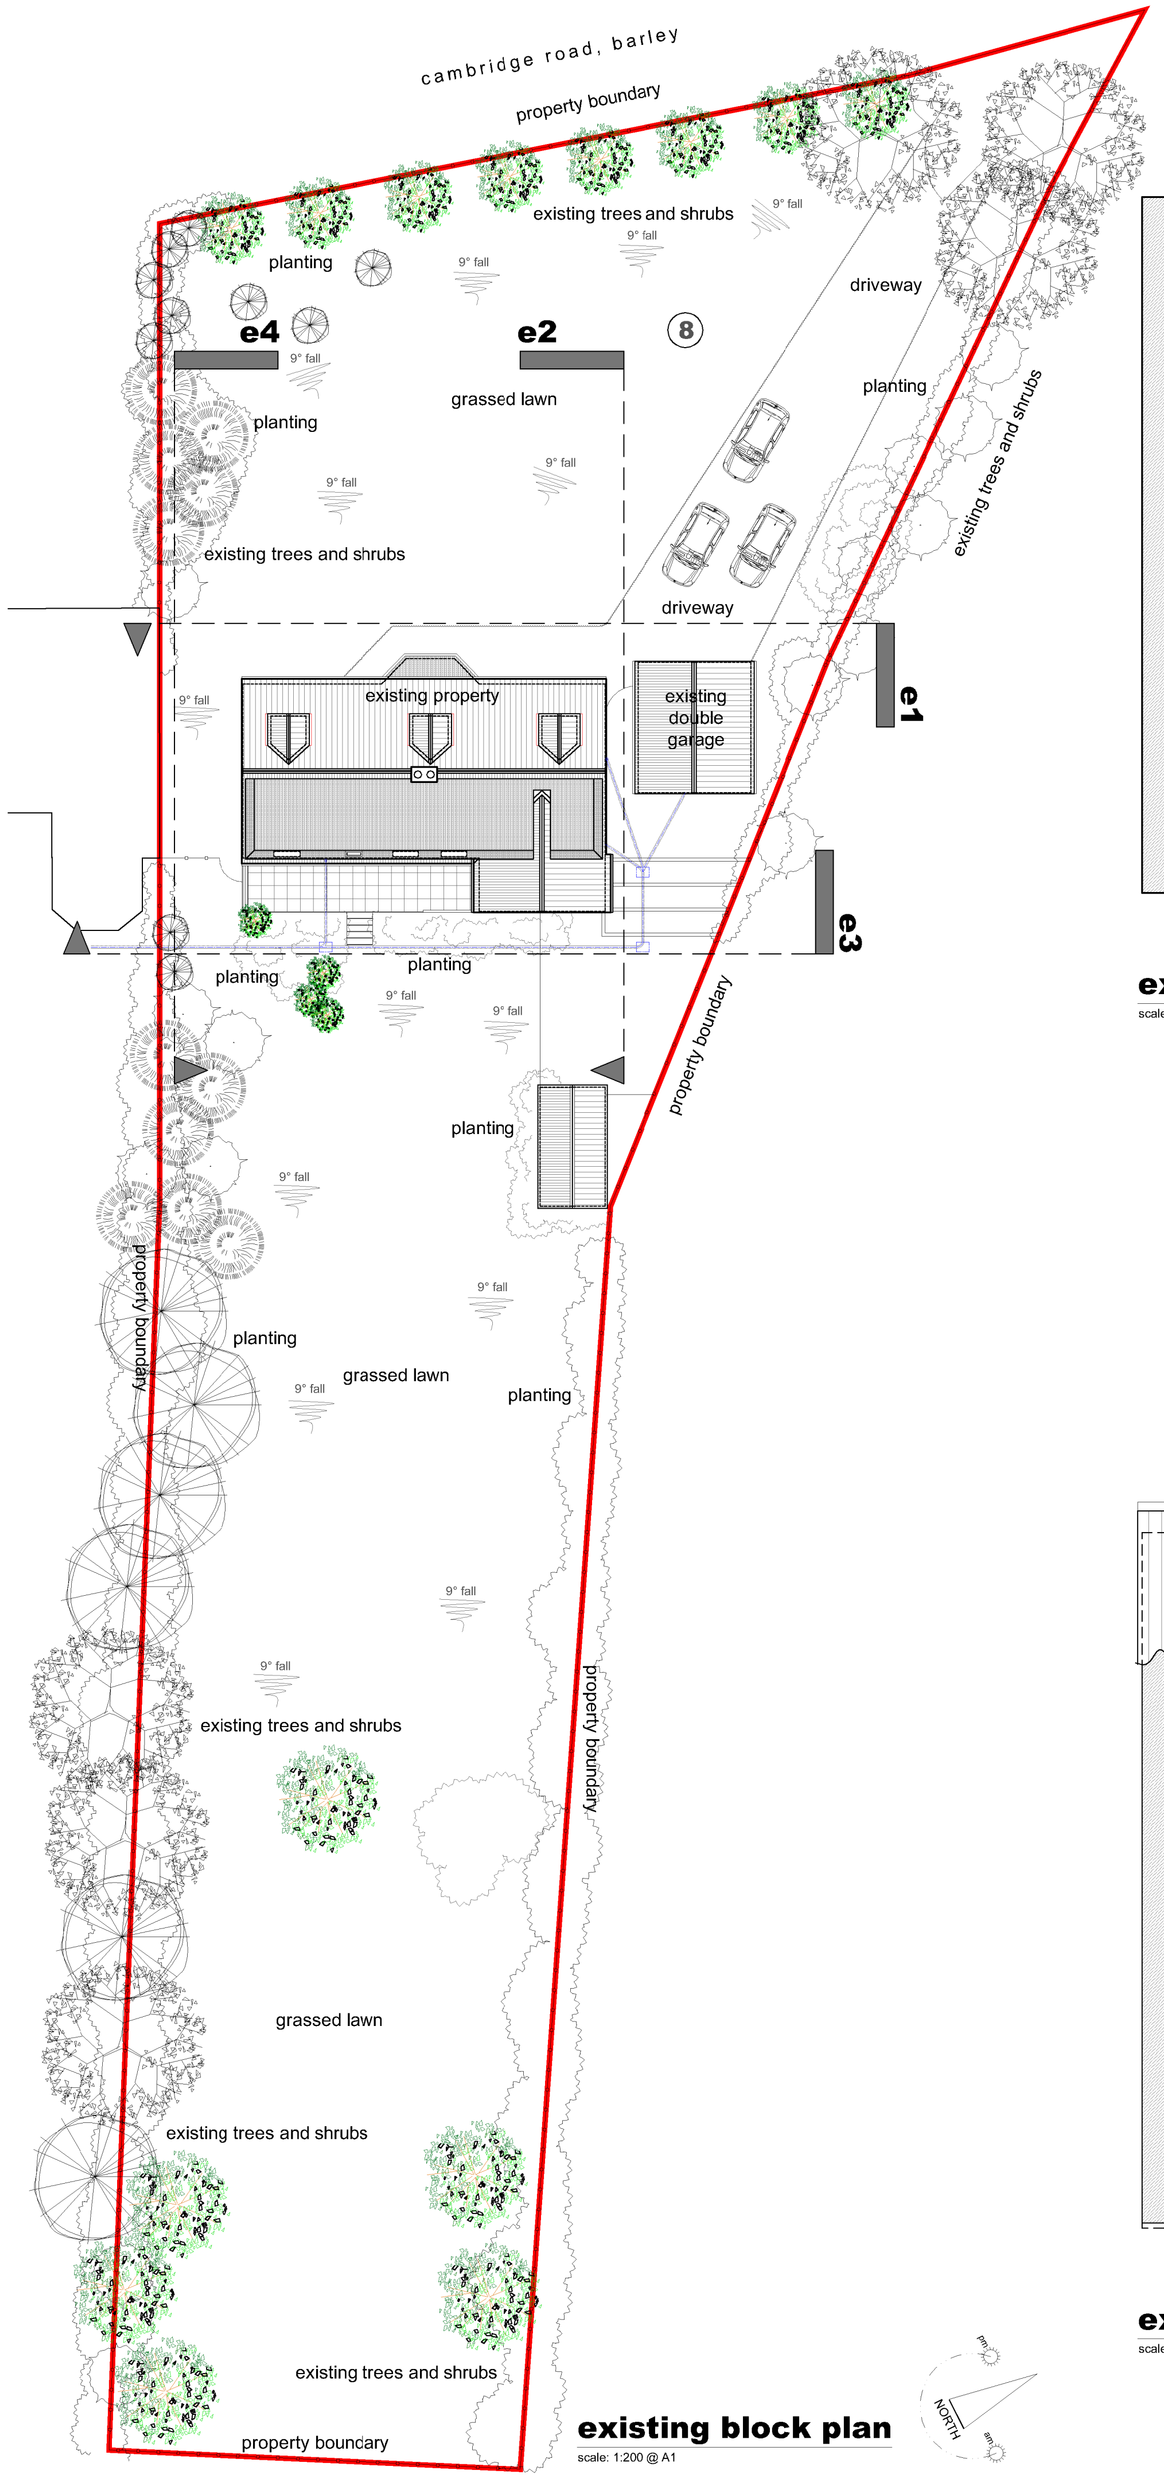

existing block plan

scale: 1:200 @ A1

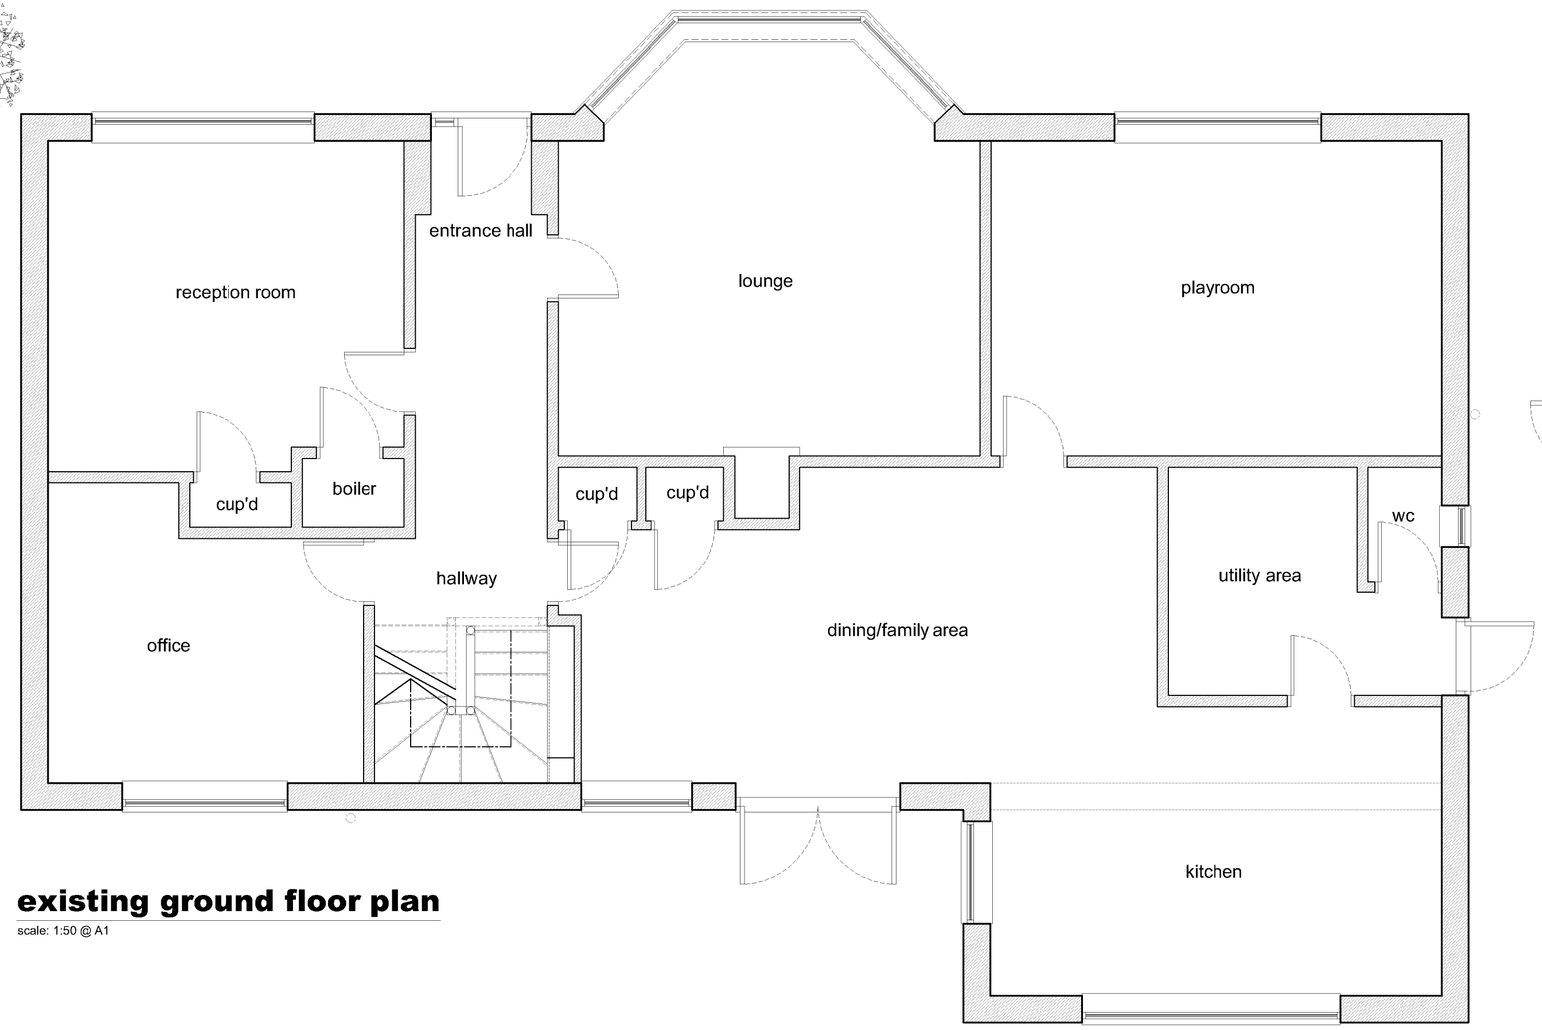

existing ground floor plan

scale: 1:50 @ A1

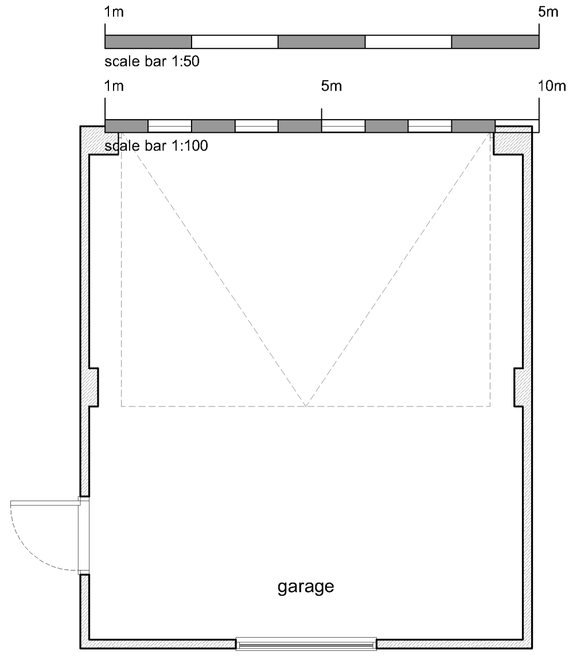



Ordnance Survey, (c) Crown Copyright 2017. All rights reserved. Licence number 100022432

os location plan

scale: 1:1250 @ A1

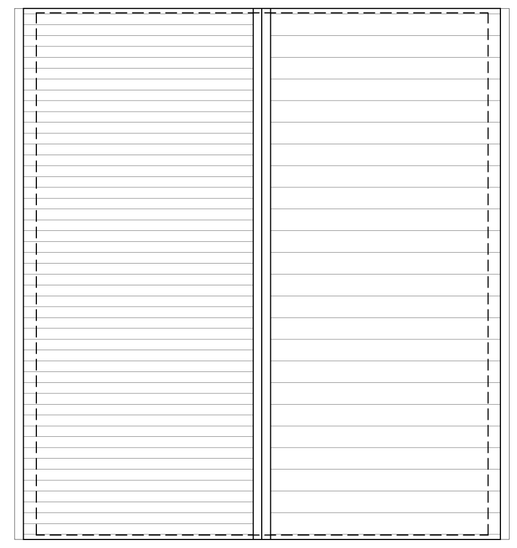

notes

this drawing to be read in conjurction with other drawings and specification produced by lad and other members of the design team. ≡ all dimensions are in millimeters unless otherwise stated. ≡ do not scale this drawing. ≡ any discrepancies in dimensions areto be reported to the architect. ≡ all information subject to detail site survey.

INDEX	DESCRIPTION	DATE

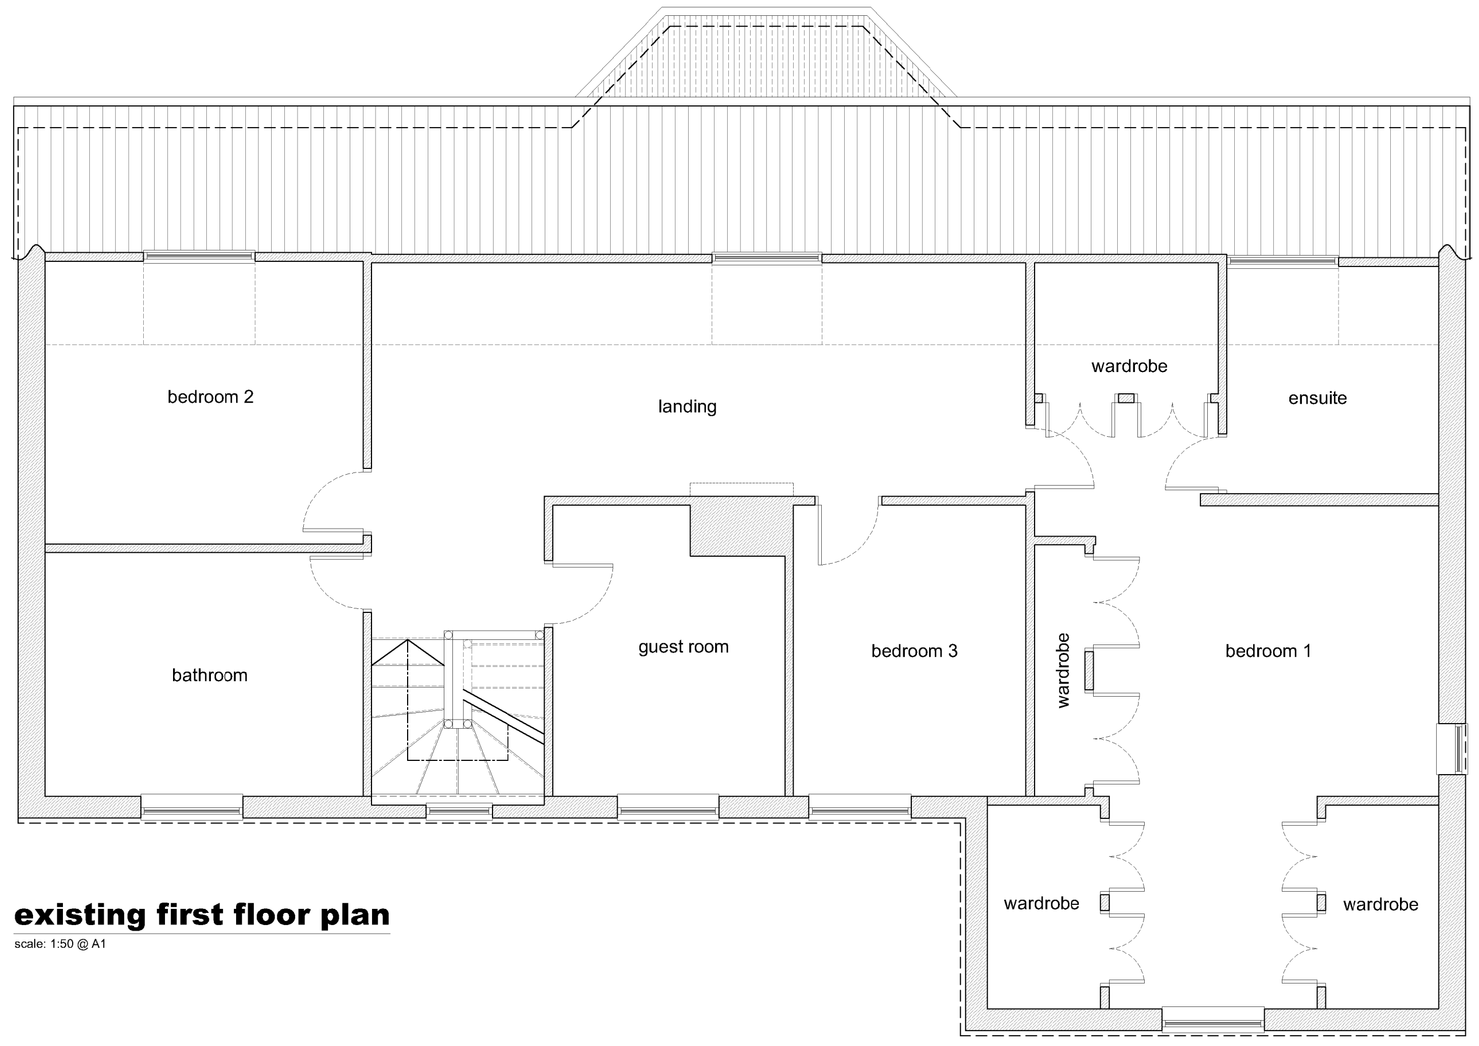

existing first floor plan

scale: 1:50 @ A1

p l a n | i t
architecture & design
t 01954 252 222
m 07766138521
@ plan_it@me.com
w www.plan-it-architecture.com

APPLICANT

Mr D White
mill view, 8 cambridge road, barley, herts, SG8 8HN

PROJECT

new ground and first floor extension works to driveway side, along with new gym and pool extension to garden side

PLANNING

title

EXISTING SITE & FLOOR PLANS + OS LOCATION

date	scale
021017	as indicated

job no.	drawing no.	revision
246	PL.100	

copyright © 2010 • plan | it architecture + design