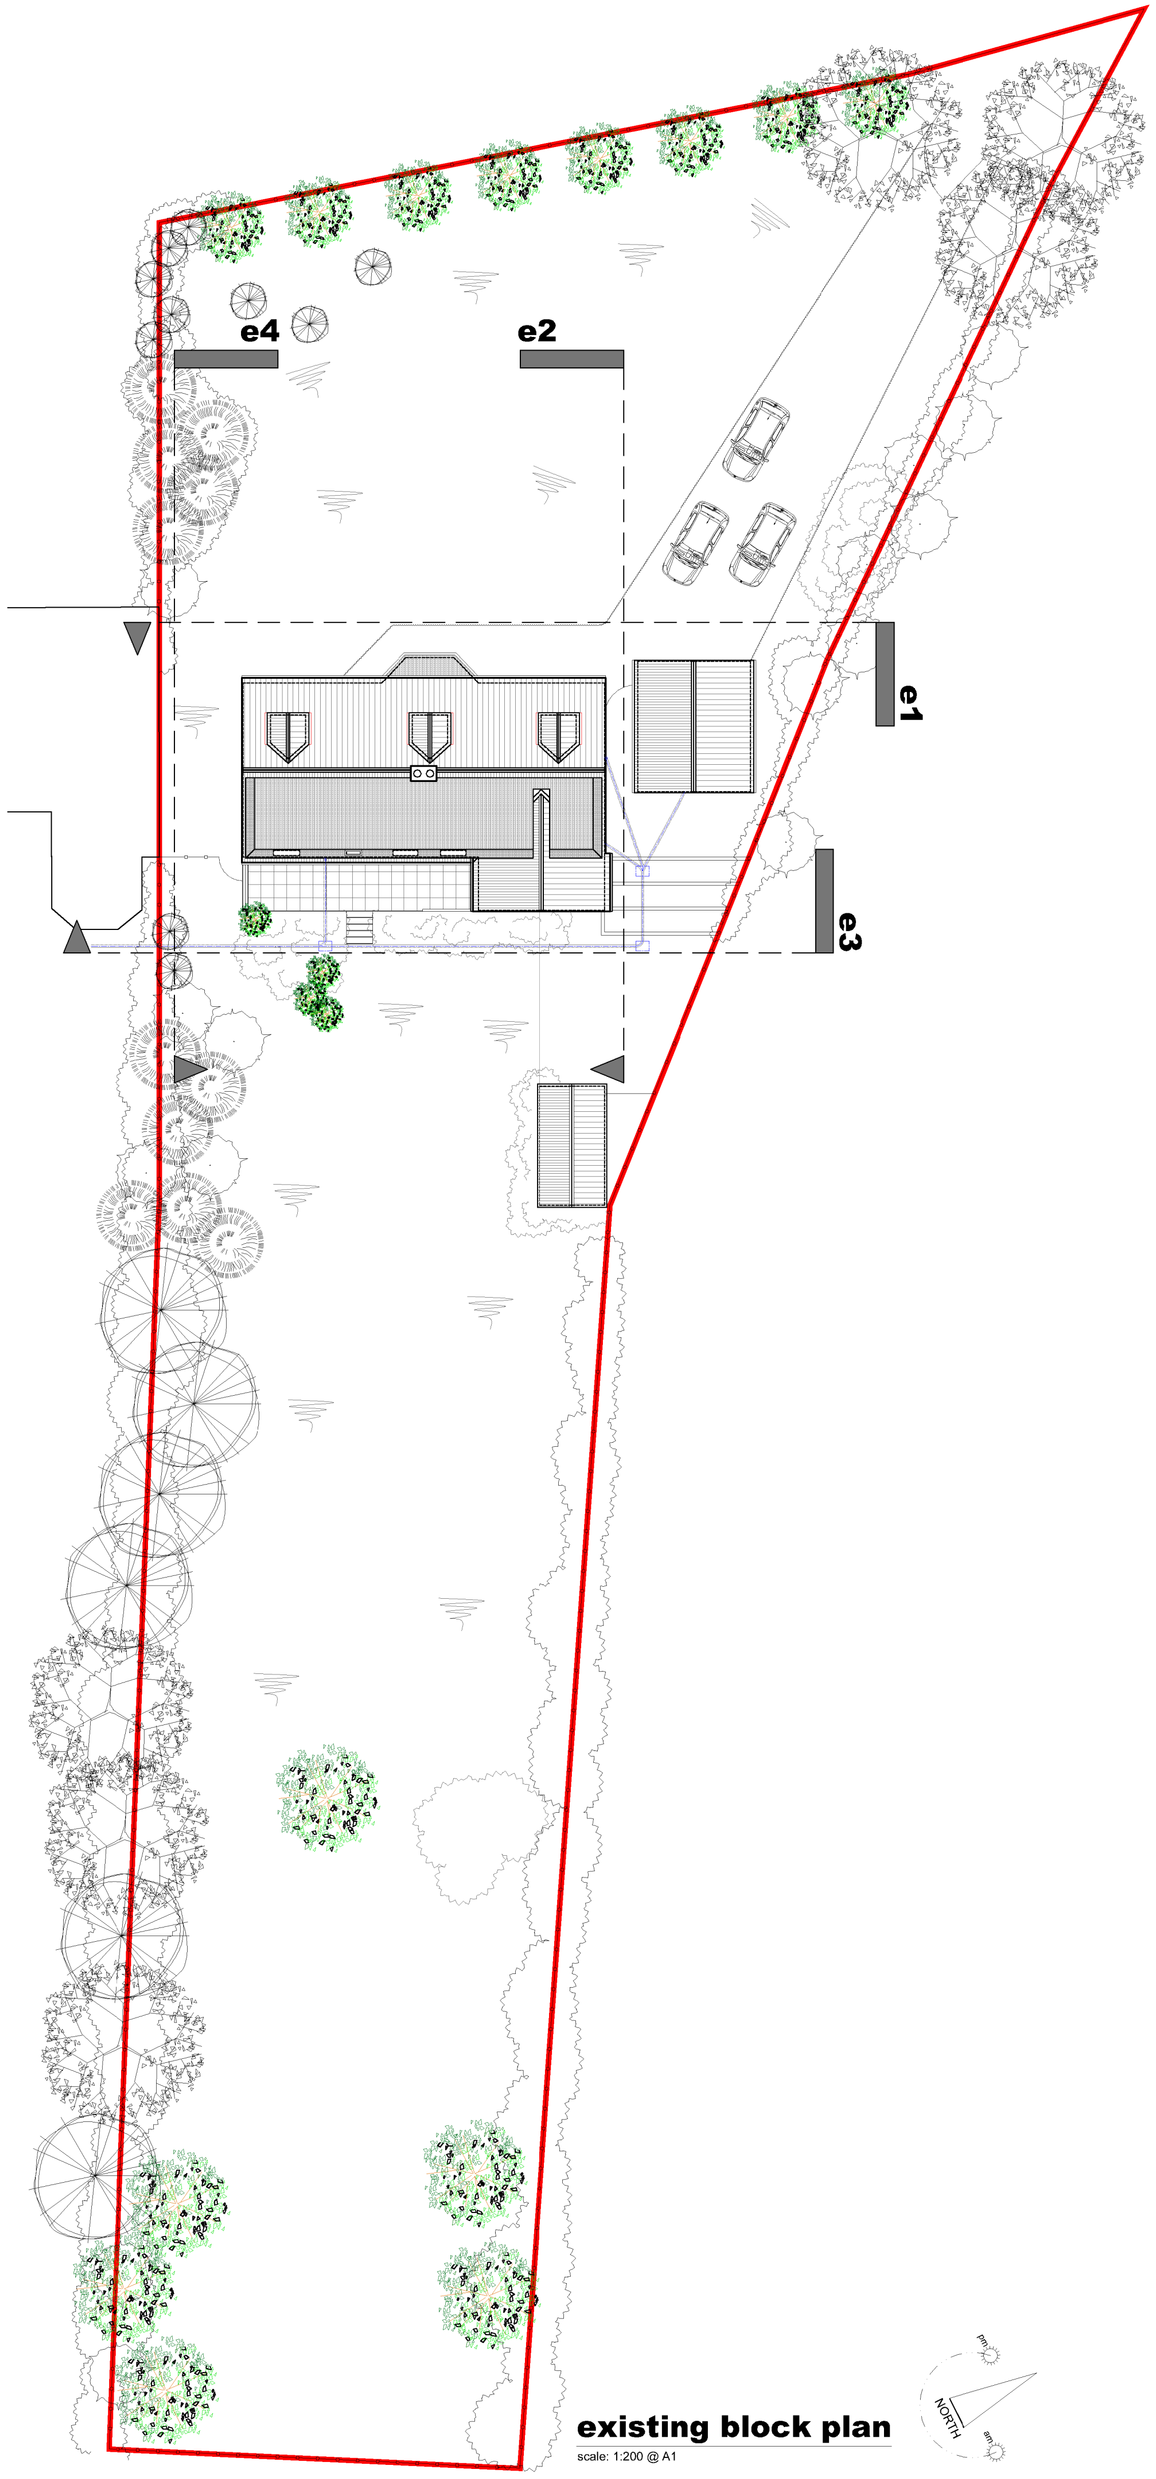

existing block plan
scale: 1:200 @ A1



e1 - existing front elevation
scale: 1:100 @ A1



e2 - existing side elevation
scale: 1:100 @ A1



e3 - existing rear elevation
scale: 1:100 @ A1

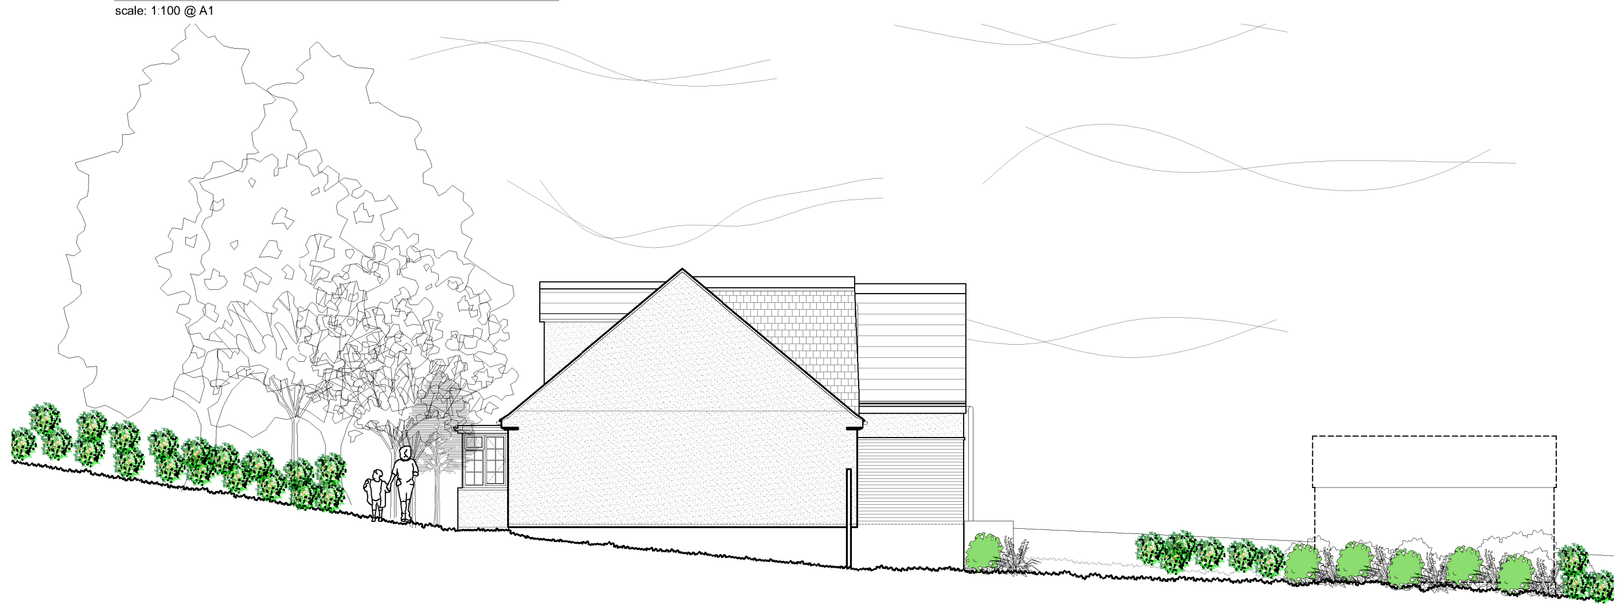

e4 - existing side elevation
viewed from 6 cambridge road, barley
scale: 1:100 @ A1

notes

this drawing to be read in conjurction with other drawings and specification produced by lad and other members of the design team. ≡ all dimensions are in millimeters unless otherwise stated. ≡ do not scale this drawing. ≡ any discrepancies in dimensions areto be reported to the architect. ≡ all information subject to detail site survey.

INDEX	DESCRIPTION	DATE

1m 5m
scale bar 1:50

1m 5m 10m
scale bar 1:100

plan | it
architecture & design
t 01954 252 222
m 07766138821
@ plan_it@me.com
w www.plan-it-architecture.com

APPLICANT

Mr D White
mill view, 8 cambridge road, barley, herts, SG8 8HN

PROJECT

new ground and first floor extension works to driveway side, along with new gym and pool extension to garden side

PLANNING

title
EXISTING ELEVATIONS

date	scale
021017	as indicated

job no.	drawing no.	revision
246	PL.101	

copyright © 2010 plan | it architecture + design