



VIEWPORT 1 - NORTHERN PARCEL - ACCESS (1:500@A3)

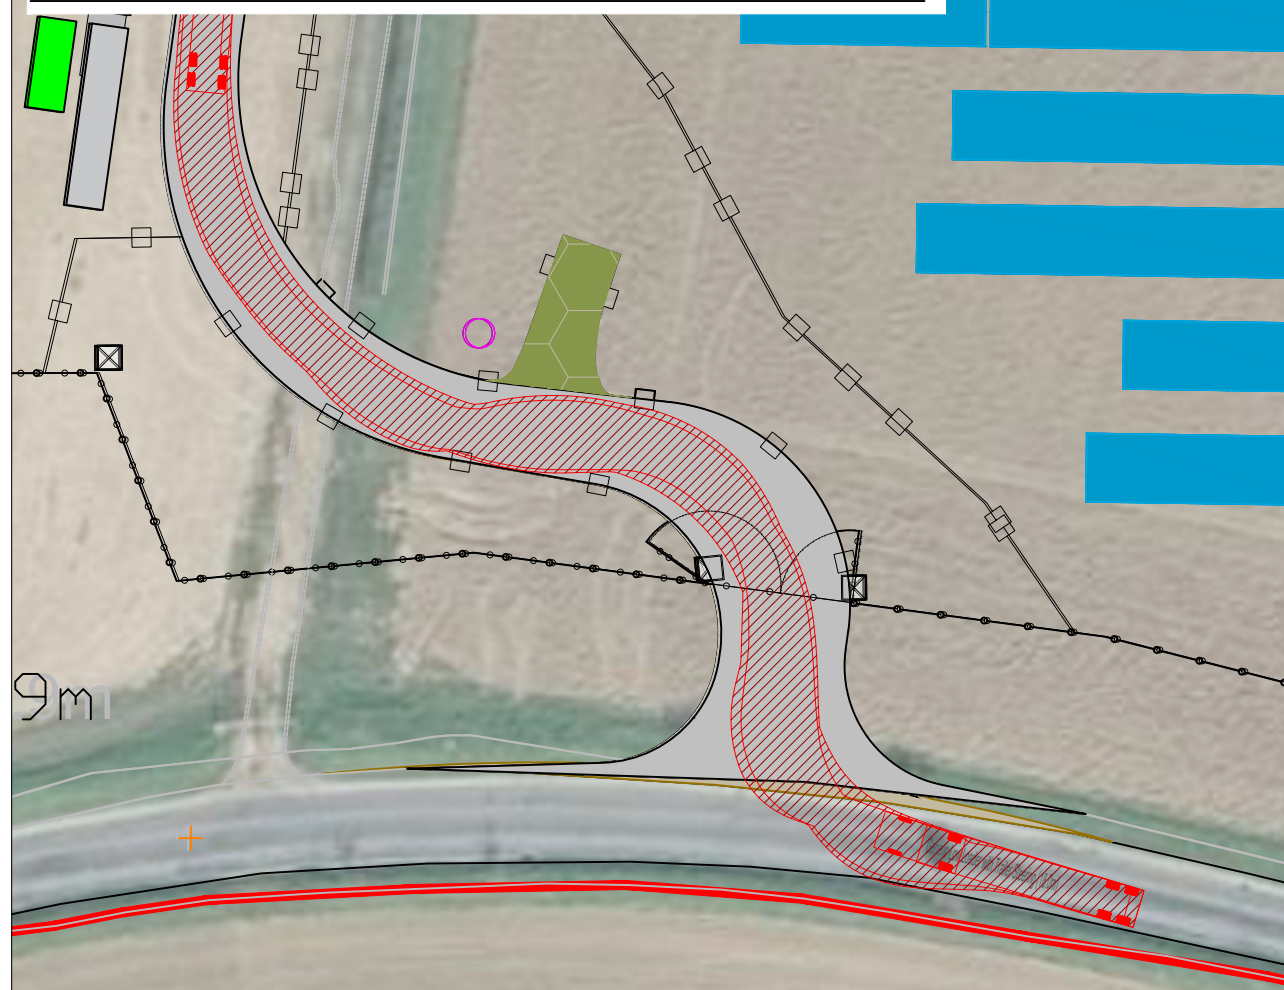


VIEWPORT 2 - NORTHERN PARCEL - EGRESS (1:500@A3)

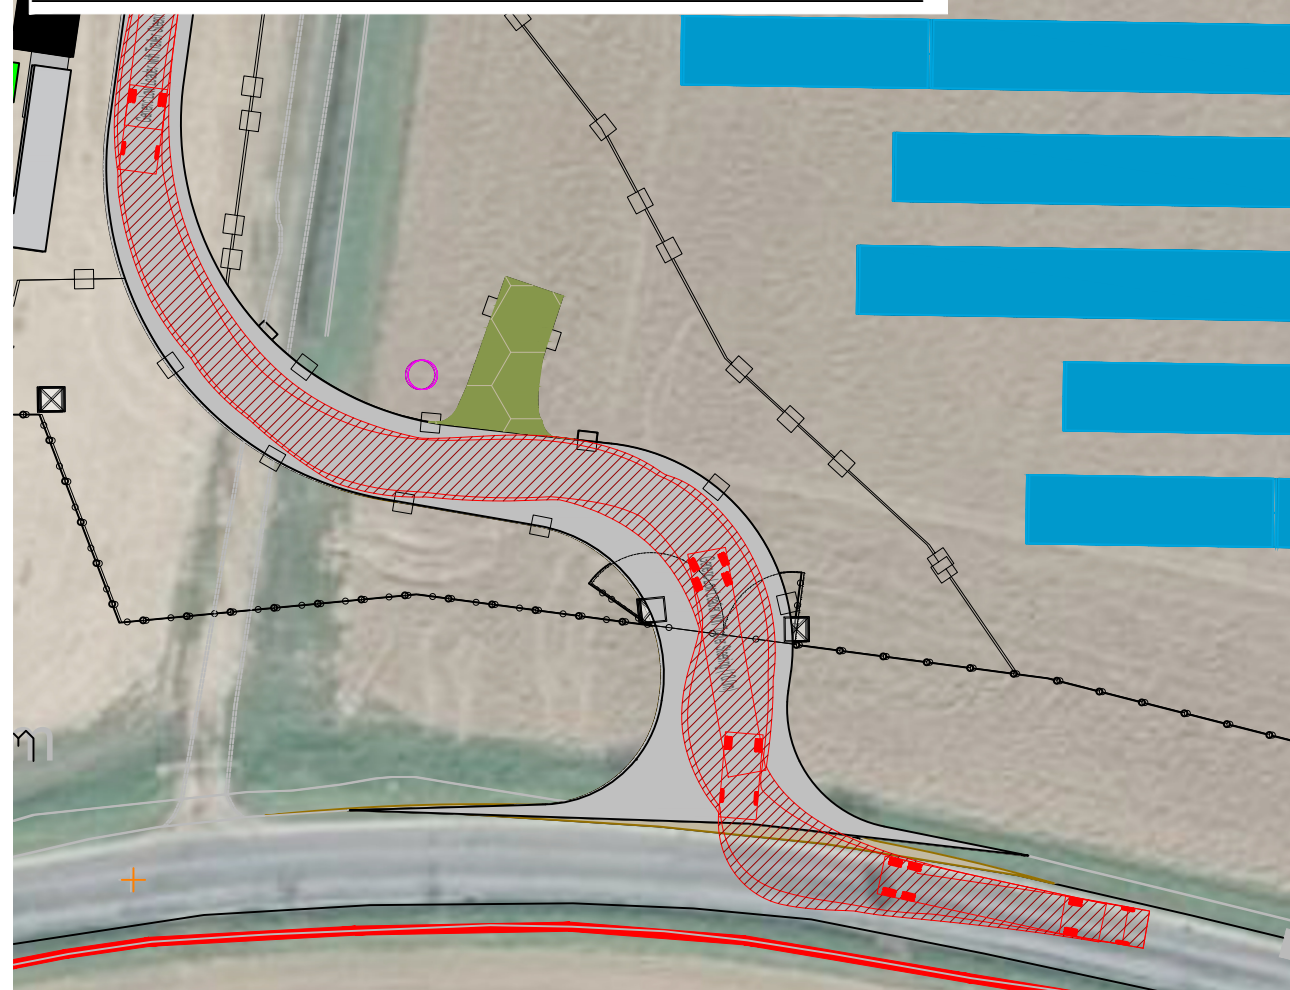

VIEWPORT 3 - PASSING PLACE (1:500@A3)



VIEWPORT 4 - GRAVELEY LANE (1:5000@A3)

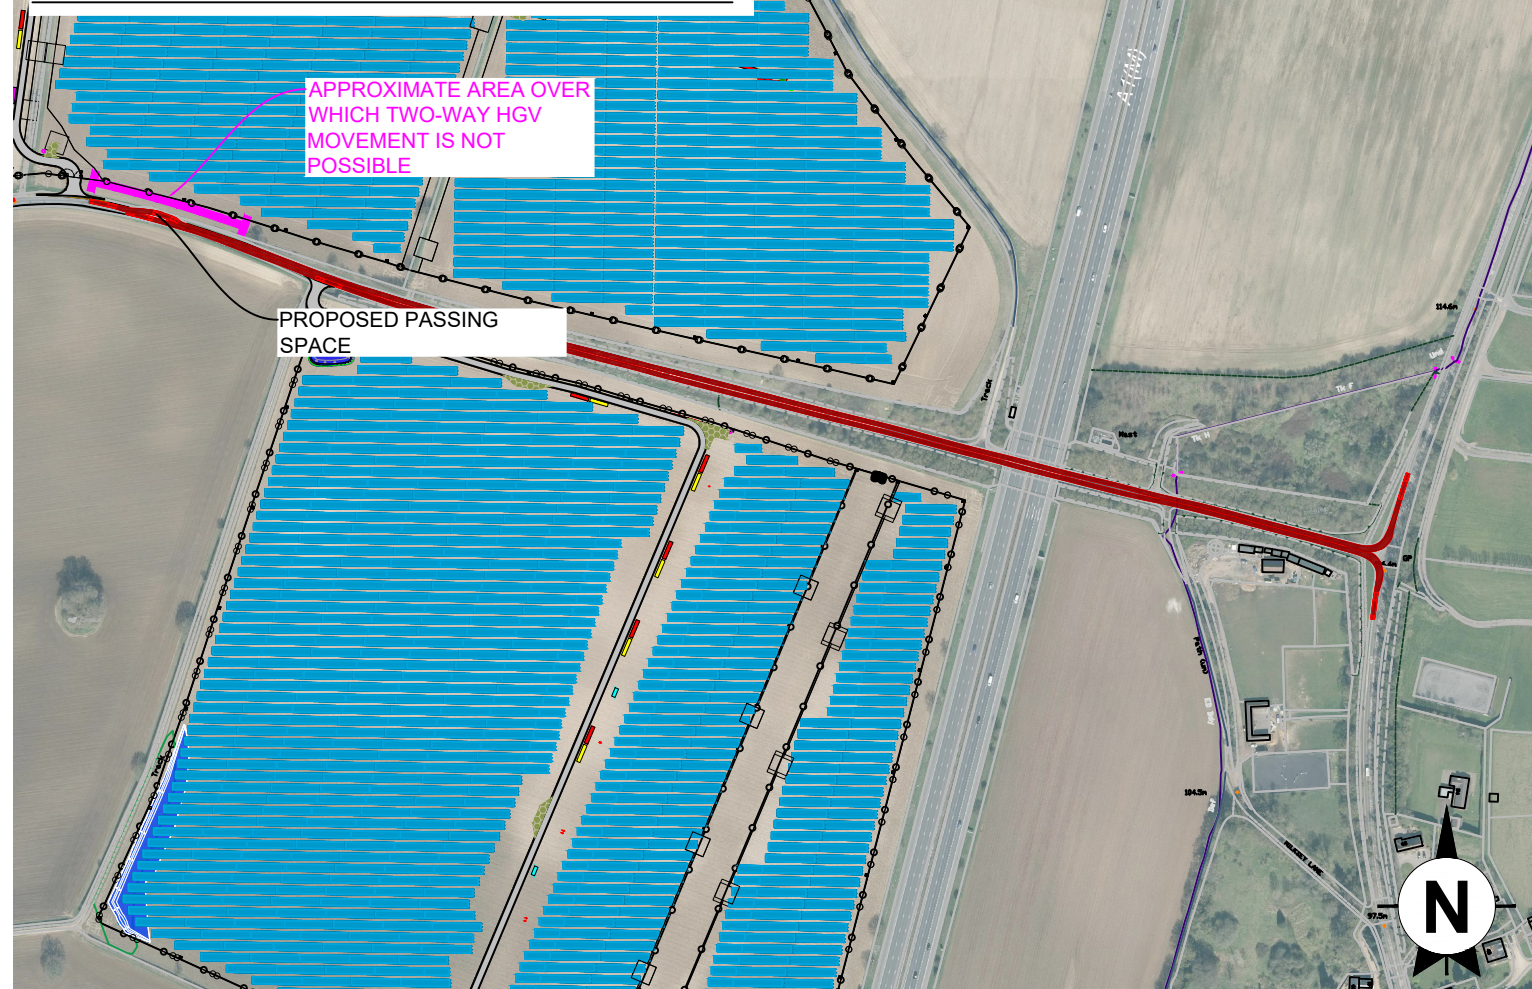

PROPOSED PASSING SPACE

This drawing is the copyright of AXIS P.E.D Limited and may not be loaned, copied or reproduced in any way -or used for any offer, quote, tender or construction purposes without written consent of the company to do so


Follow any figured dimensions - do not scale for construction purposes. IF IN DOUBT ASK.

- **Revision History**

Date

A	Non Material Amendment	Mar. 2026
---	------------------------	-----------

VEHICLES USED IN TRACKING:

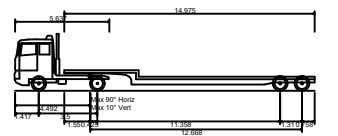

Generic Low Loader with Trailer Steering (18.0m)	
Overall Length	17.918m
Overall Width	2.540m
Overall Body Height	3.408m
Min Body Ground Clearance	0.332m
Max Track Width	2.520m
Lock to lock time	6.00s
Kerb to Kerb Turning Radius	6.350m

Reproduced by permission of Ordnance Survey on behalf of HMSO. © Crown copyright & database right 2022. All rights reserved. Ordnance Survey Licence number AL 0100031673.