



COPYRIGHT AND OWNERSHIP OF THIS DRAWING IS VESTED IN JAMES A. KEANEY ASSOCIATES WHOSE PRIOR WRITTEN CONSENT IS REQUIRED FOR ITS REPRODUCTION/PUBLICATION IN ANY FORM OR MANNER. ANY UNAUTHORIZED REPRODUCTION OR PUBLICATION OF THIS DRAWING BY JAMES A. KEANEY ASSOCIATES, DO NOT SCALE EXCEPT FOR THE PURPOSES OF PLANNING.


UNIT 9

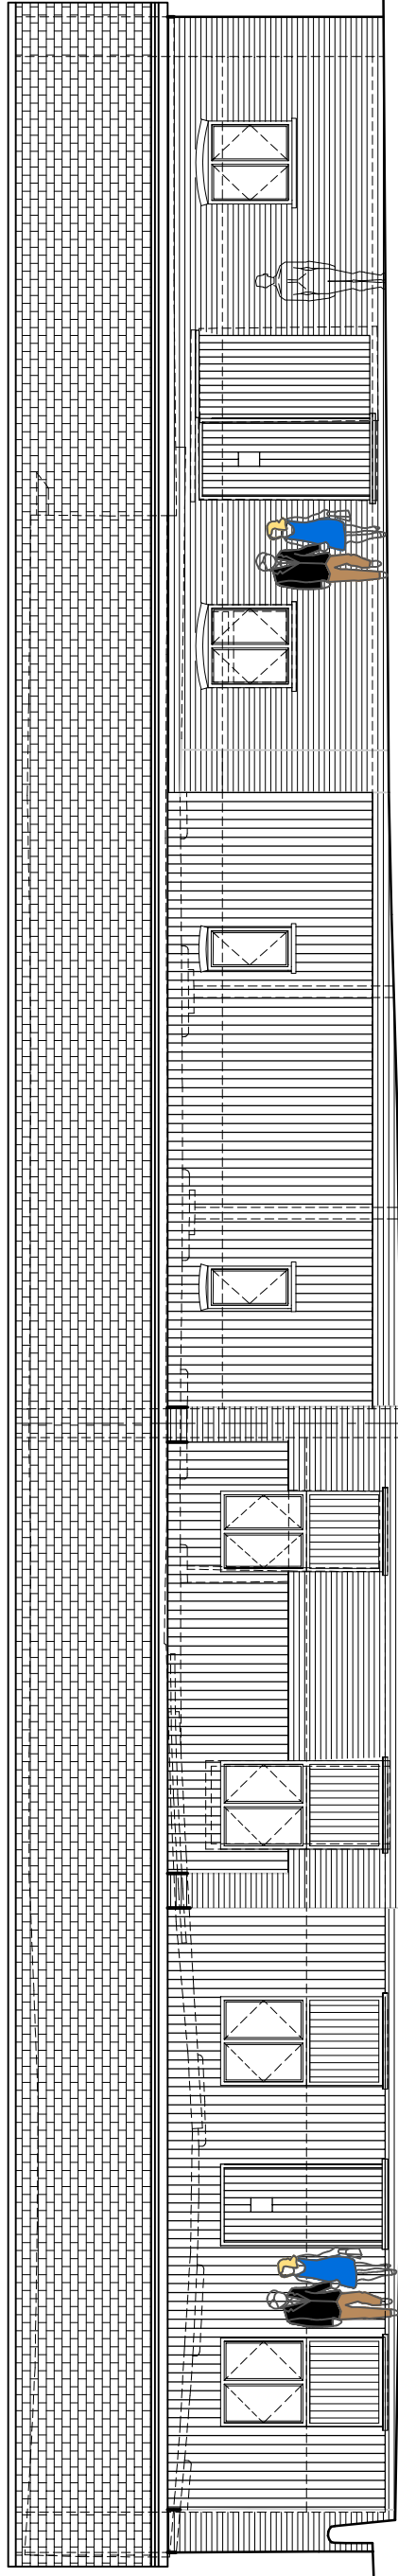

UNIT 10

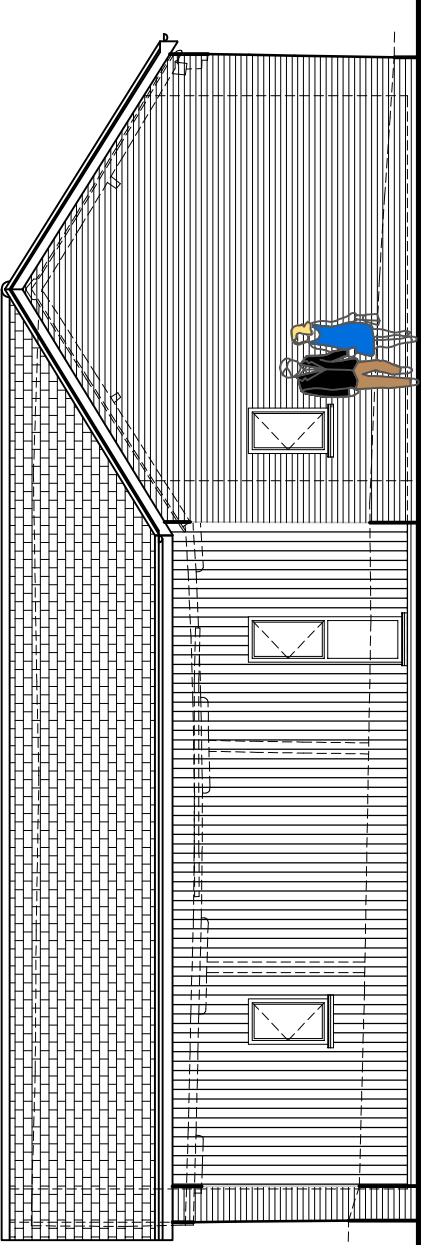

UNIT 9

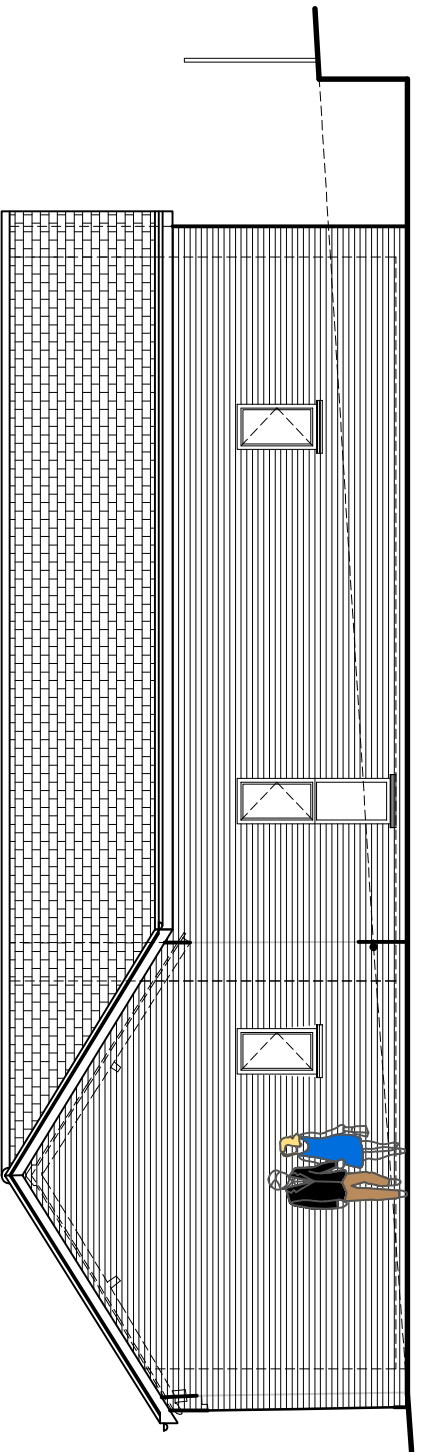


ELEVATION 13


ELEVATION 14

ELEVATION 26

UNIT 10

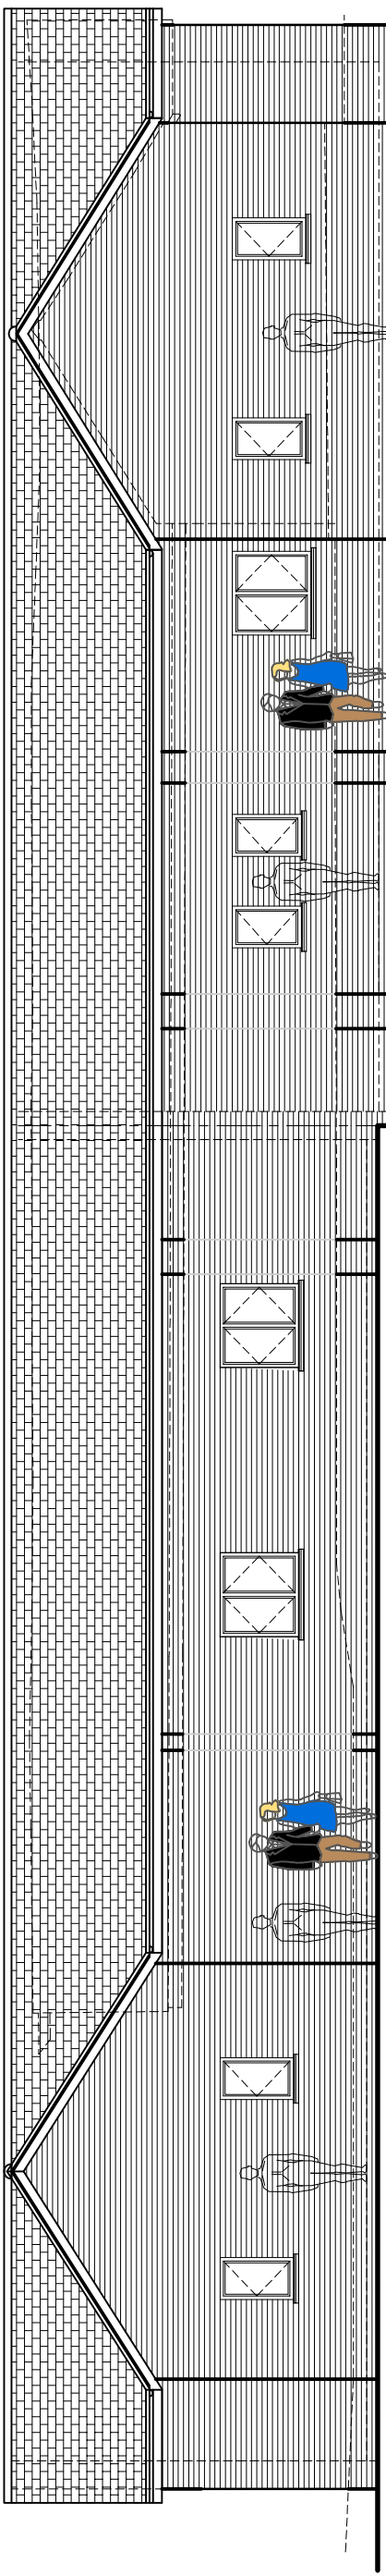


UNIT 9

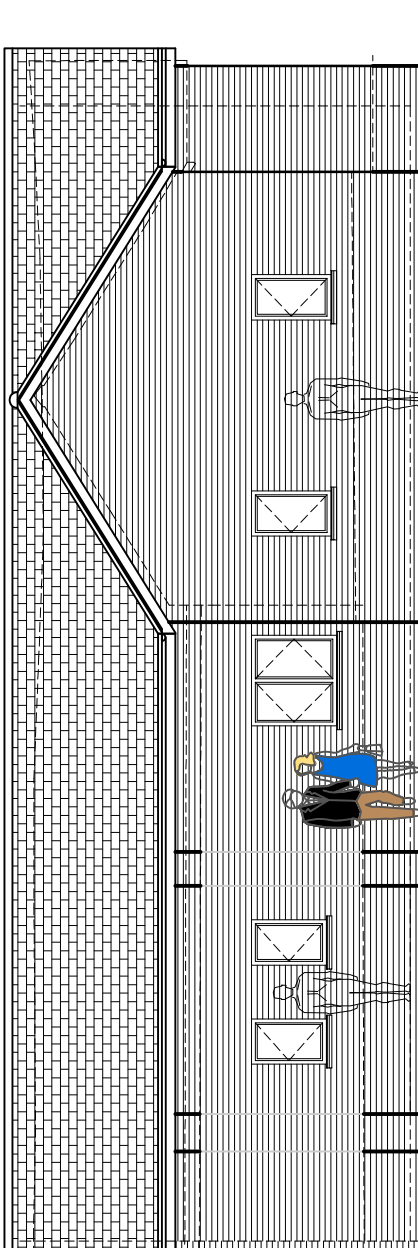



ELEVATION 15

ELEVATION 25

UNIT 9

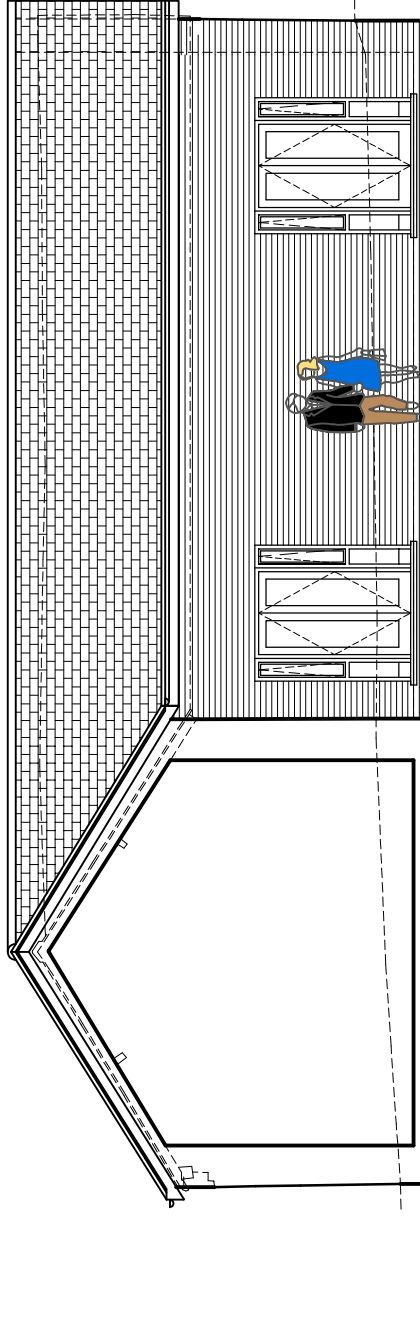

UNIT 10

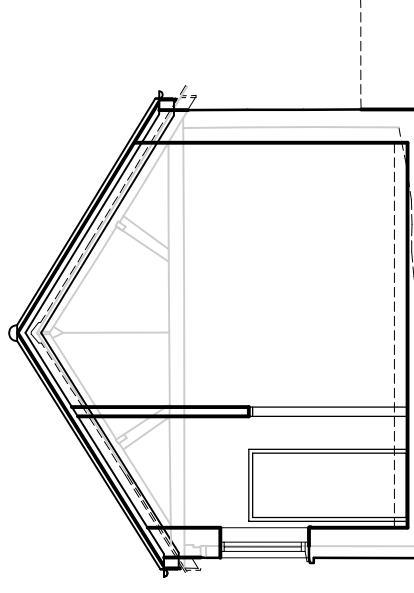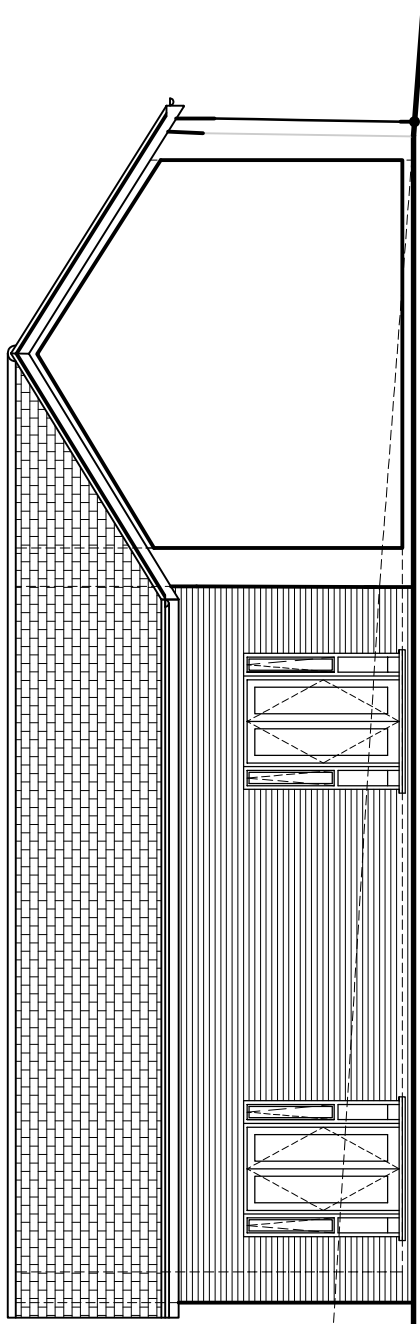


ELEVATION 24


ELEVATION 25

TYPICAL SECTION F-F


CAR PORT UNIT 5

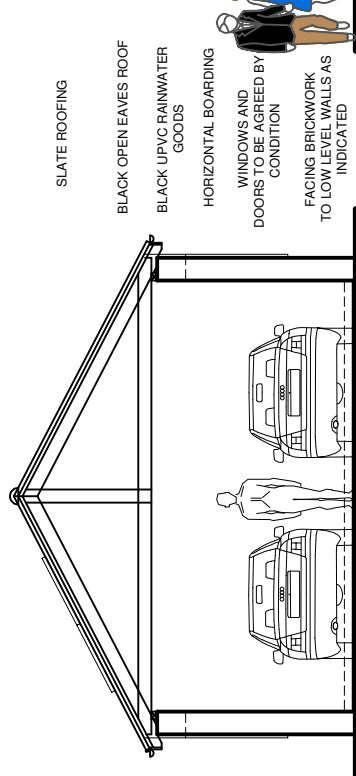


REFUSE STORE

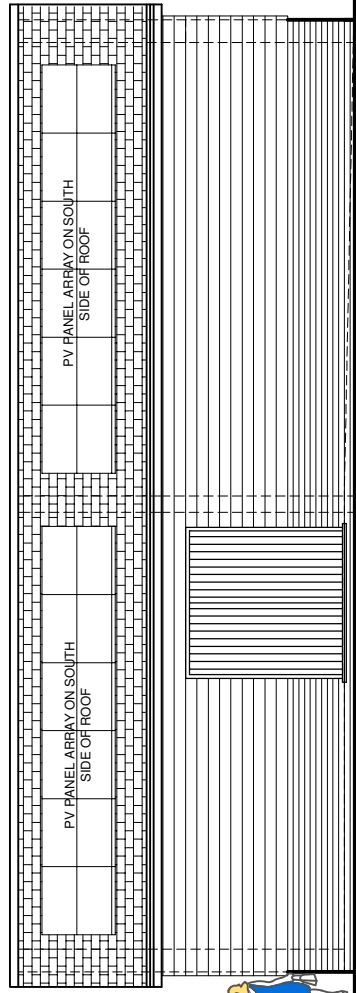


REFUSE STORE

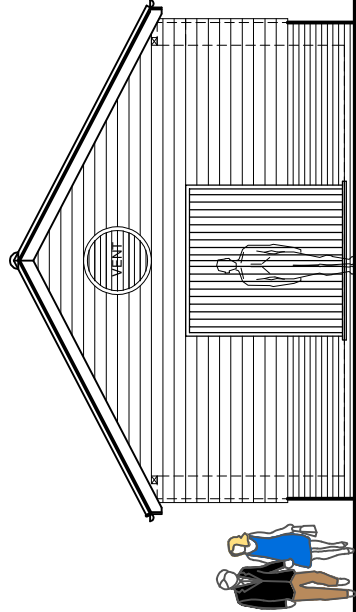

CAR PORT UNIT 5

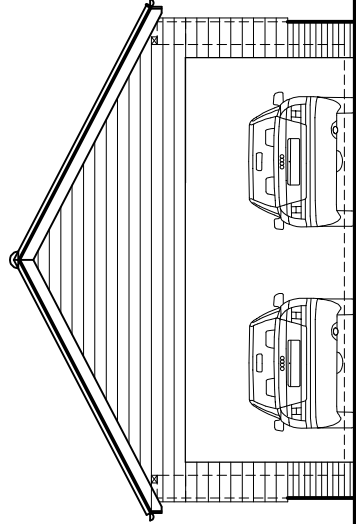

CAR PORT UNIT 5

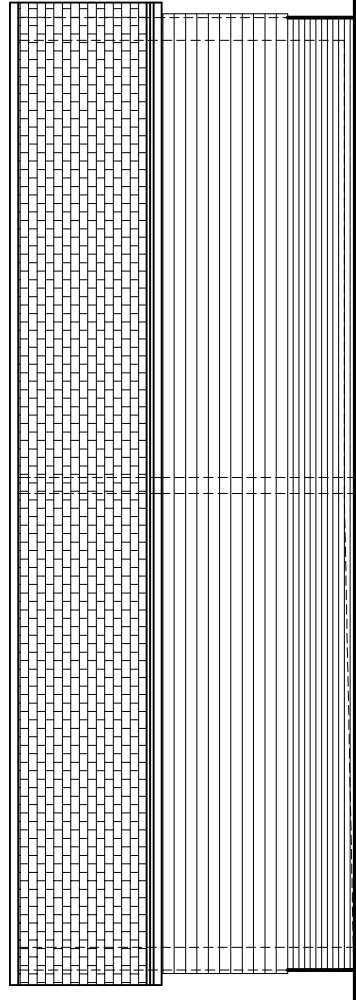

TYPICAL SECTION

ELEVATION 23

ELEVATION 22


ELEVATION 20

ELEVATION 21

B. 05.09.25 AMENDED IN ACCORDANCE WITH FURTHER NORTH HERTS COUNCIL COMMUNICATIONS.
A. 29.07.25 AMENDED IN ACCORDANCE WITH FURTHER NORTH HERTS COUNCIL COMMENTS.

PROJECT	PROPOSED DEVELOPMENT.	SCALE	1:100@A1.
LOCATION	HIGHOVER FARM, HIGHOVER WAY, HITCHIN, HERTS, SG4 0RG.	DRAWN	J.A. KEANEY.
CLIENT	GILL HUDSON HOMES LTD.	DATE	APRIL 2025.
TITLE	PROPOSED ELES - UNITS 9, 10 & REFUSE.	PURPOSE	PLANNING.
DRAWING NUMBER	2208.PL.10B		

PLANNING APPLICATION

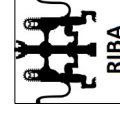

James A. Keaney Associates
Architecture • Architectural Technology • Project Management
48 Upper Mount Street, Dublin 2, Ireland, D02 F8R3.
307 Shipmanhoe Road, Streatham, Bedfordshire, England, LU3 9PP.
• Telephone: +353 (0) 1 661 6637
• Email: james@jaka.architecture.com
• UK Mobile: +44 (0) 7802 096429
• Web: www.jaka.architecture.com