
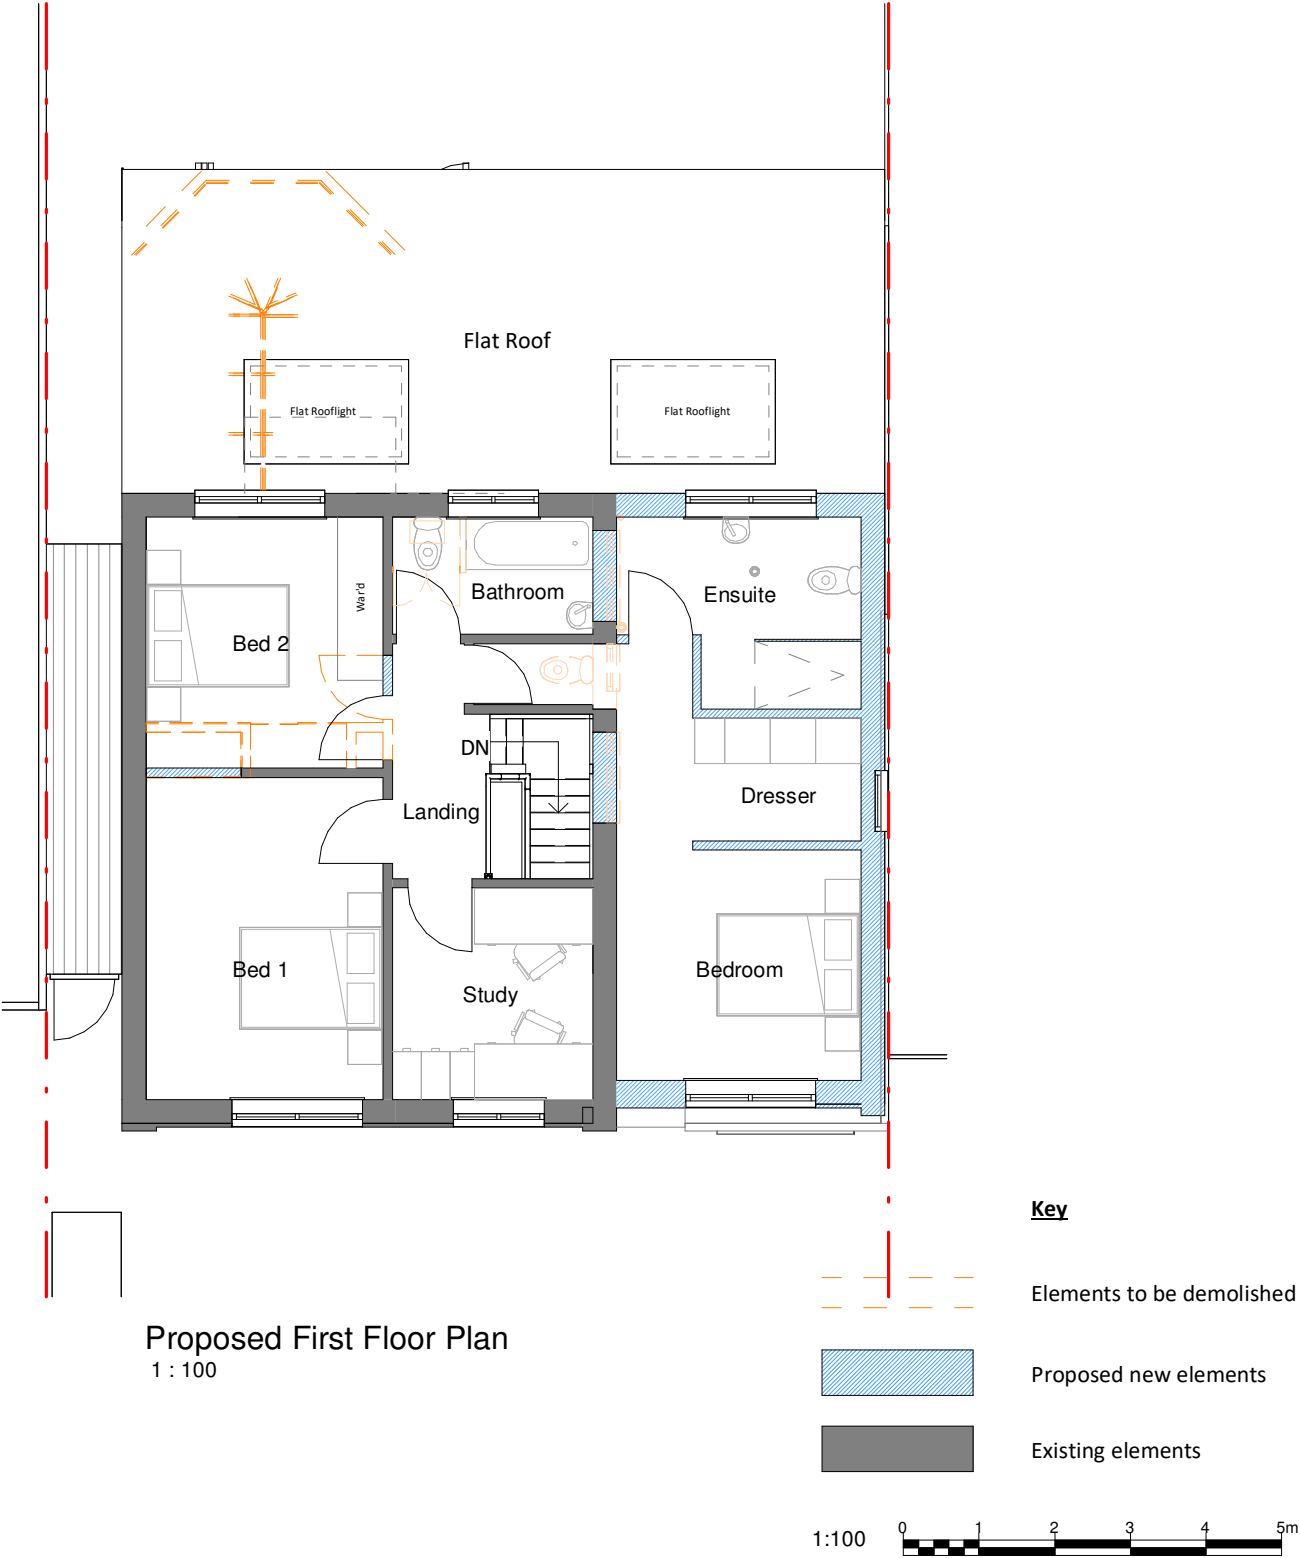


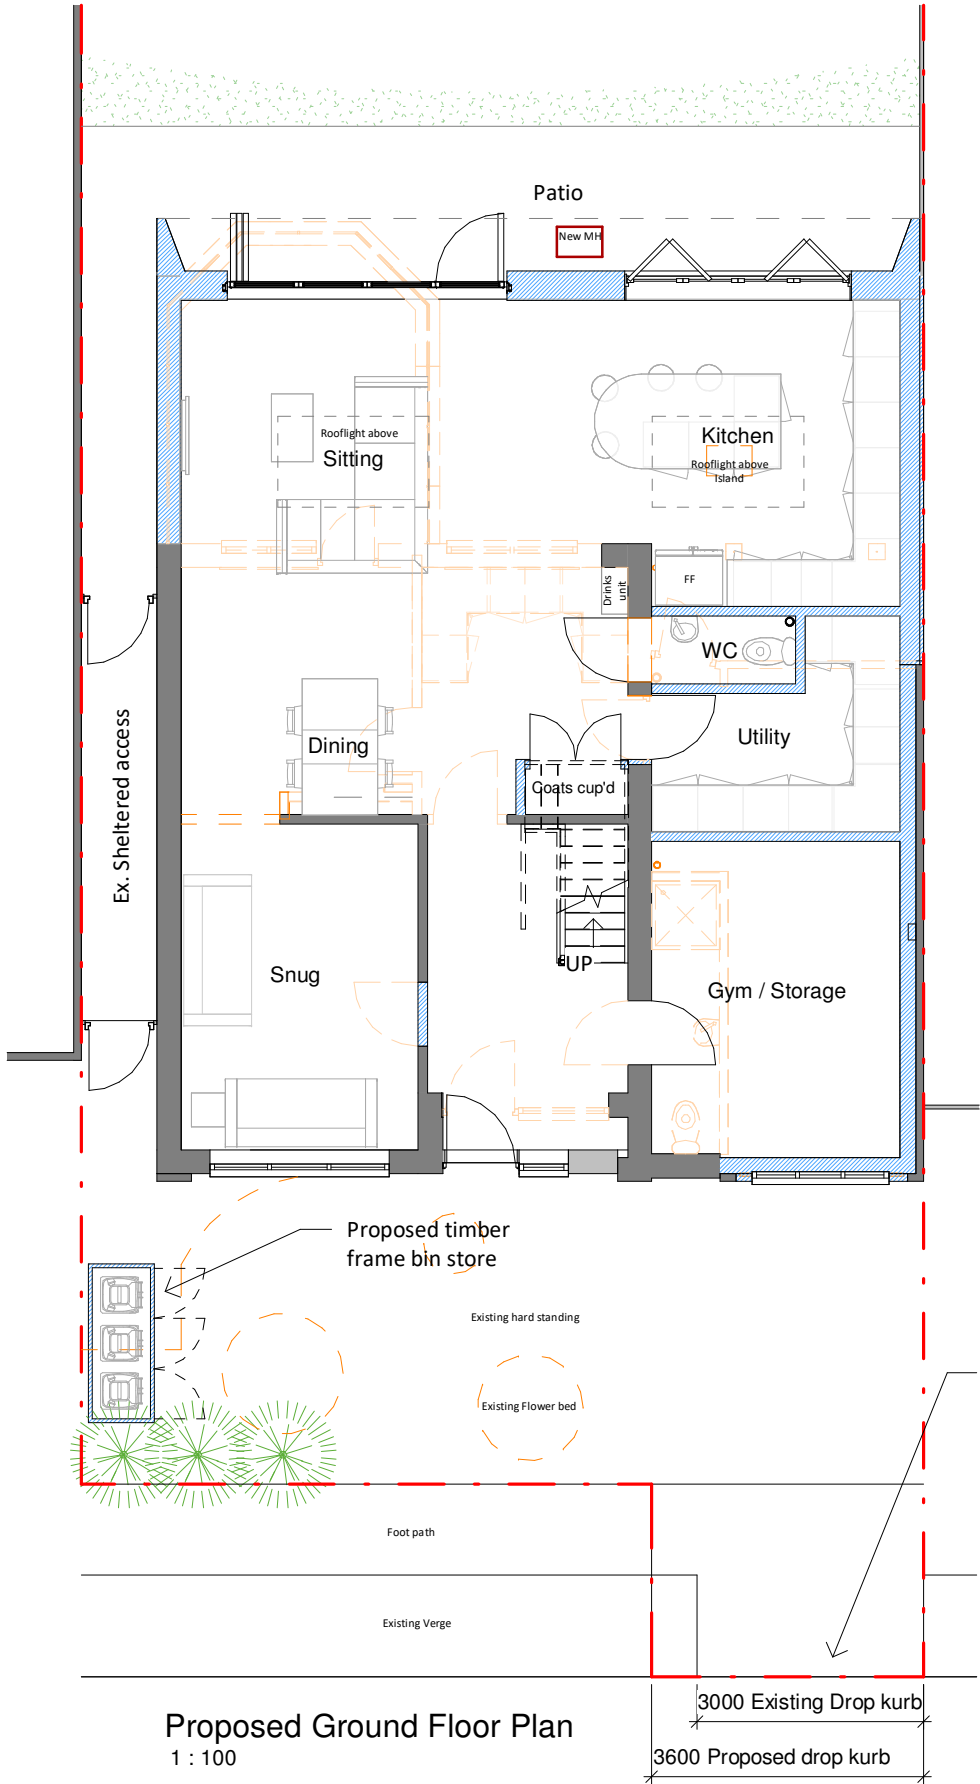

ALL DIMENSIONS & CONDITIONS ARE TO BE CHECKED ON SITE PRIOR TO PREPARING DRAWINGS OR COMMENCING ANY WORK Do not scale from this drawing. Use figured dimensions only. All dimensions to be verified on site. Any discrepancies must be reported to the architect prior to proceeding. This drawing is to be read in conjunction with all relevant consultants' and specialists' information. Performance specifications are provided in accordance with building regulation where possible; final product selection, suitability, and installation remain the responsibility of the contractor/client. The architect accepts no liability for manufacturer data or product substitutions. This drawing is not to be used for construction unless marked "For Construction". © Figment Architecture Ltd – All rights reserved.	PLANNING			CIAT CHARTERED PRACTICE Figment Architecture Ltd info@figment-architecture.co.uk www.figment-architecture.co.uk	Drawing No.	2026-08	PL-100	A	Scale @ A3 As indicated
	Client Mr R Arlett				Project	6 Collision Close Hitchin, SG4 ORE			
	Drawn LWA				Drawing Title	Sketch 4 - Proposed Plans			
	Checked NTA								
Date June 26									

FIGMENT ARCHITECTURE

FROM IMAGINATION TO REALITY