0 1 2 3 4 5

Metres

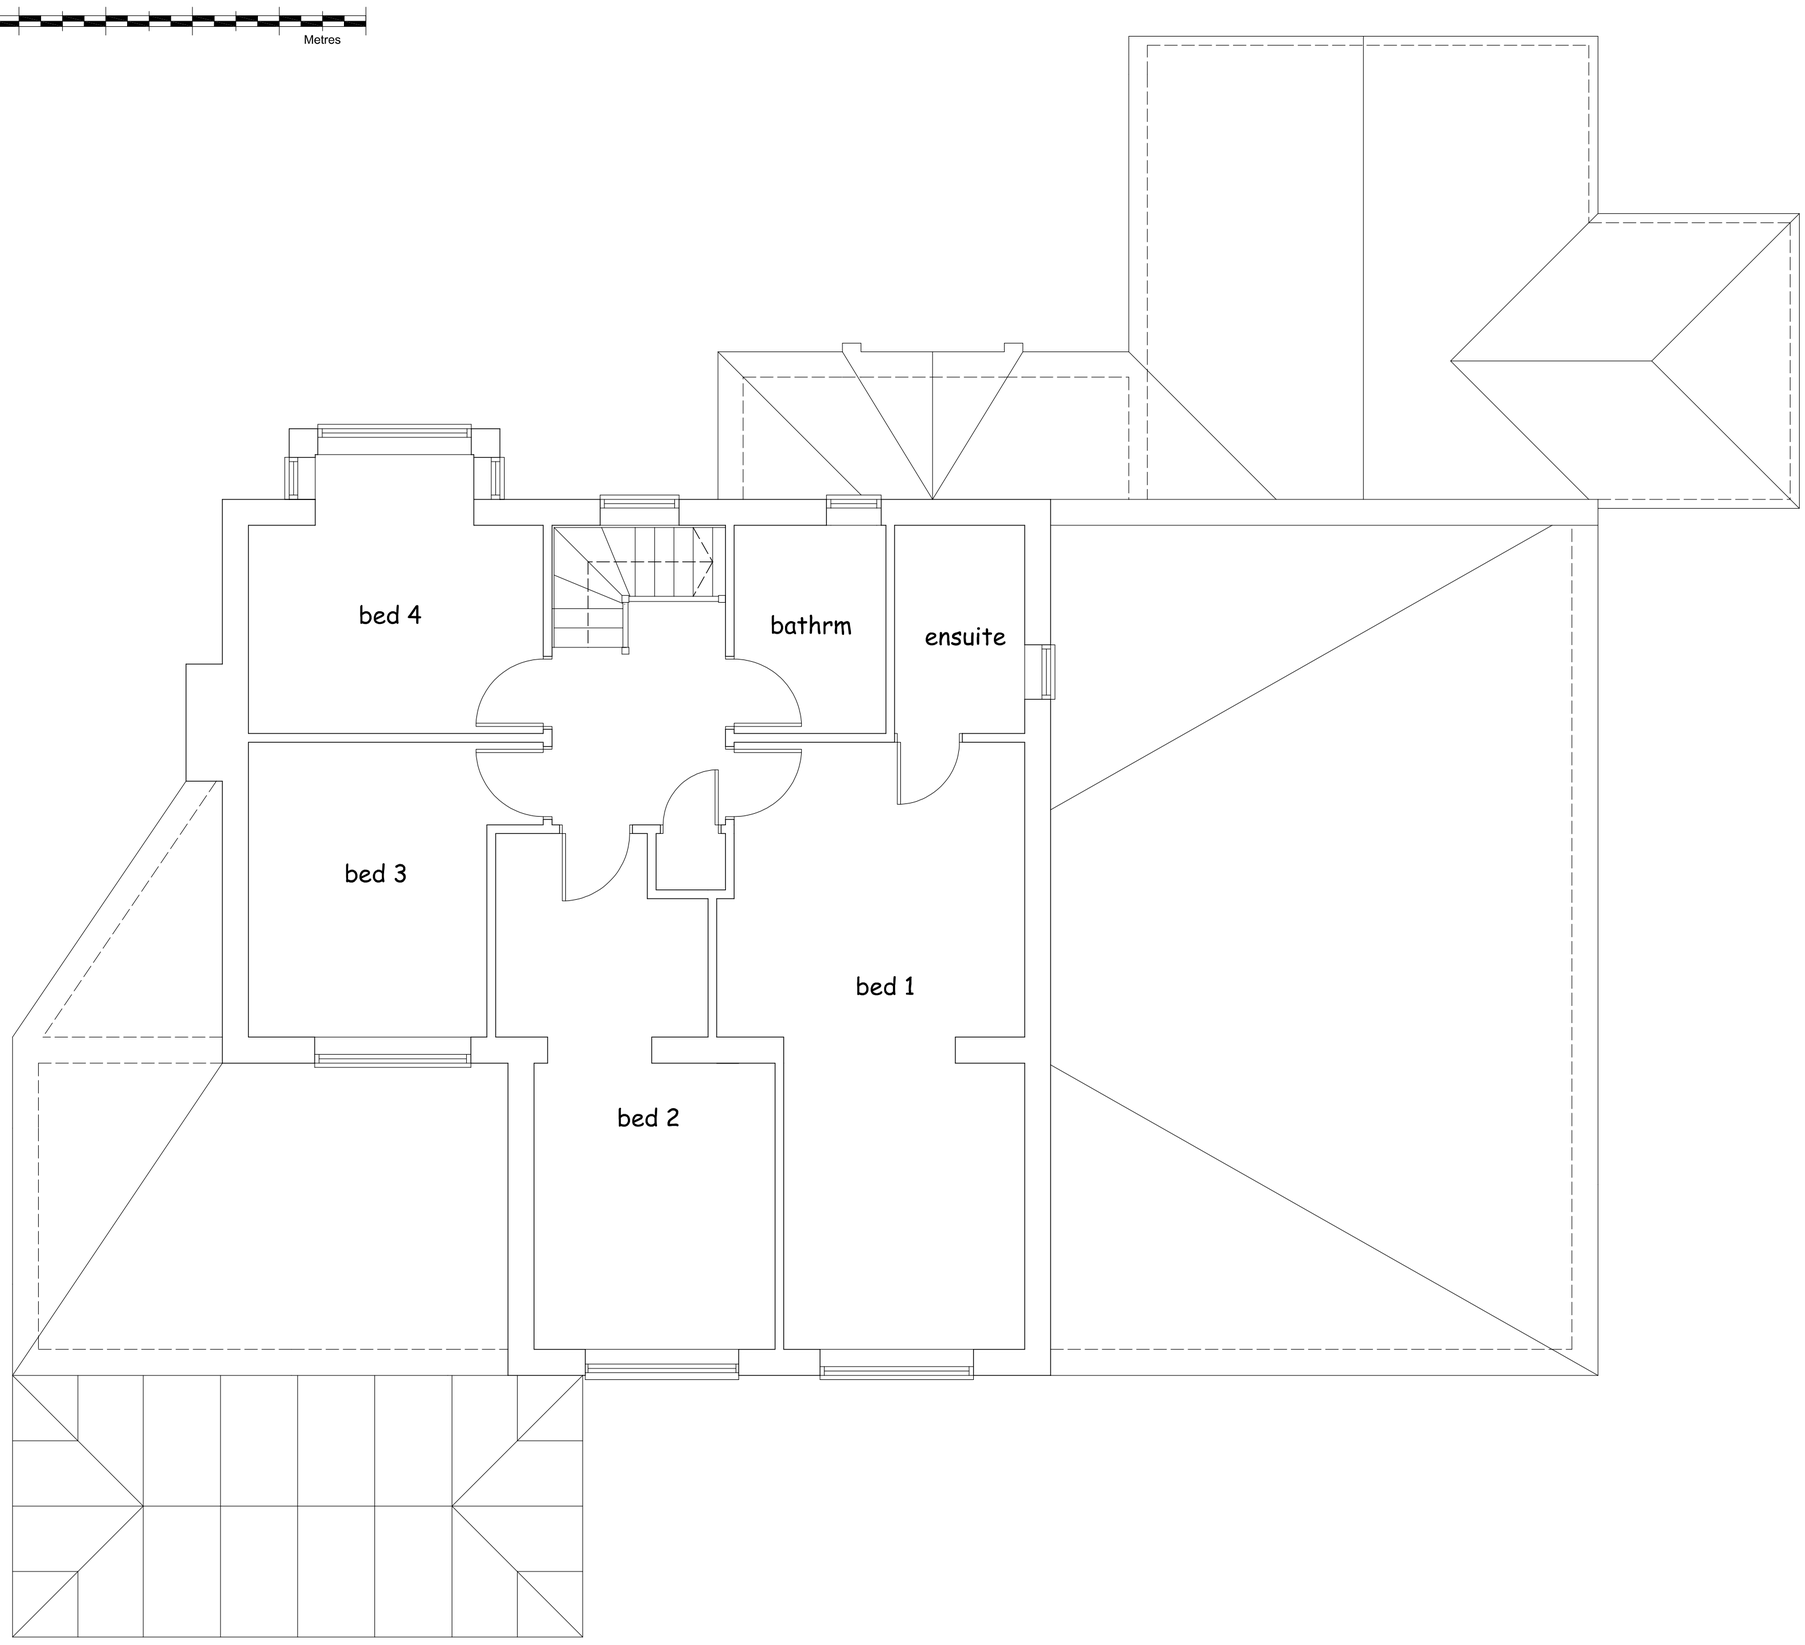

FIRST FLOOR PLAN



GROUND FLOOR PLAN

Project

PROPOSED FIRST FLOOR SIDE EXTENSION TO No 6 CUBITT CLOSE, HITCHIN, HERTS SG4 0EL

Client

MR & MRS HAER

Drawing

EXISTING FLOOR PLANS

Scale 1:50 @ A1 Drawn C.R

Checked Date Dec 17

Drawing No.

HAE/17/01

This drawing and design is copyright and must not be reproduced in part or in whole without prior written consent. Contractors must verify all dimensions on site before commencing work or preparing shop drawings.