



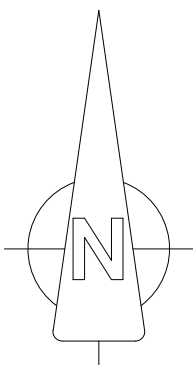


Block Plan 1:500
Licence number AC0000806982



Proposed Species Rich hedgerow Planting
Species rich with a minimum of 5 species

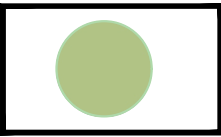

Proposed Tree Planting
native tree species with wildlife benefits
(fruit and nut bearing species; nectar and
pollen-rich species)

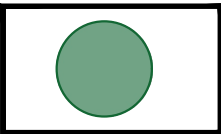

Proposed Tree Planting
large specimen tree planting to provide
natural screening to development



Species Rich hedgerow Planting




Native Tree Species

NOTES
Trees: Ground work within RPA of existing trees - Any required excavations within RPA's for the new planting and fence posts shall be undertaken by hand using hand held tools only to minimize any root damage. All such works will be undertaken in full accordance with Section 7.2 of BS5837: 2012. Any required root pruning will be undertaken by the Arboricultural Consultant (where such works are appropriate in accordance with the above Standard)

Underground Services: The contractor shall determine the location of all underground services prior to commencing landscape work.
Surface finishes: to be installed in accordance with the manufacturers instructions. All hard surfaces laid to falls.

Planting stock: All planting stock shall be source locally, UK grown plants from quality UK growers.
Advanced procurement: Whenever possible shrubs should be propagated in the UK and grown on in the UK for a minimum of two years.

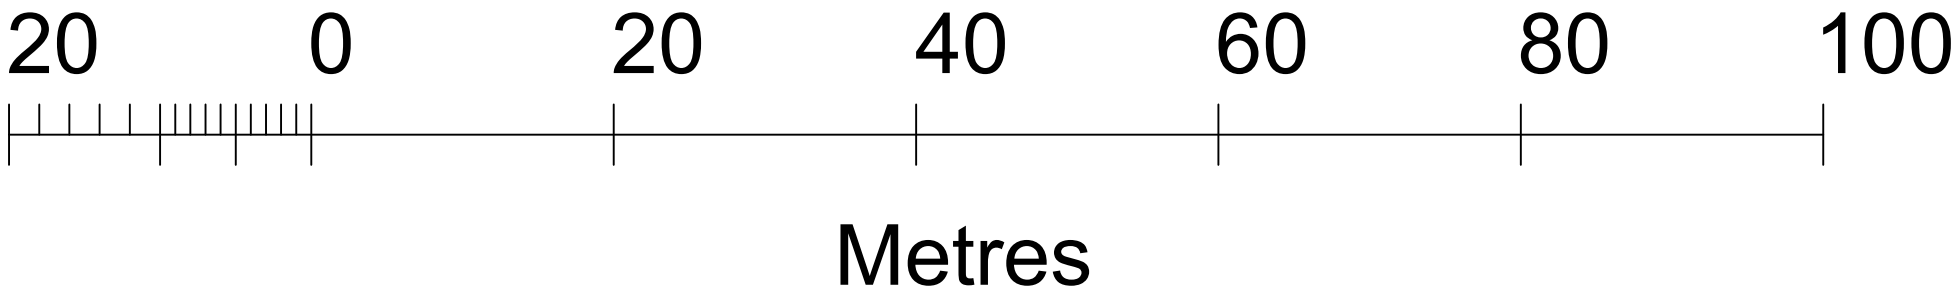

Block plan with visibility splays
2 West Lane, Pirton, Hertfordshire, SG5 3RA
Scale 1:500
Date: April 2026
Drawing Number: GP/03/26 Rev
Imageon Designs Ltd
La Cannerie, Morainville Jouveaux, Normandie, France, 27260
Tel:0033 232412899 email: imageondesignsltd@live.co.uk