


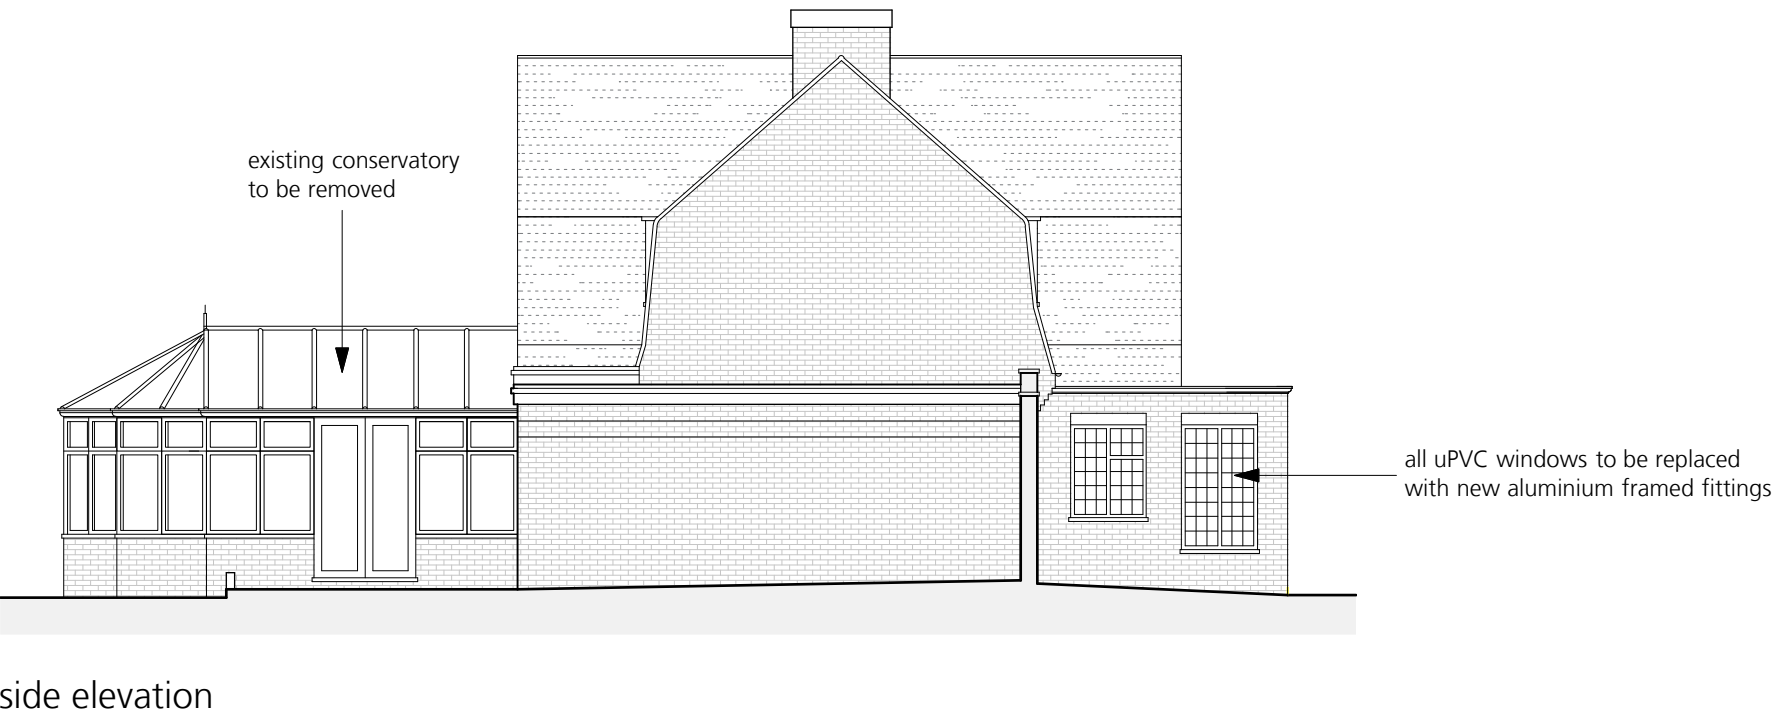

INFORMATION CONTAINED IN THIS DRAWING IS THE SOLE COPYRIGHT OF STUDIO THOMAS AND IS NOT TO BE REPRODUCED WITHOUT THEIR PERMISSION. DO NOT SCALE. ALL DIMENSIONS TO BE CONFIRMED ON SITE

PROJECT
Mansard, Newlands Close West, Hitchin, Hertfordshire SG4 9BA

DRAWING
AS EXISTING_Elevations

CLIENT
Phil & Claire Parry

SCALE
1:100@A3

DATE
November 2024

DWG No.
41_EX_04

REVISION
P1

P1 Planning Submission
REVISION

12.11.24
DATE

studiothomas
21 Hawley Square, Margate, Kent CT9 1PQ
www.studiothomas.uk 07799 263 959