




© Crown copyright and database rights 2024
Ordnance Survey 0000808122



Location plan - scale 1:1250 @ A3

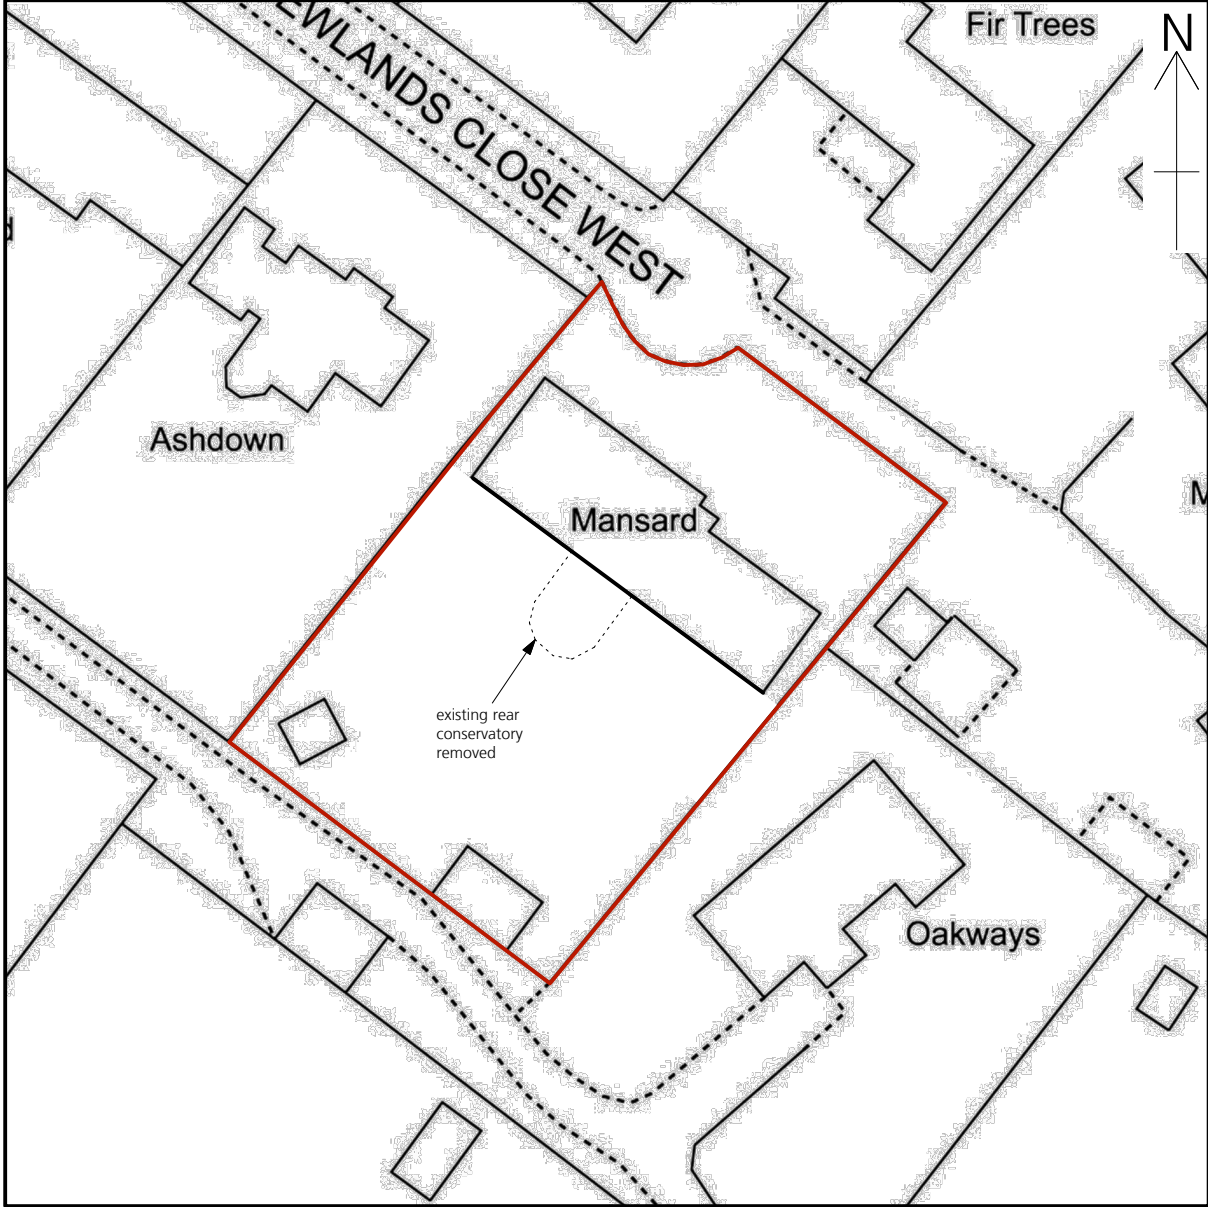

© Crown copyright and database rights 2024
Ordnance Survey 0000808122



Block plan - scale 1:500 @ A3

P1 Planning Submission
REVISION

12.11.2024
DATE

INFORMATION CONTAINED IN THIS DRAWING IS THE SOLE COPYRIGHT OF STUDIO THOMAS AND IS NOT TO BE REPRODUCED WITHOUT THEIR PERMISSION. DO NOT SCALE. ALL DIMENSIONS TO BE CONFIRMED ON SITE	PROJECT Mansard, Newlands Close West, Hitchin, Hertfordshire SG4 9BA	CLIENT Phil & Claire Parry	SCALE 1:1250/1:500@A3	DWG No. 41_SP_01	studiothomas 21 Hawley Square, Margate, Kent CT9 1PQ peter@studiothomas.uk 07799 263 959
	DRAWING AS EXISTING_Site Location & Block Plans		DATE November 2024	REVISION P1	