




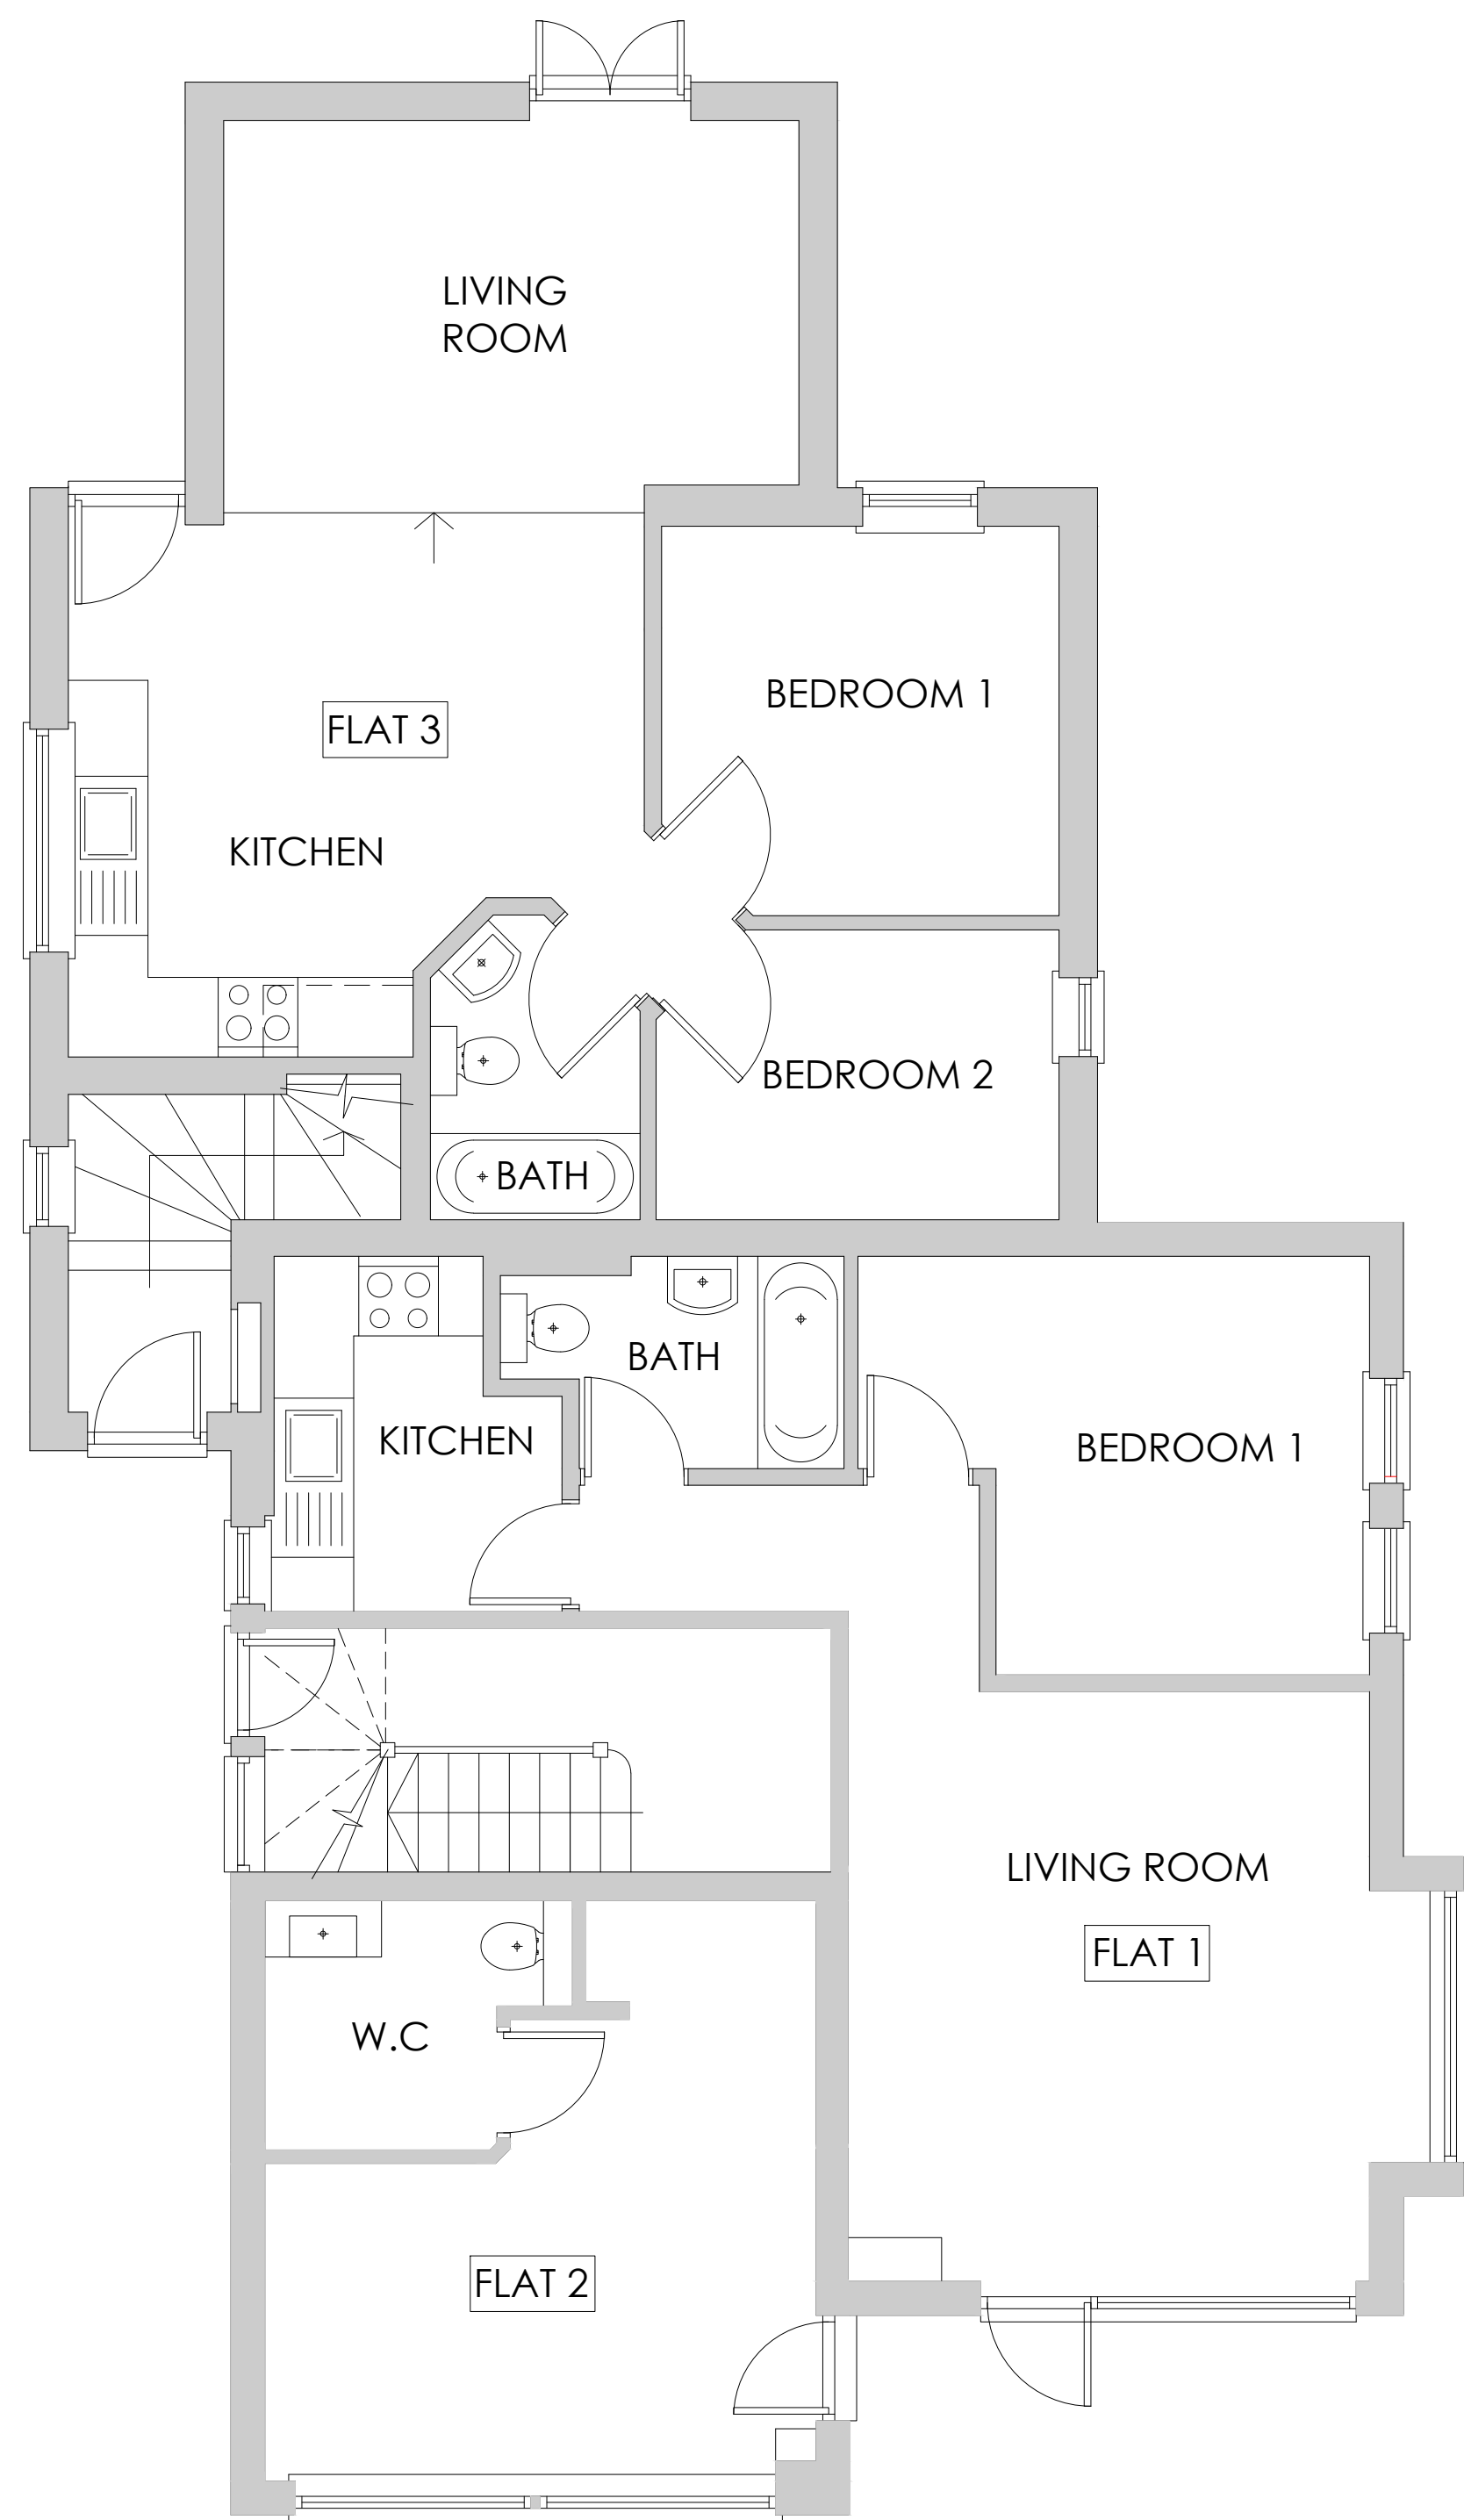

GROUND FLOOR

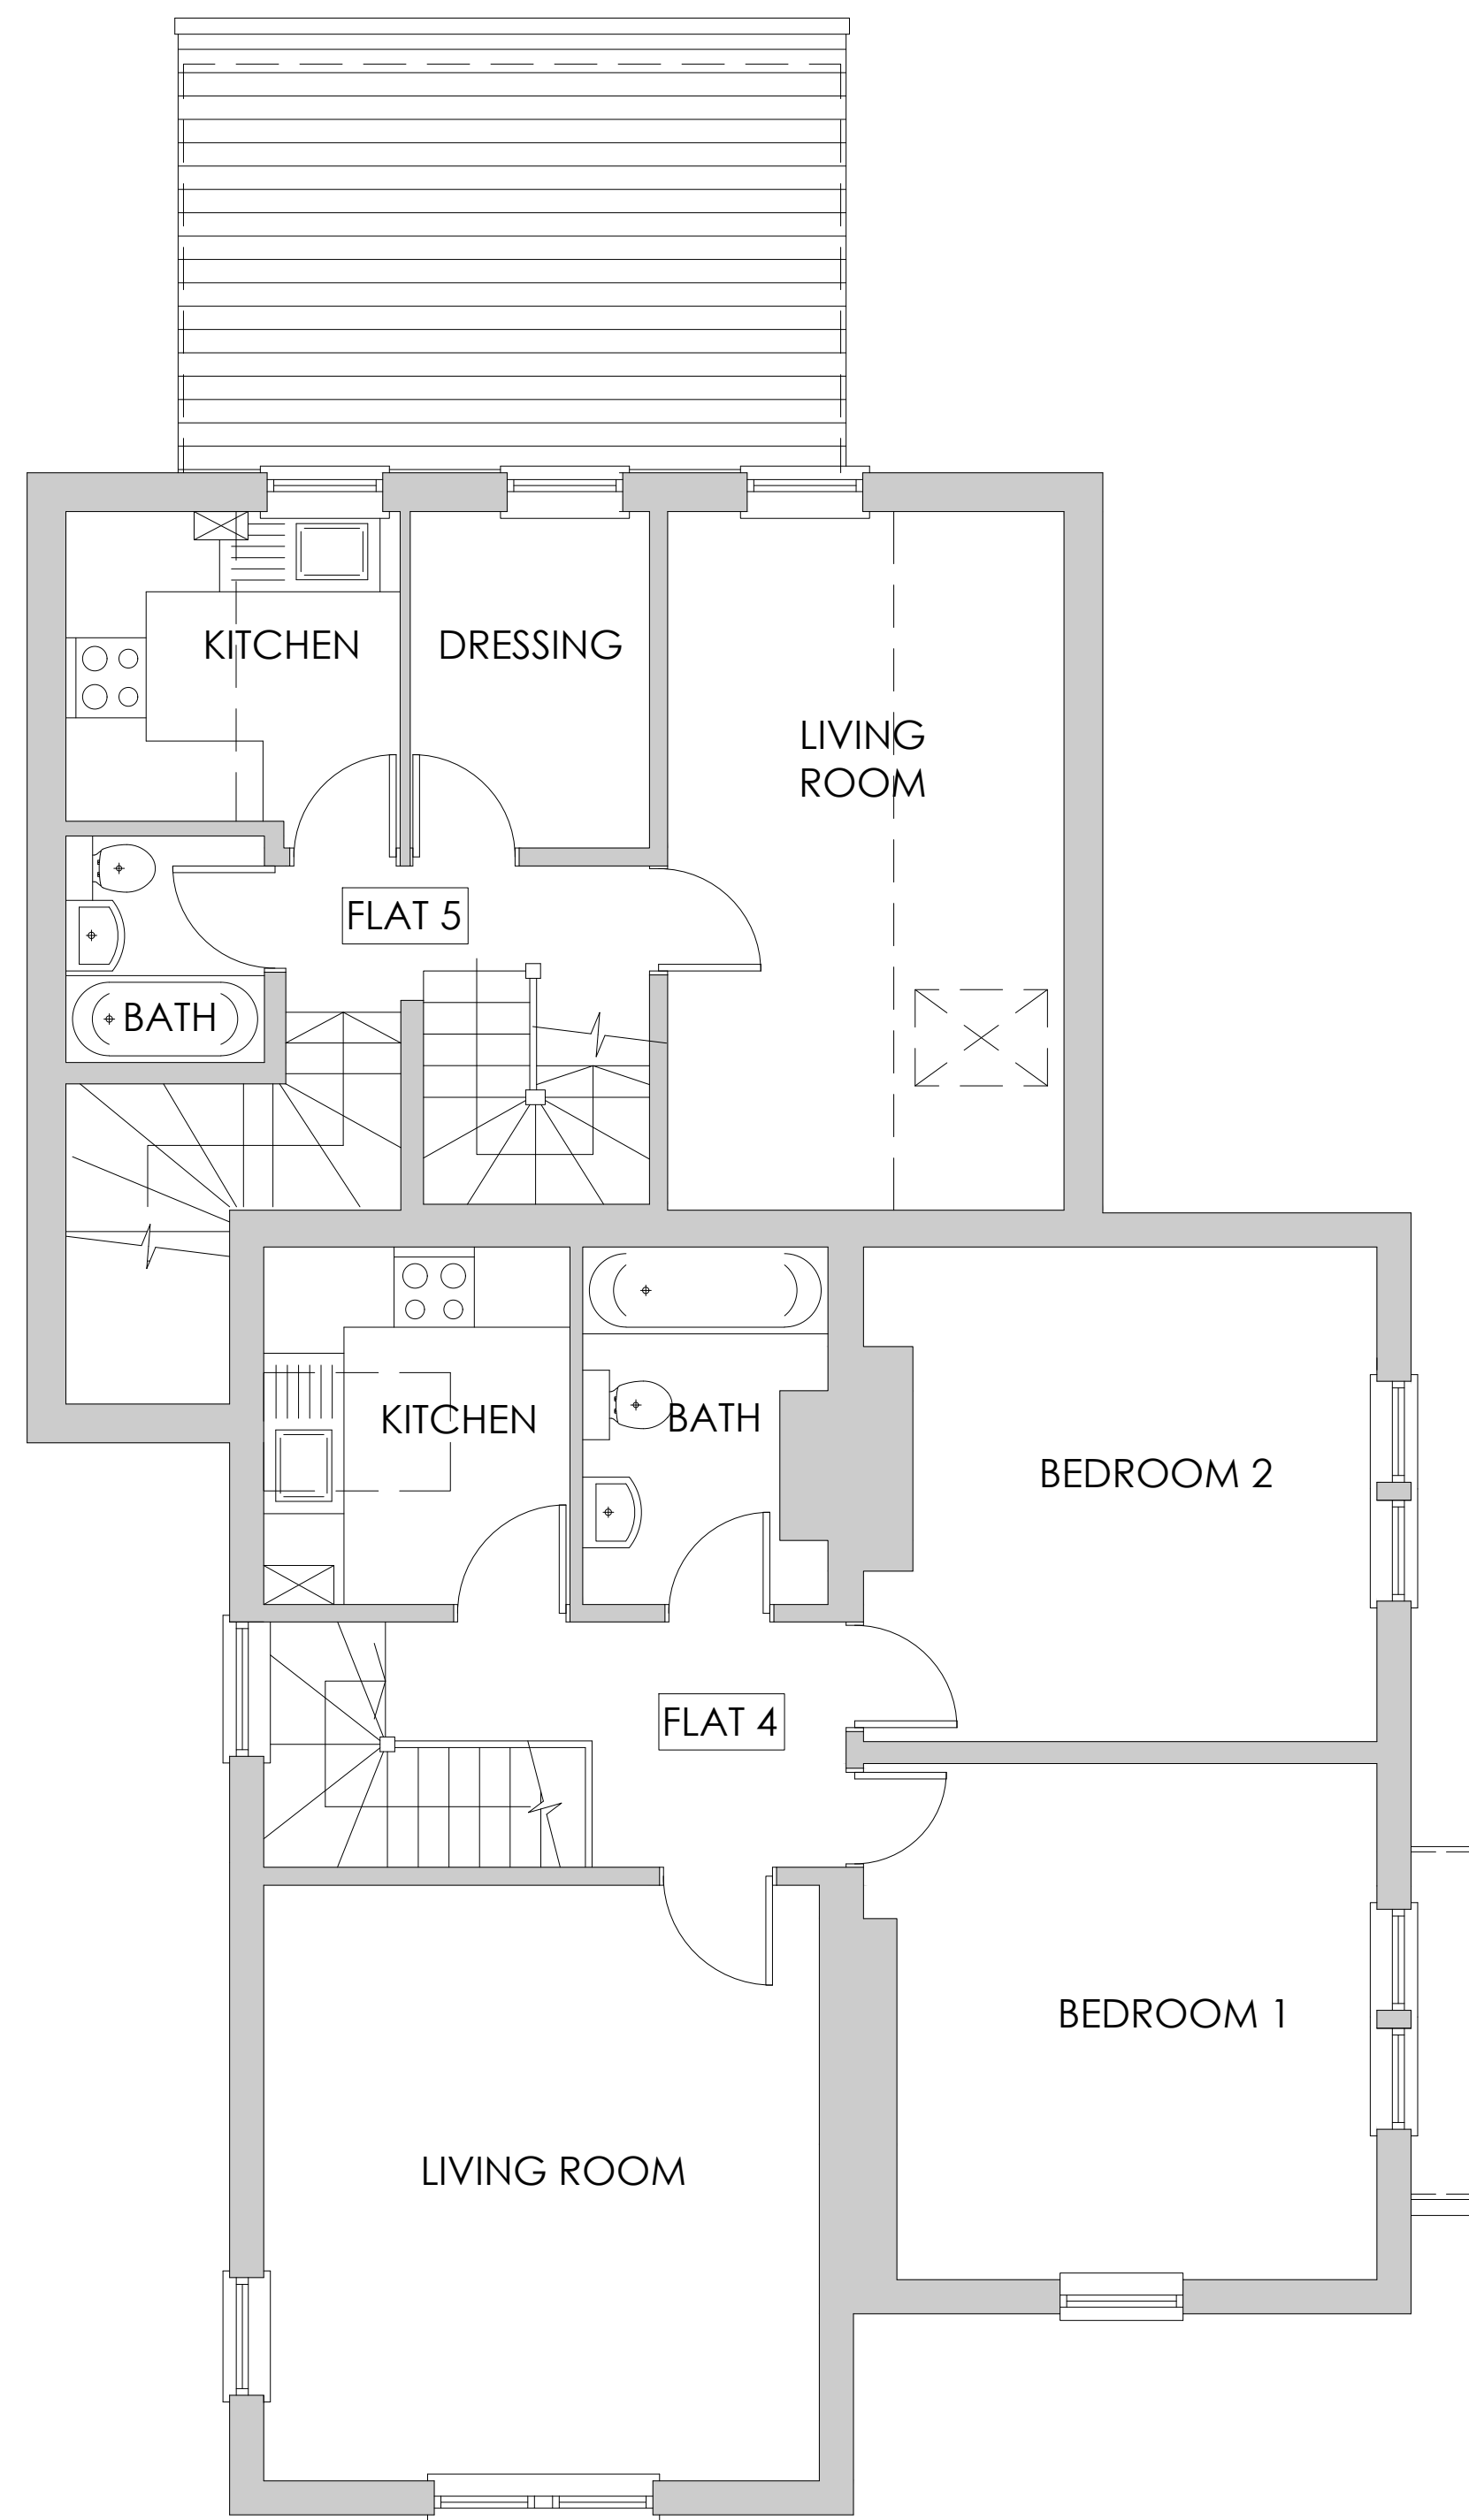

FIRST FLOOR

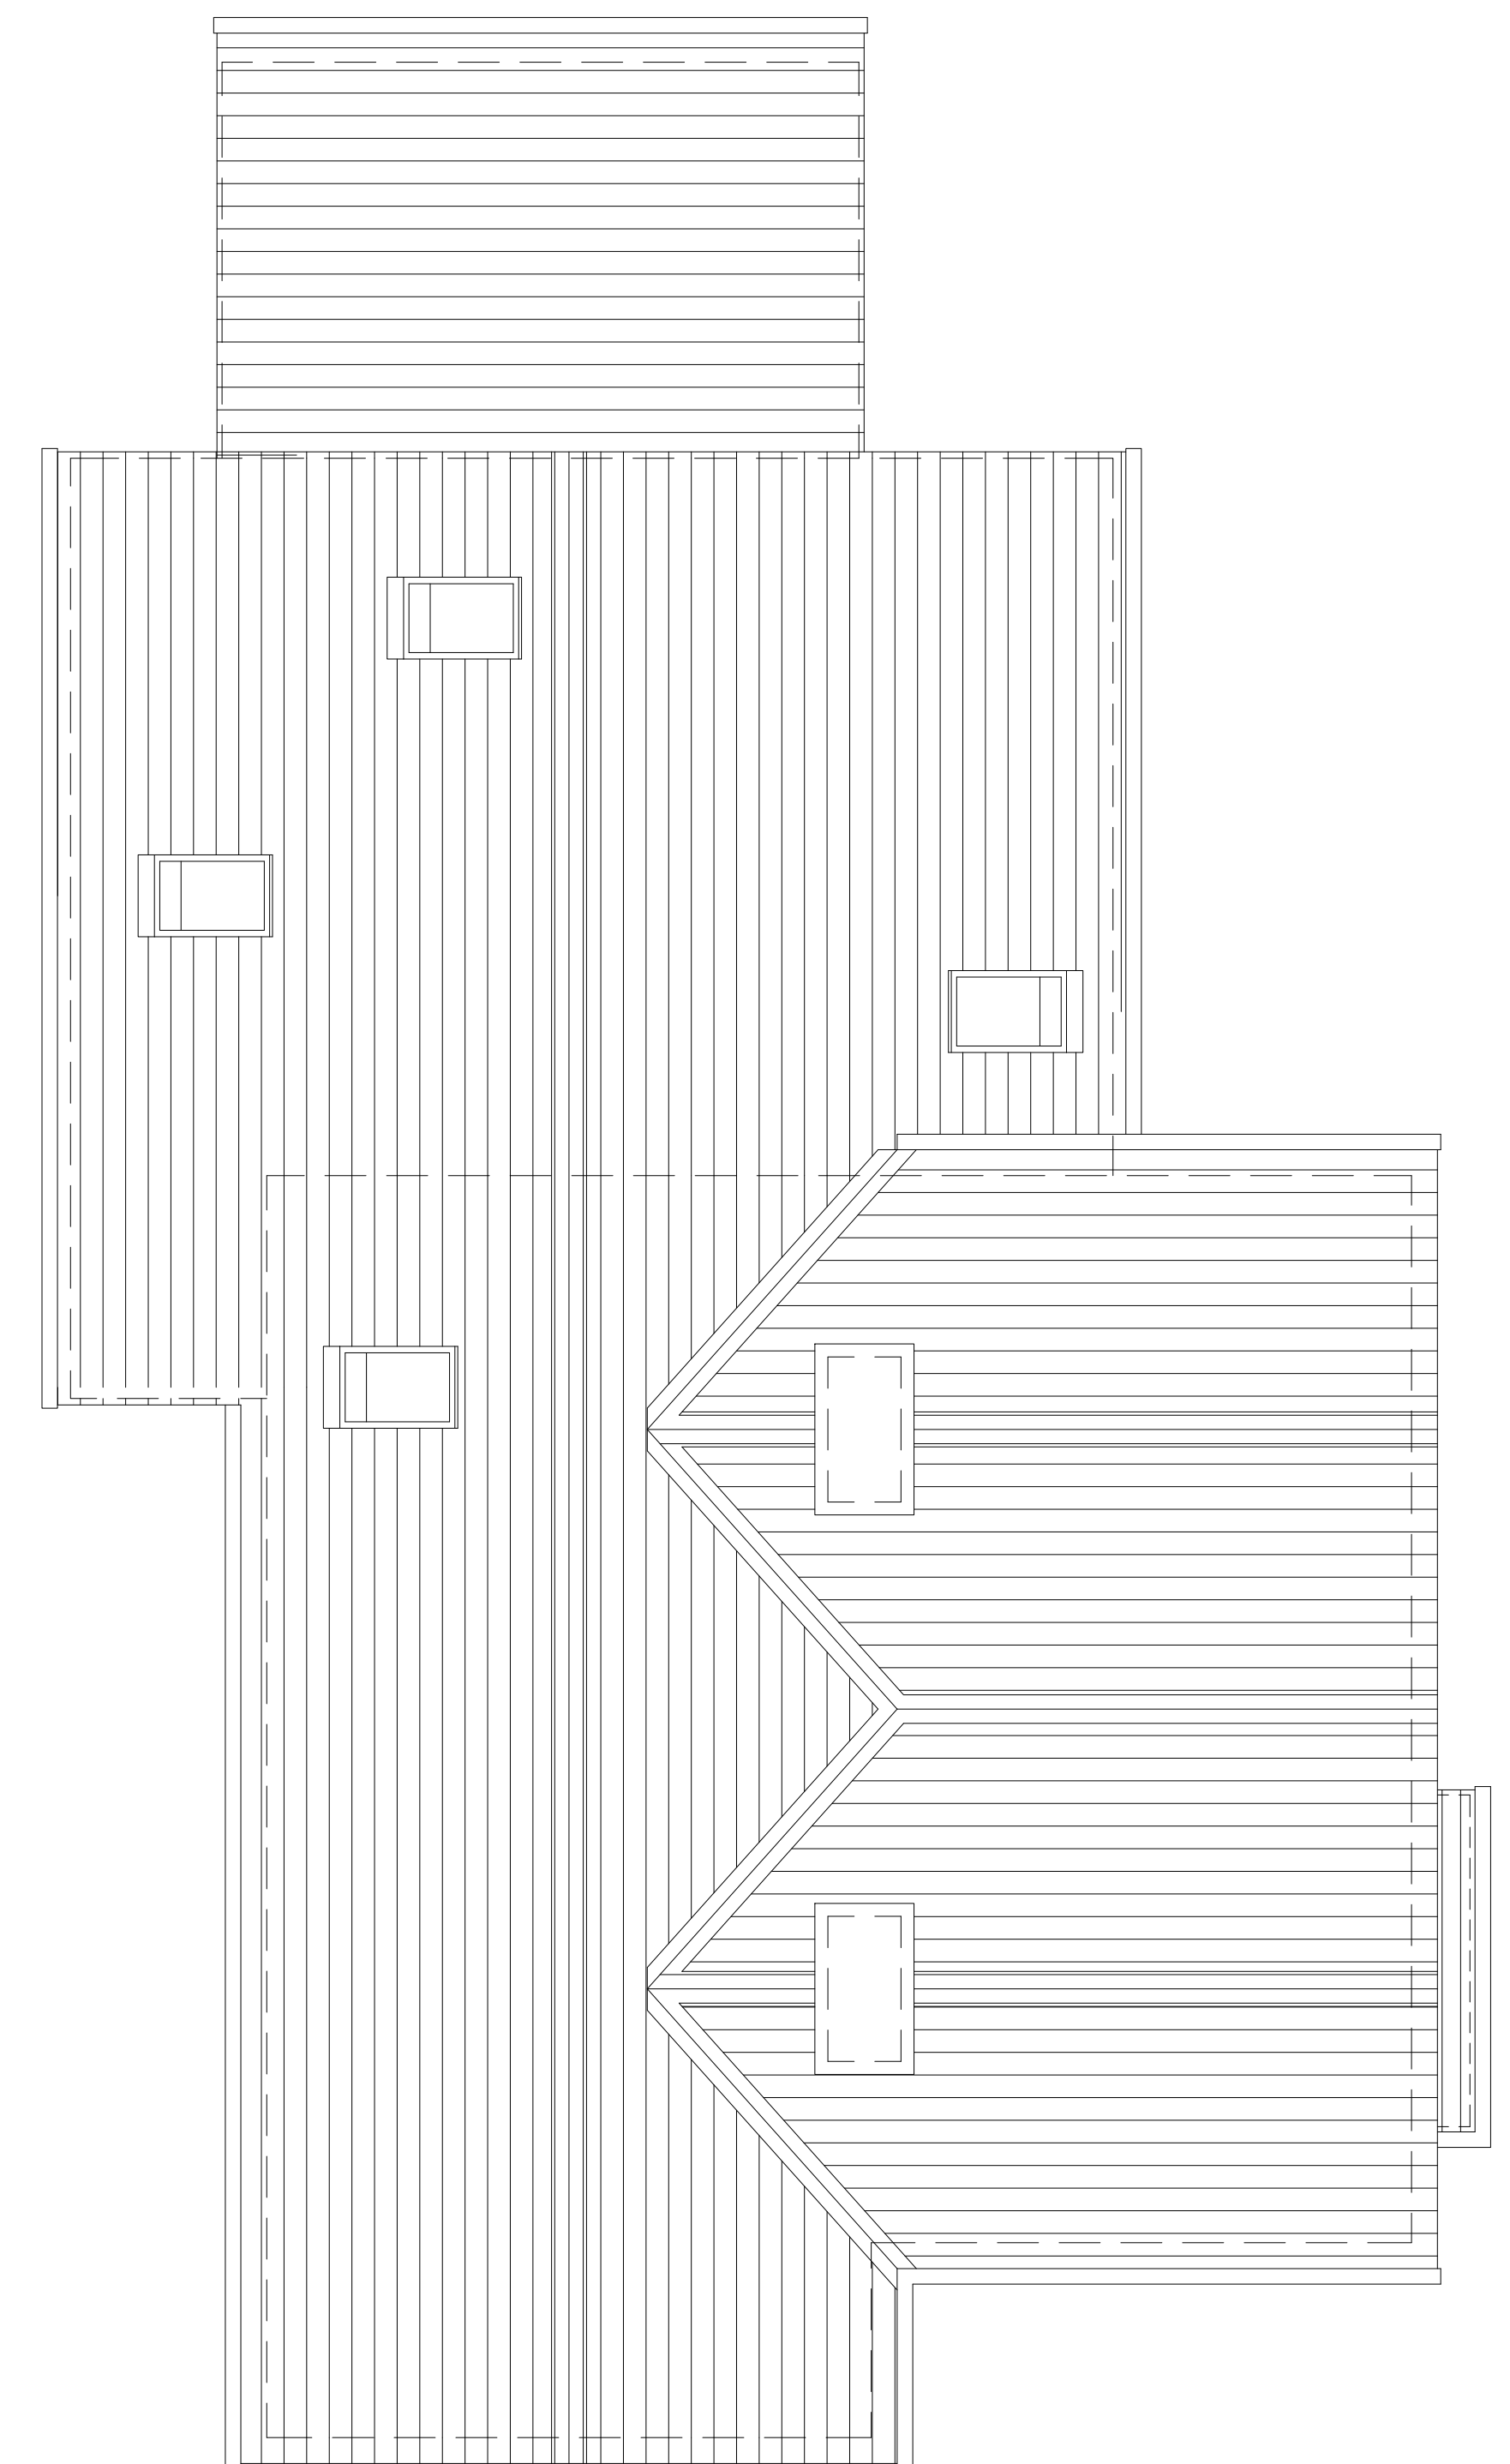

ROOF COVER

EXISTING PLANS

1:50 scale bar 0 1 2 3 4 5metres

NOTES:

CLIENT:	Craft&Sons	SITE:	2a & 2b Gun Lane, Knebworth
DESIGNER:	Westby Architecture	TITLE:	Existing Plans
SCALE AT A1:	1:50	DATE:	05.01.24
PROJECT NO:	1038	DRAWN:	C.B.
		CHECKED:	
		REVISION:	
		DRAWING NO:	1038/EX/01



WESTBY
ARCHITECTURE