




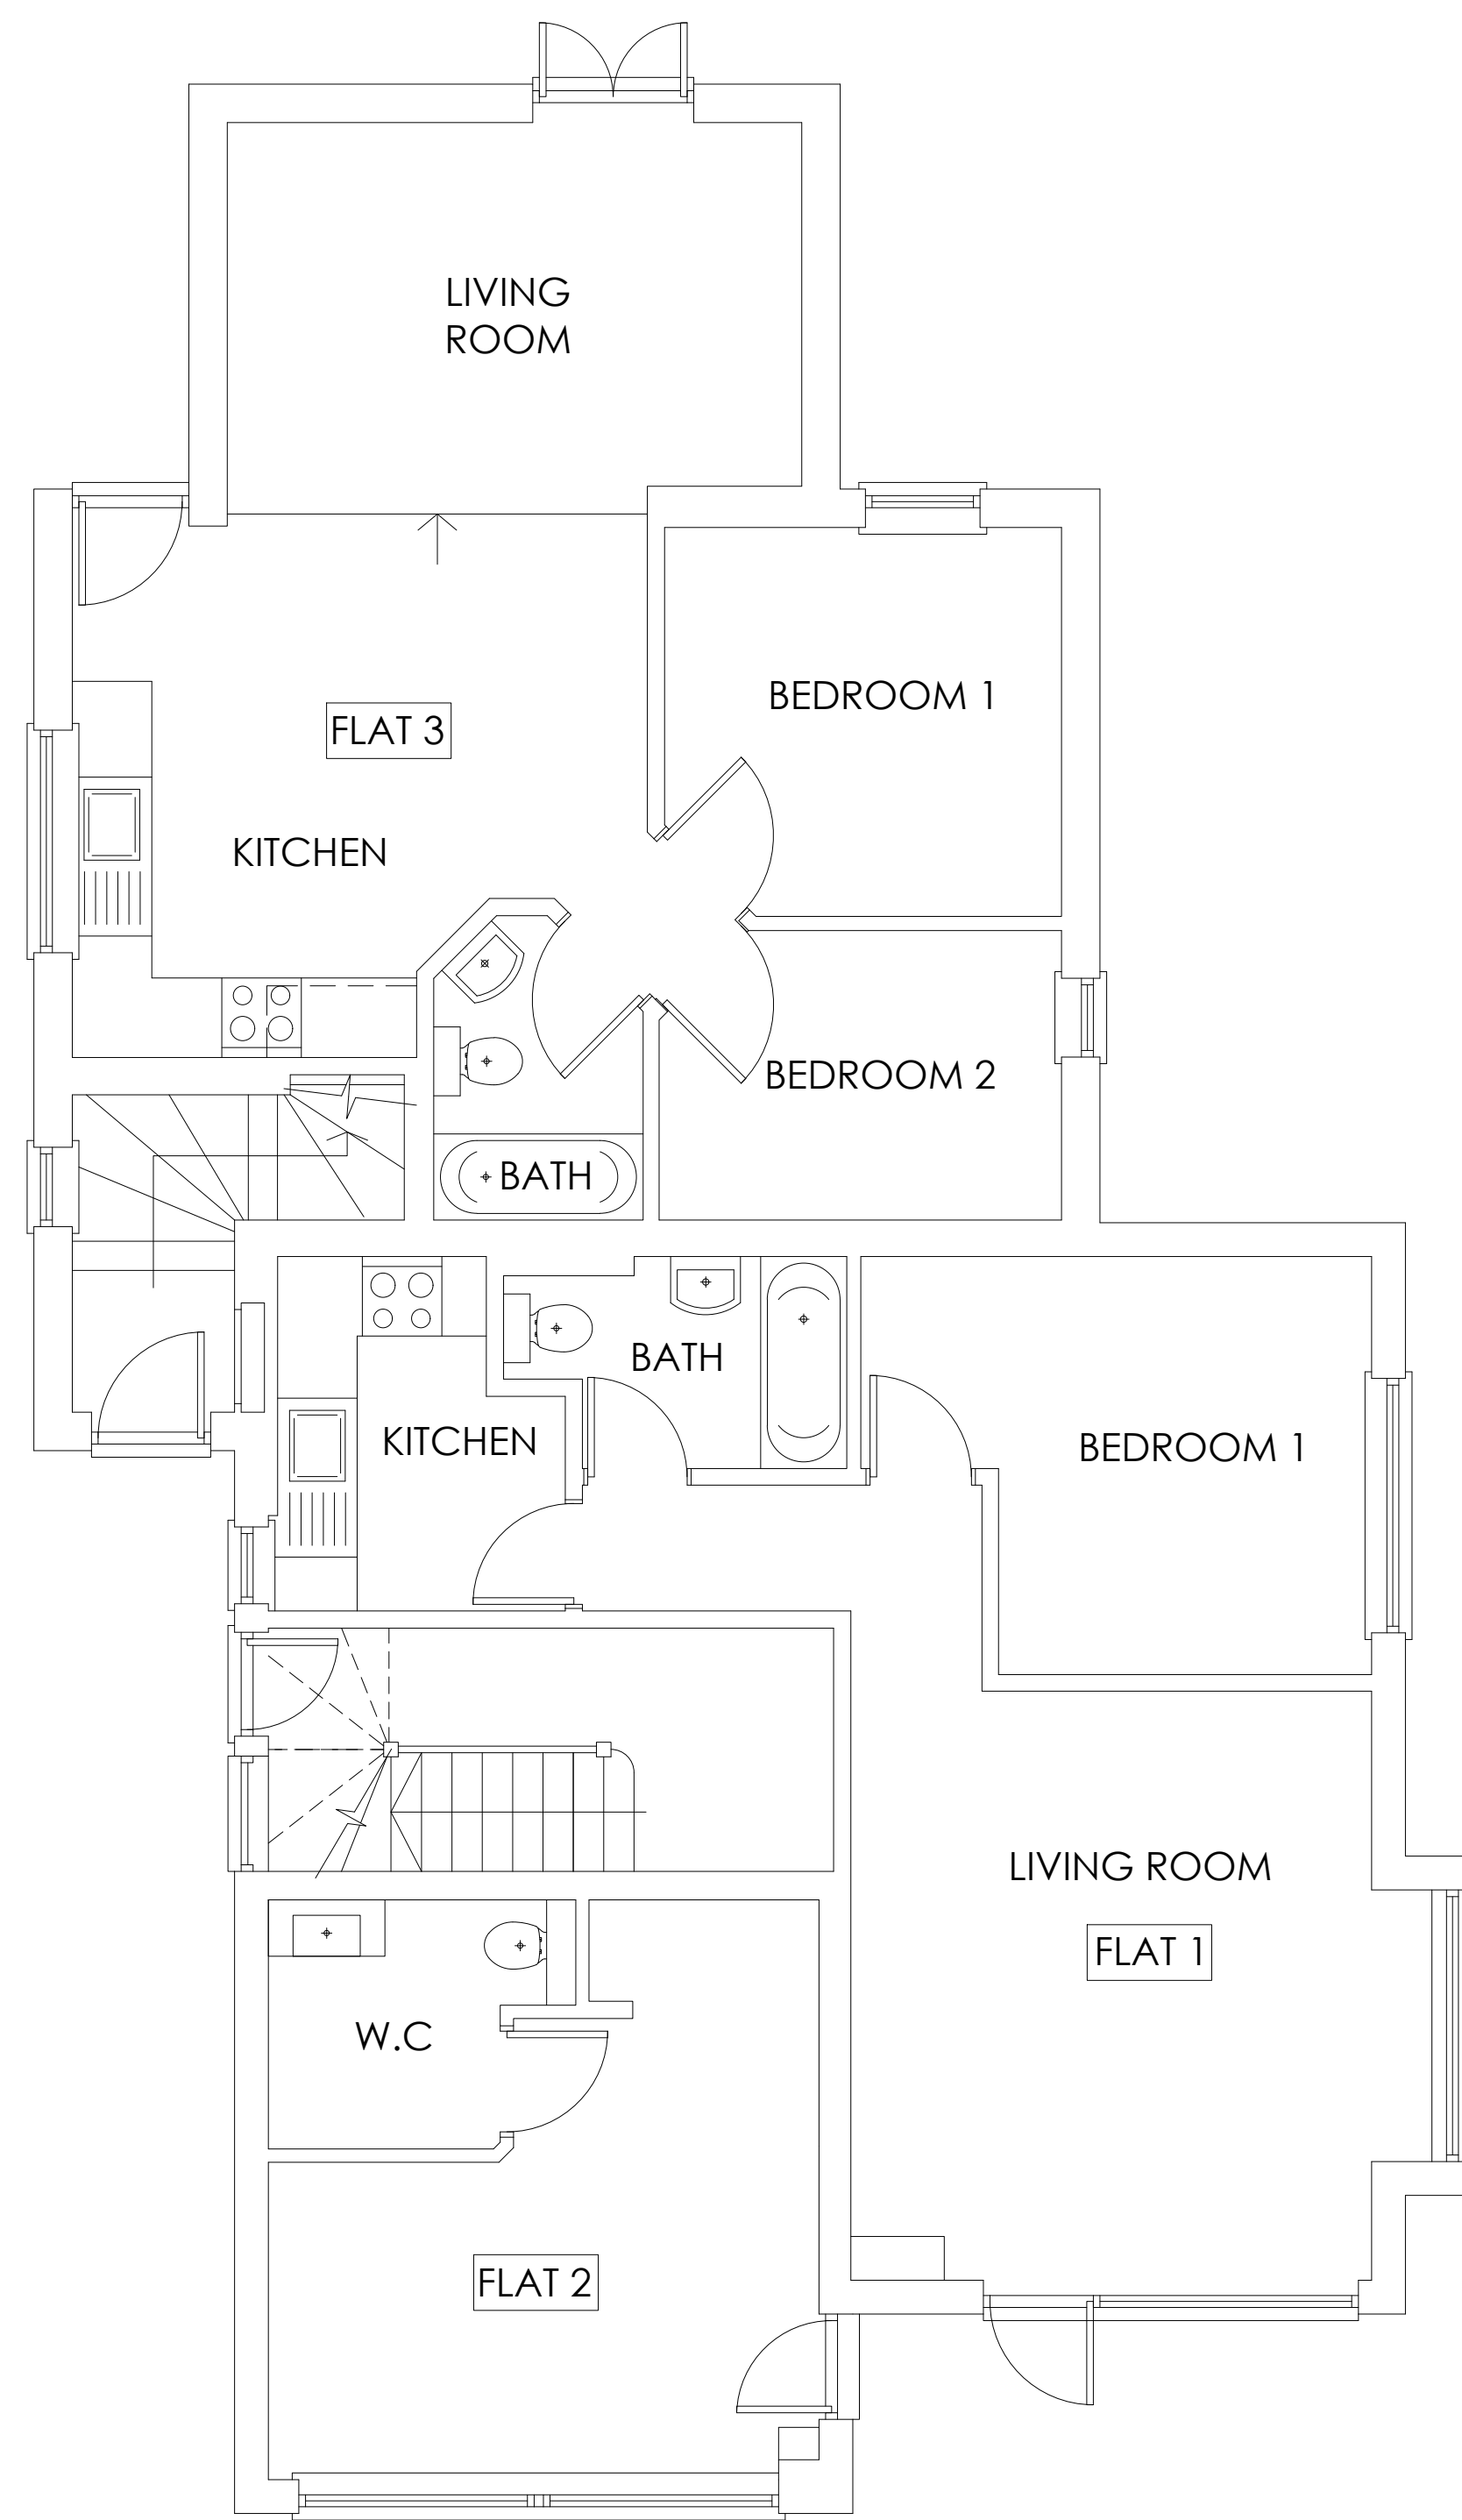


GROUND FLOOR

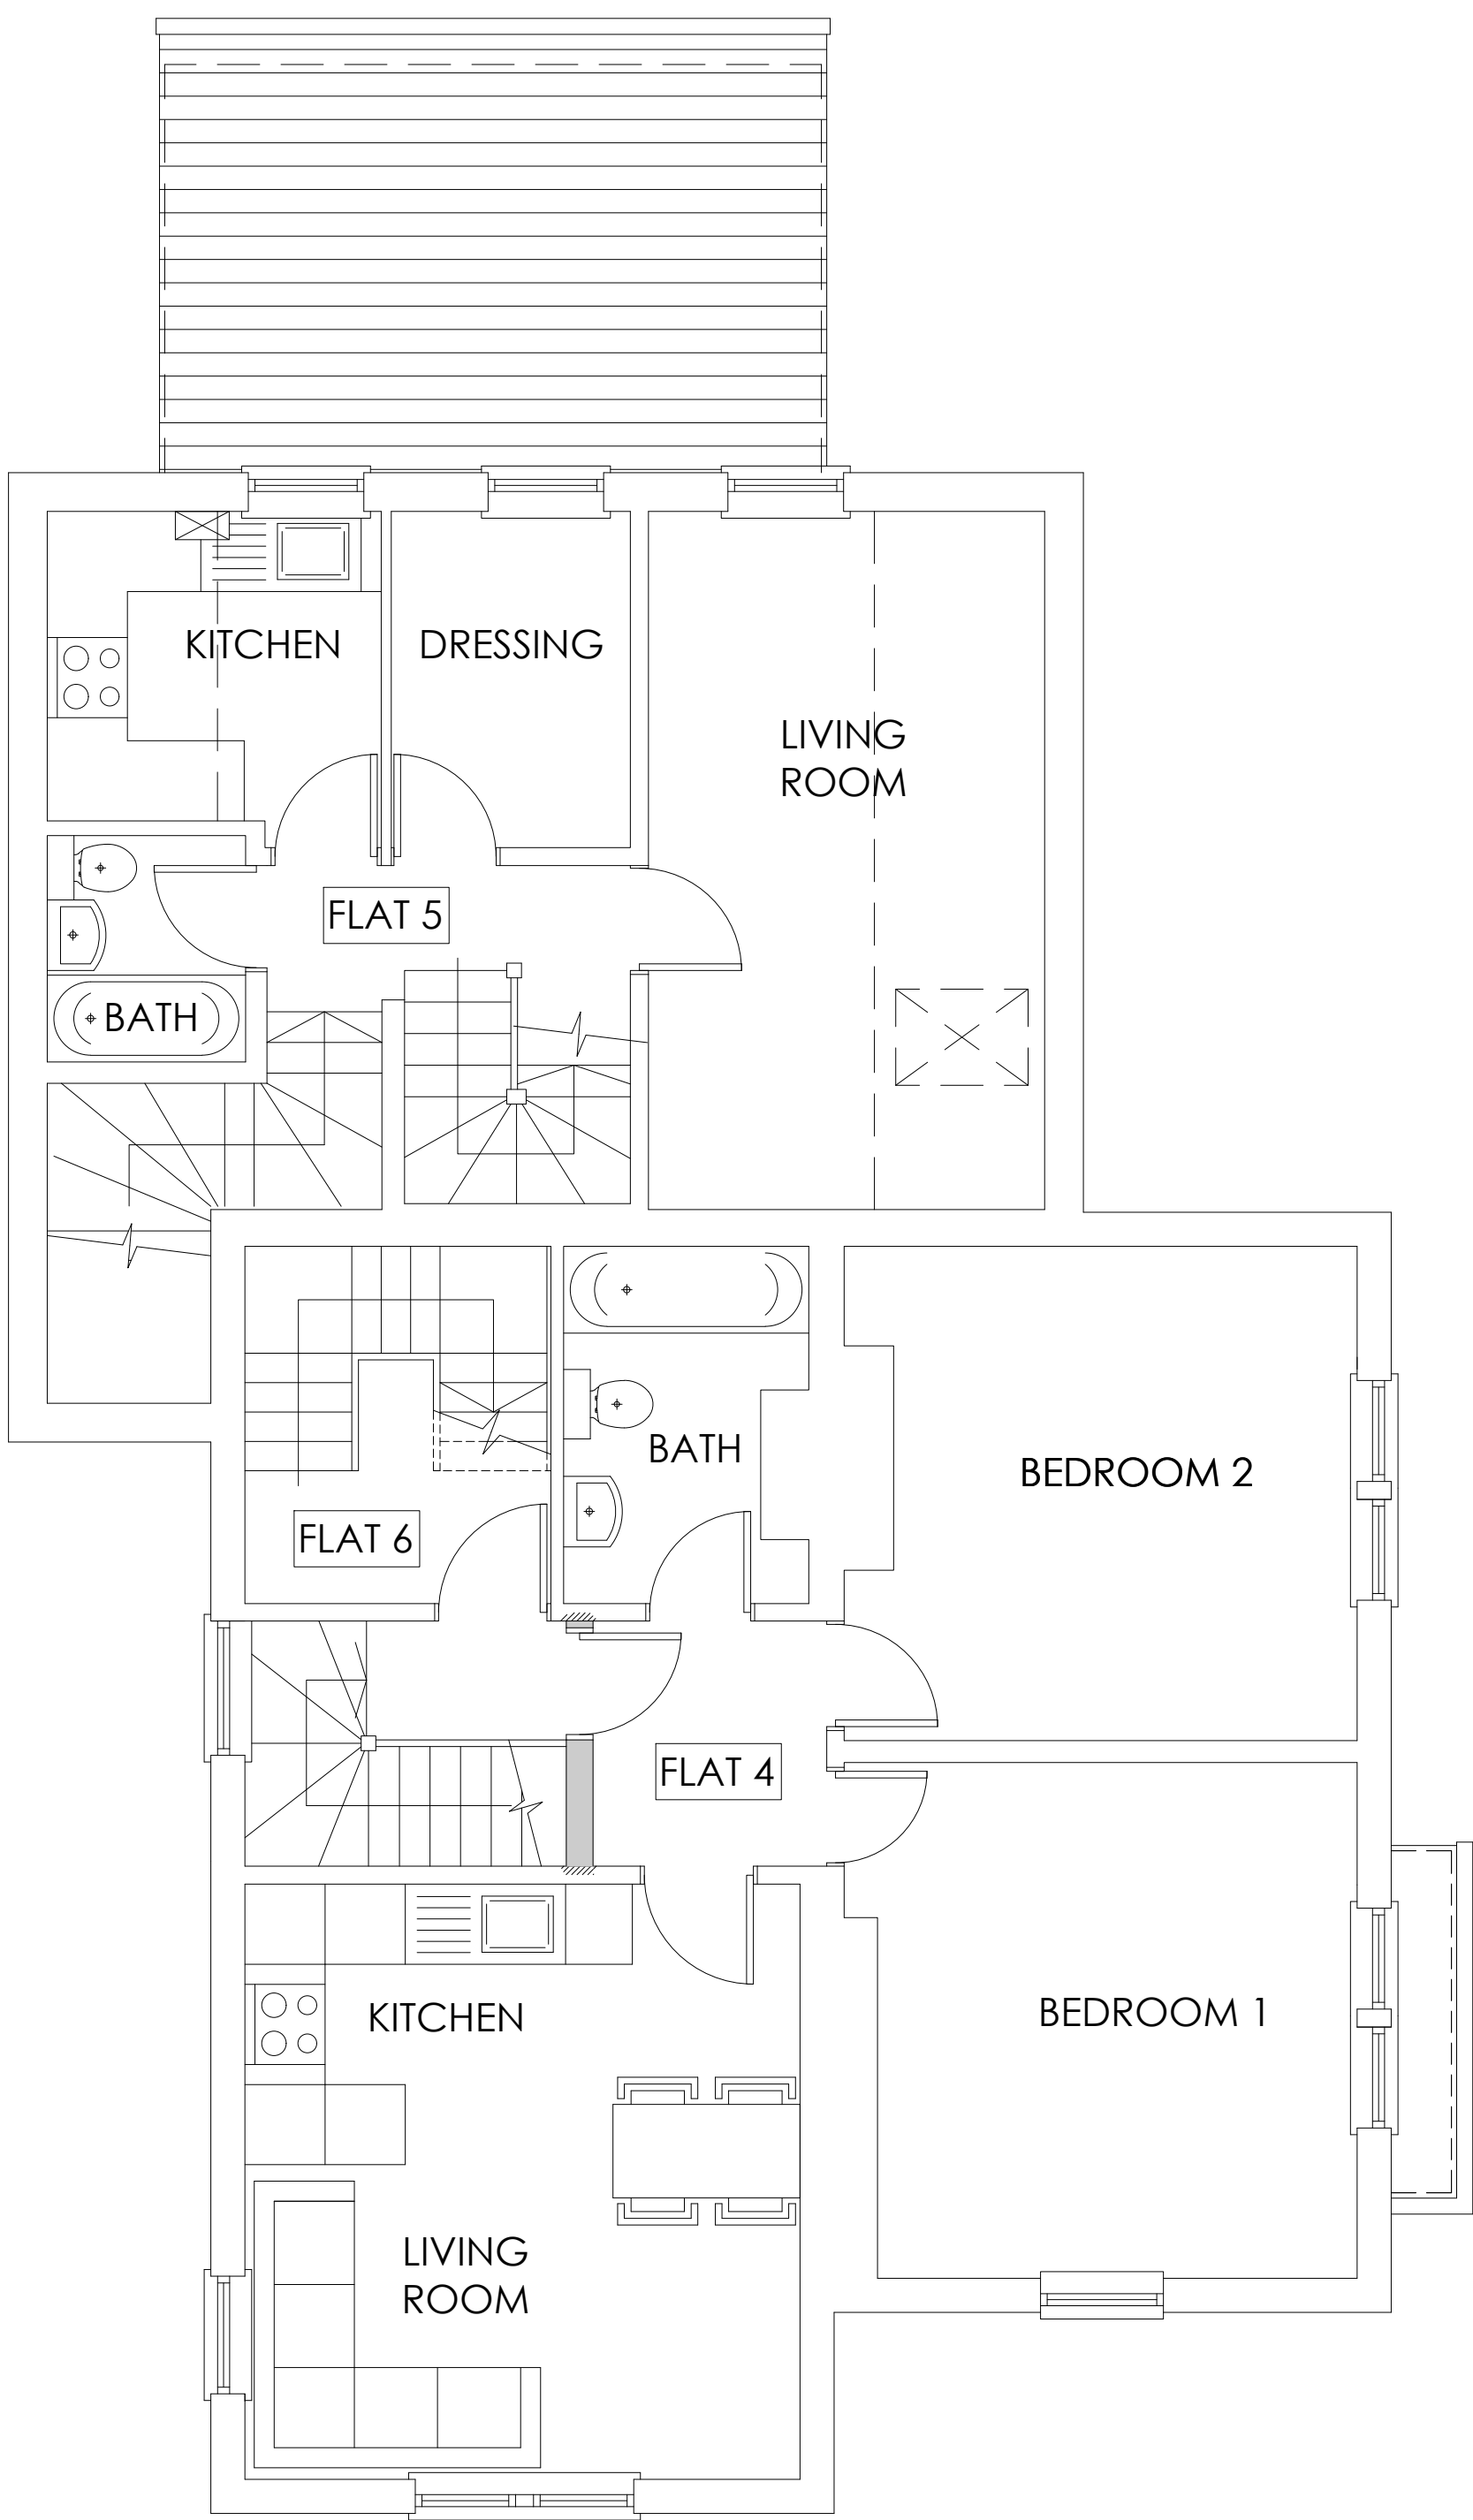

FIRST FLOOR

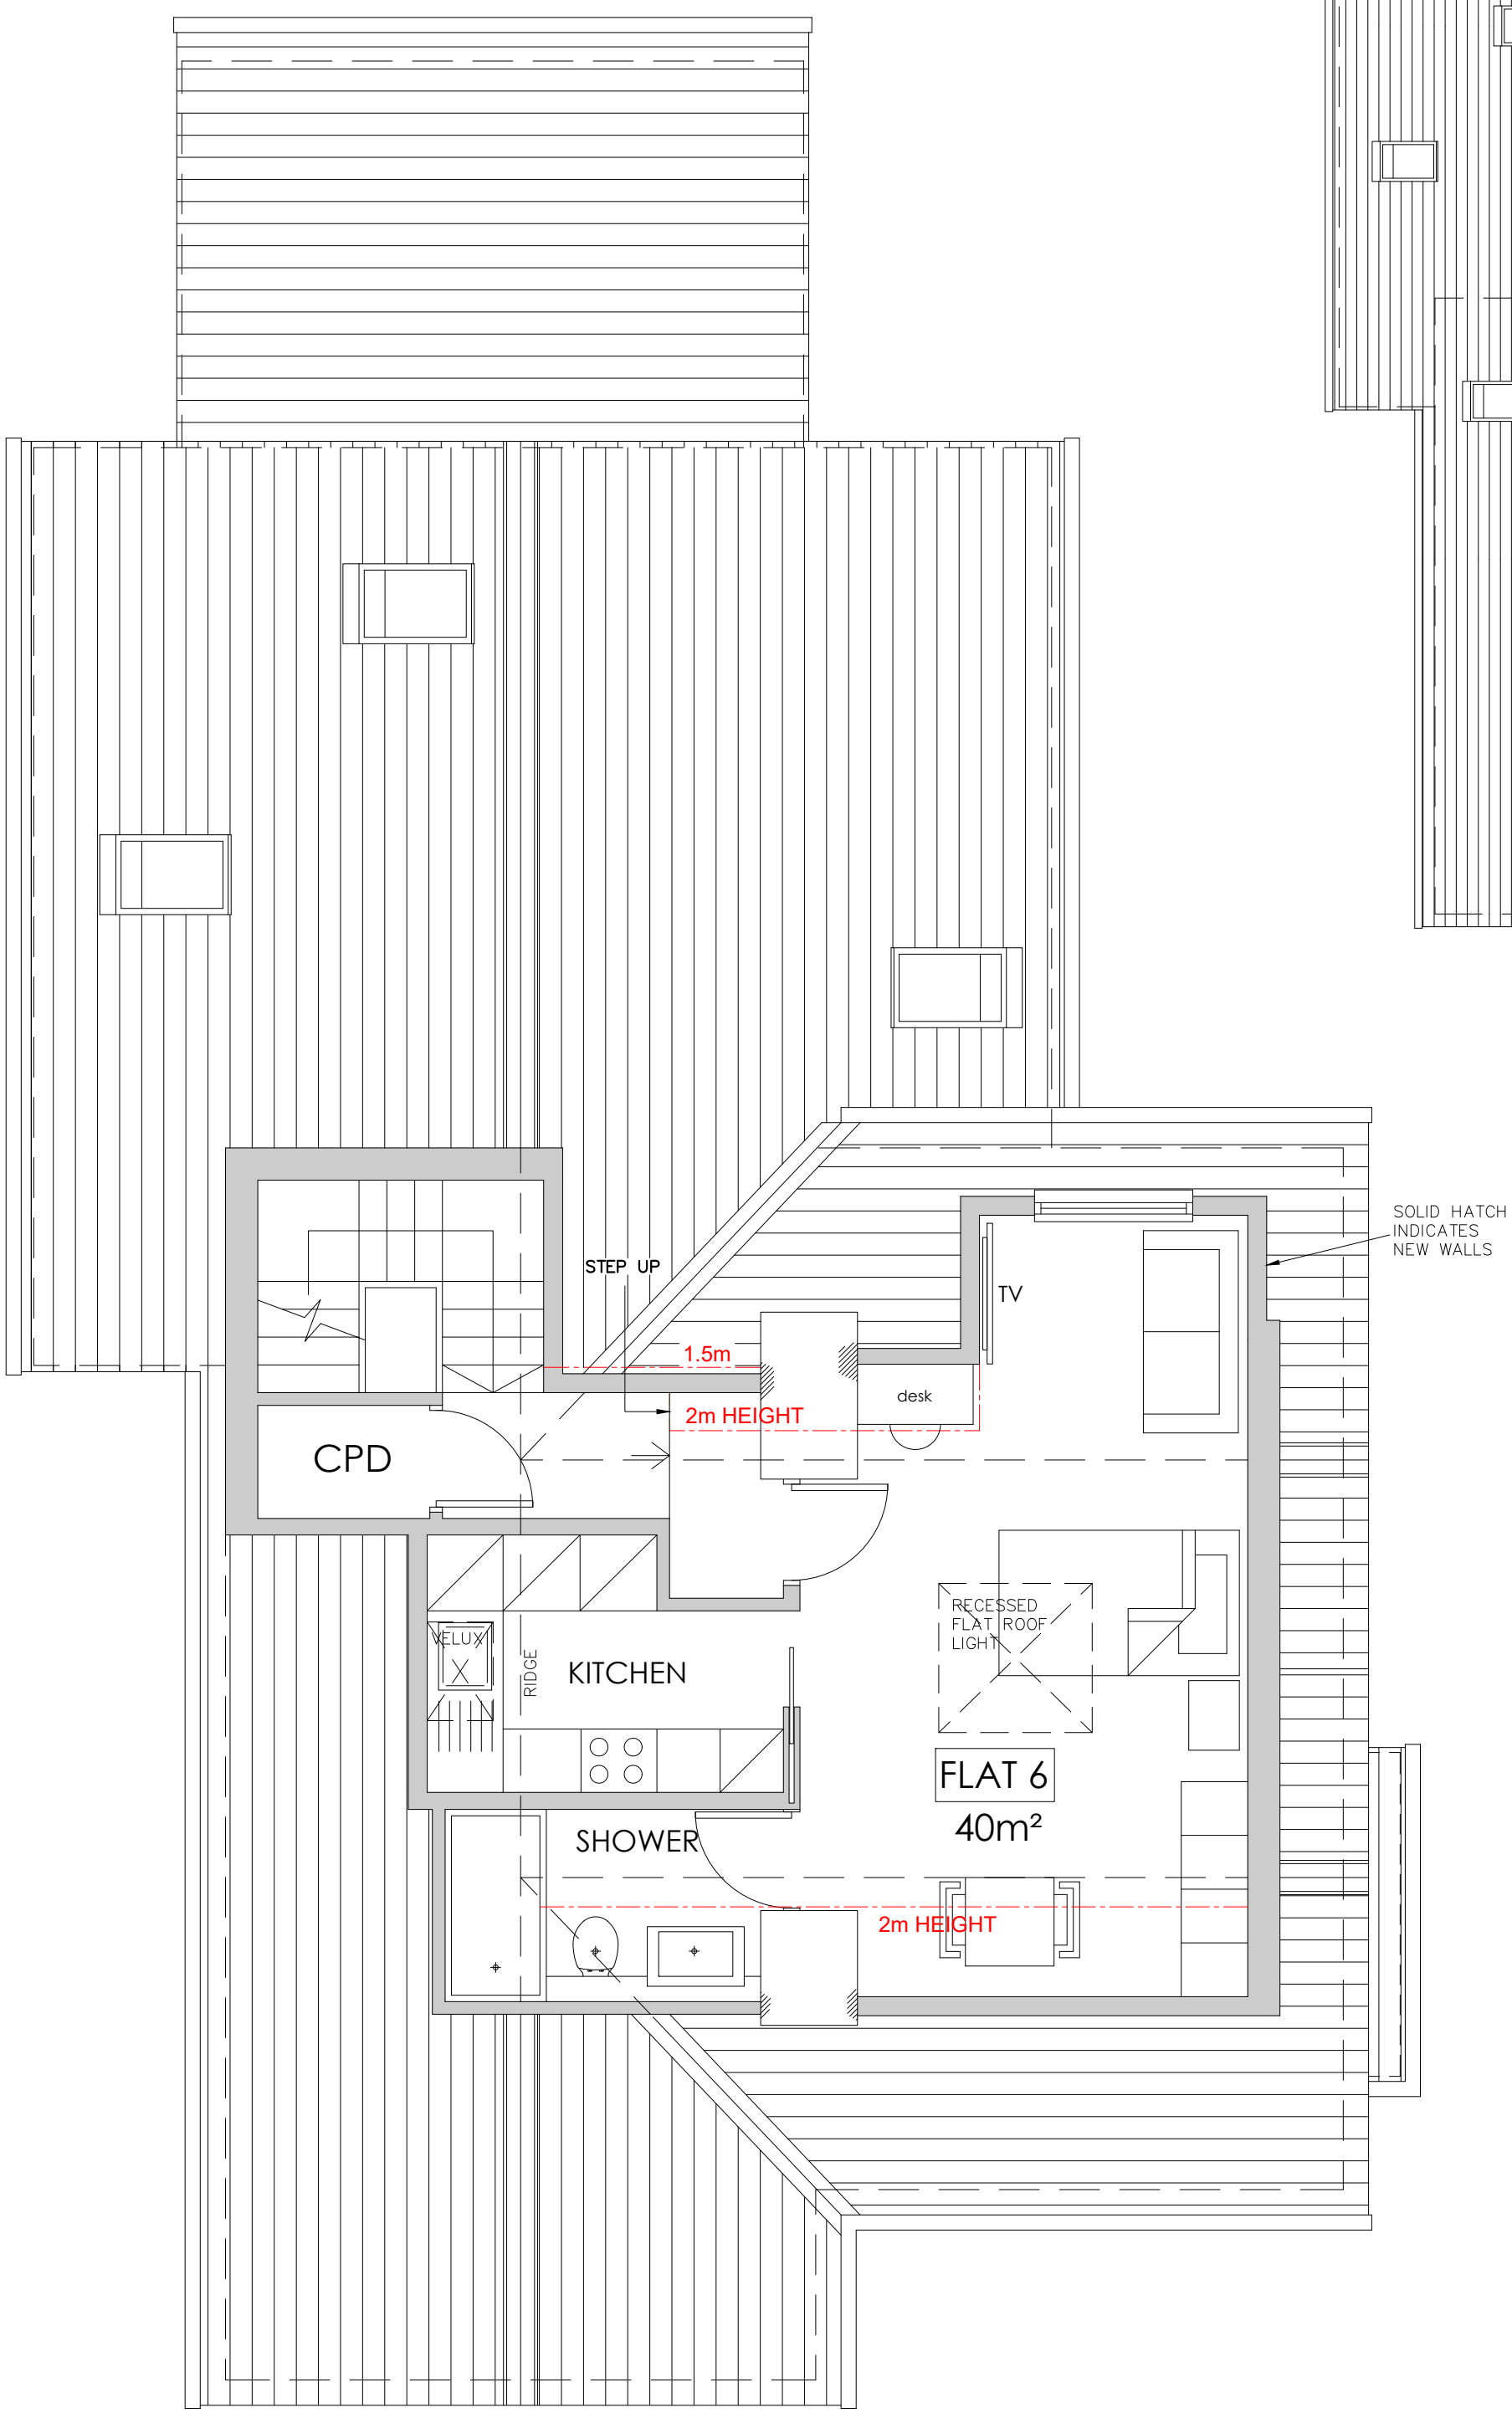

SECOND FLOOR

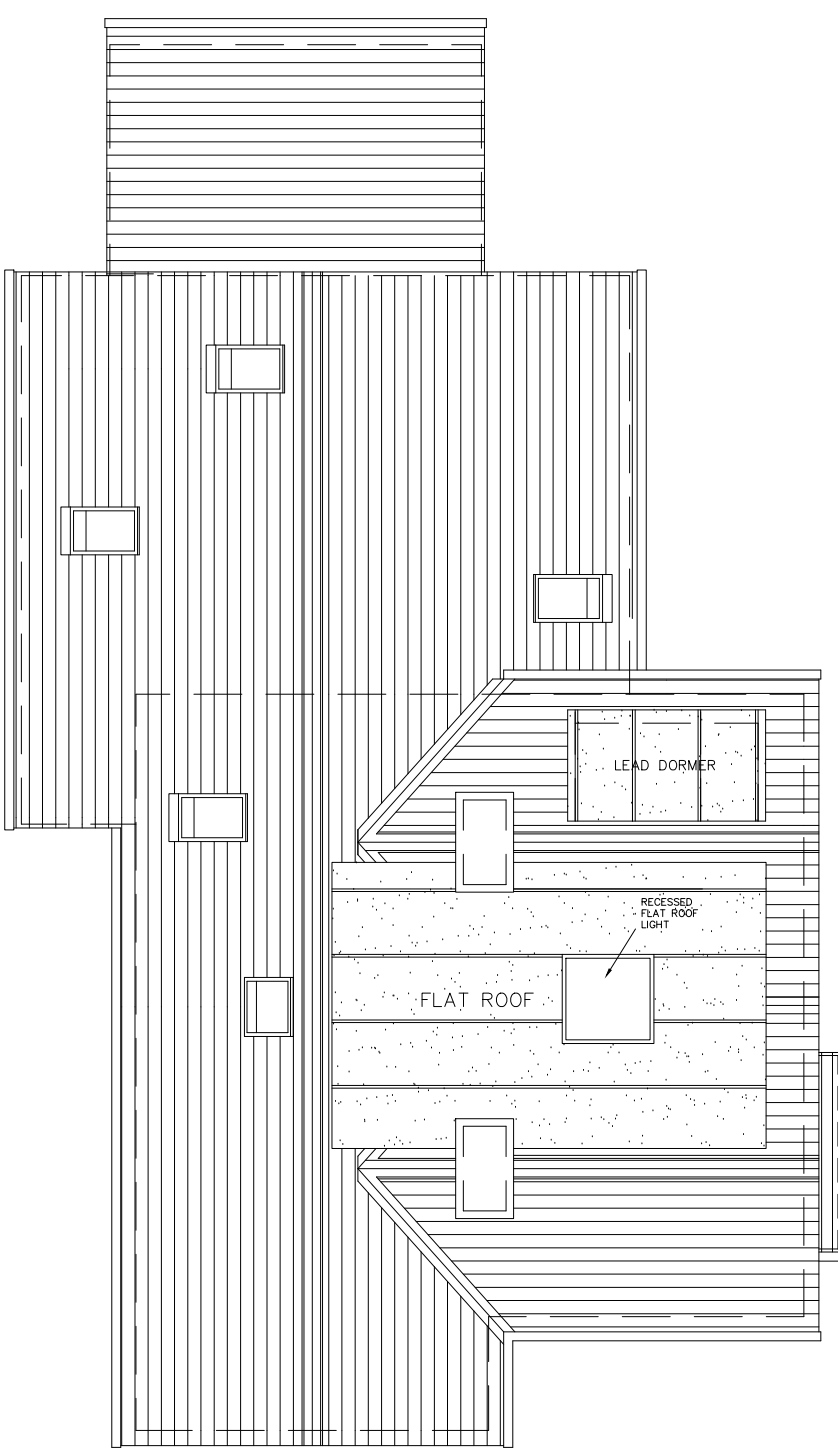

ROOF COVER PLAN  
@ 1:100

# PROPOSED PLANS

1:50 scale bar 0 1 2 3 4 5metres

NOTES:

|              |                     |           |                             |
|--------------|---------------------|-----------|-----------------------------|
| CLIENT:      | Craft&Sons          | SITE:     | 2a & 2b Gun Lane, Knebworth |
| DESIGNER:    | Westby Architecture | TITLE:    | Proposed Plans              |
| SCALE AT A1: | 1:50                | DATE:     | 19.08.24                    |
| PROJECT NO:  | 1038                | DRAWN:    | C.B.                        |
|              |                     | CHECKED:  |                             |
|              |                     | REVISION: |                             |
|              |                     |           | 1038/DR/101                 |

