



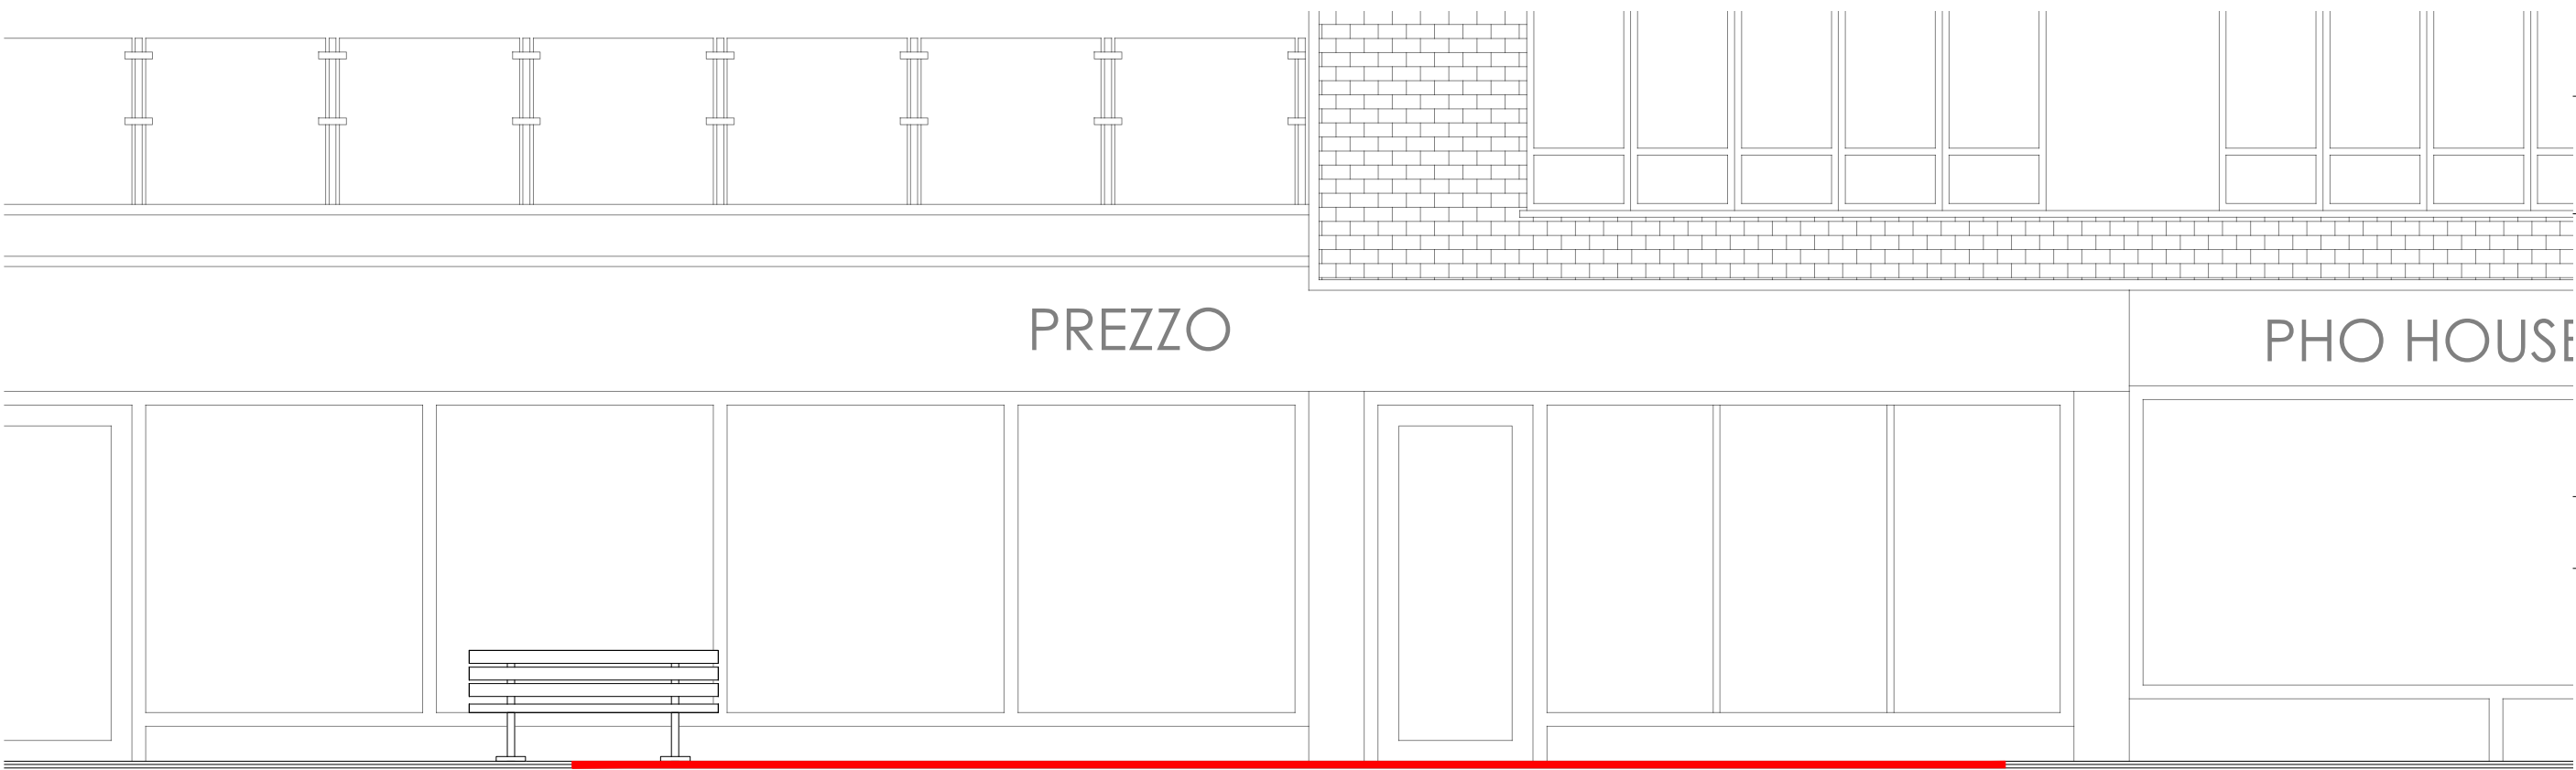

EXISTING SIDE 1 ELEVATION  
SCALE 1:50

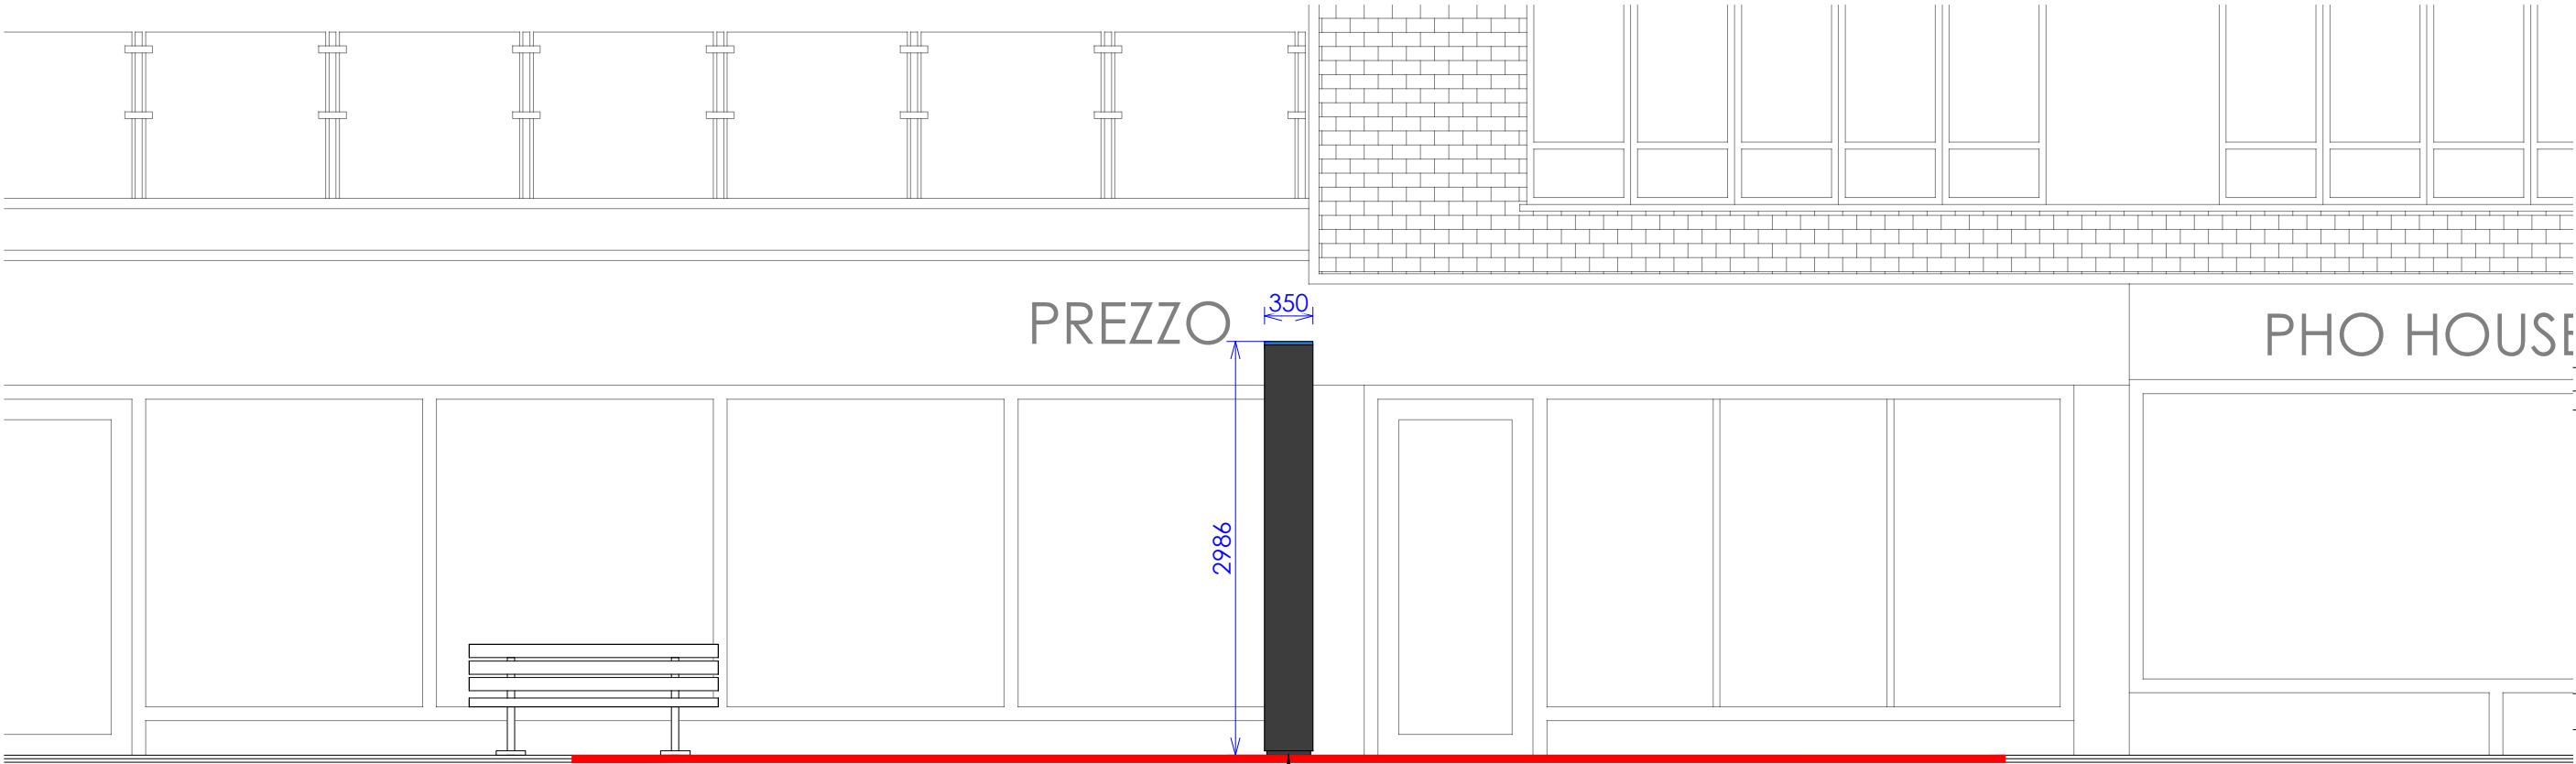

PROPOSED SIDE 1 ELEVATION  
SCALE 1:50



PROPOSED  
STREET HUB

With exception of planning application purposes, users shall not scale from drawings. All dimensions supplied are in mm unless otherwise specified. All dimensions are to be checked on site prior to works commencing.

All works commenced prior to planning consent and building regulations approval is at contractor/clients own risk.

All maps are created using CAD Mapper, which utilises data sourced from OpenStreetMap, an open-data platform licensed under the Open Data Commons Open Database License (ODbL) by the OpenStreetMap Foundation (OSMF).

[www.openstreetmap.org/copyright/](http://www.openstreetmap.org/copyright/)

All dimensions are from site survey.

Northings and Eastings: Coordinates relate to centre point of proposed Street Hub within Site Boundary Line.

**STREET HUB 3.0:**

DO NOT SCALE - FOR REFERENCE ONLY

**KEY:**

Site Boundary Line

|                        |       |             |             |           |
|------------------------|-------|-------------|-------------|-----------|
| P1                     | 07/26 | JB          | FIRST ISSUE | FD        |
| Issue                  | Date  | By          | Description | Chk'd     |
| CLIENT:                |       |             |             |           |
| BT GROUP PLC           |       |             |             |           |
| PROJECT:               |       |             |             |           |
| BT GLOBAL STREET HUB   |       |             |             |           |
| SITE:                  |       |             |             |           |
| PAVEMENT OUTSIDE       |       |             |             |           |
| 29 EASTCHEAP           |       |             |             |           |
| LETCHWORTH GARDEN CITY |       |             |             |           |
| SG6 3BY                |       |             |             |           |
| DRAWING:               |       |             |             |           |
| EXISTING & PROPOSED    |       |             |             |           |
| SIDE 1 ELEVATION       |       |             |             |           |
| SCALE:                 |       | DATE:       |             | DRAWN_BY  |
| 1:50 @A3               |       | JULY 2026   |             | JB        |
| PROJECT REF:           |       | DRAWING NO: |             | ISSUE NO: |
| LRD-100                |       | 4020        |             | P1        |

**Libre SOLUTIONS**  
LAWLEY HOUSE,  
BUTT ROAD,  
COLCHESTER,  
ESSEX,  
CO3 3DG

01206 483960

[www.libresolutions.co.uk](http://www.libresolutions.co.uk)

© Copyright of Libre SOLUTIONS (Trading Name of Lord Residential Limited)

The drawings have been prepared on behalf of the client and it should be considered that it is not intended to be distributed to any unauthorised persons, in whole or in part, without the prior consent in writing of the copyright owner (Libre SOLUTIONS). Do not scale from this drawing. This drawing is to be printed on A3 paper.

With exception of planning application purposes, users shall not scale from drawings. All dimensions supplied are in mm unless otherwise specified. All dimensions are to be checked on site prior to works commencing.

All works commenced prior to planning consent and building regulations approval is at contractor/clients own risk.