



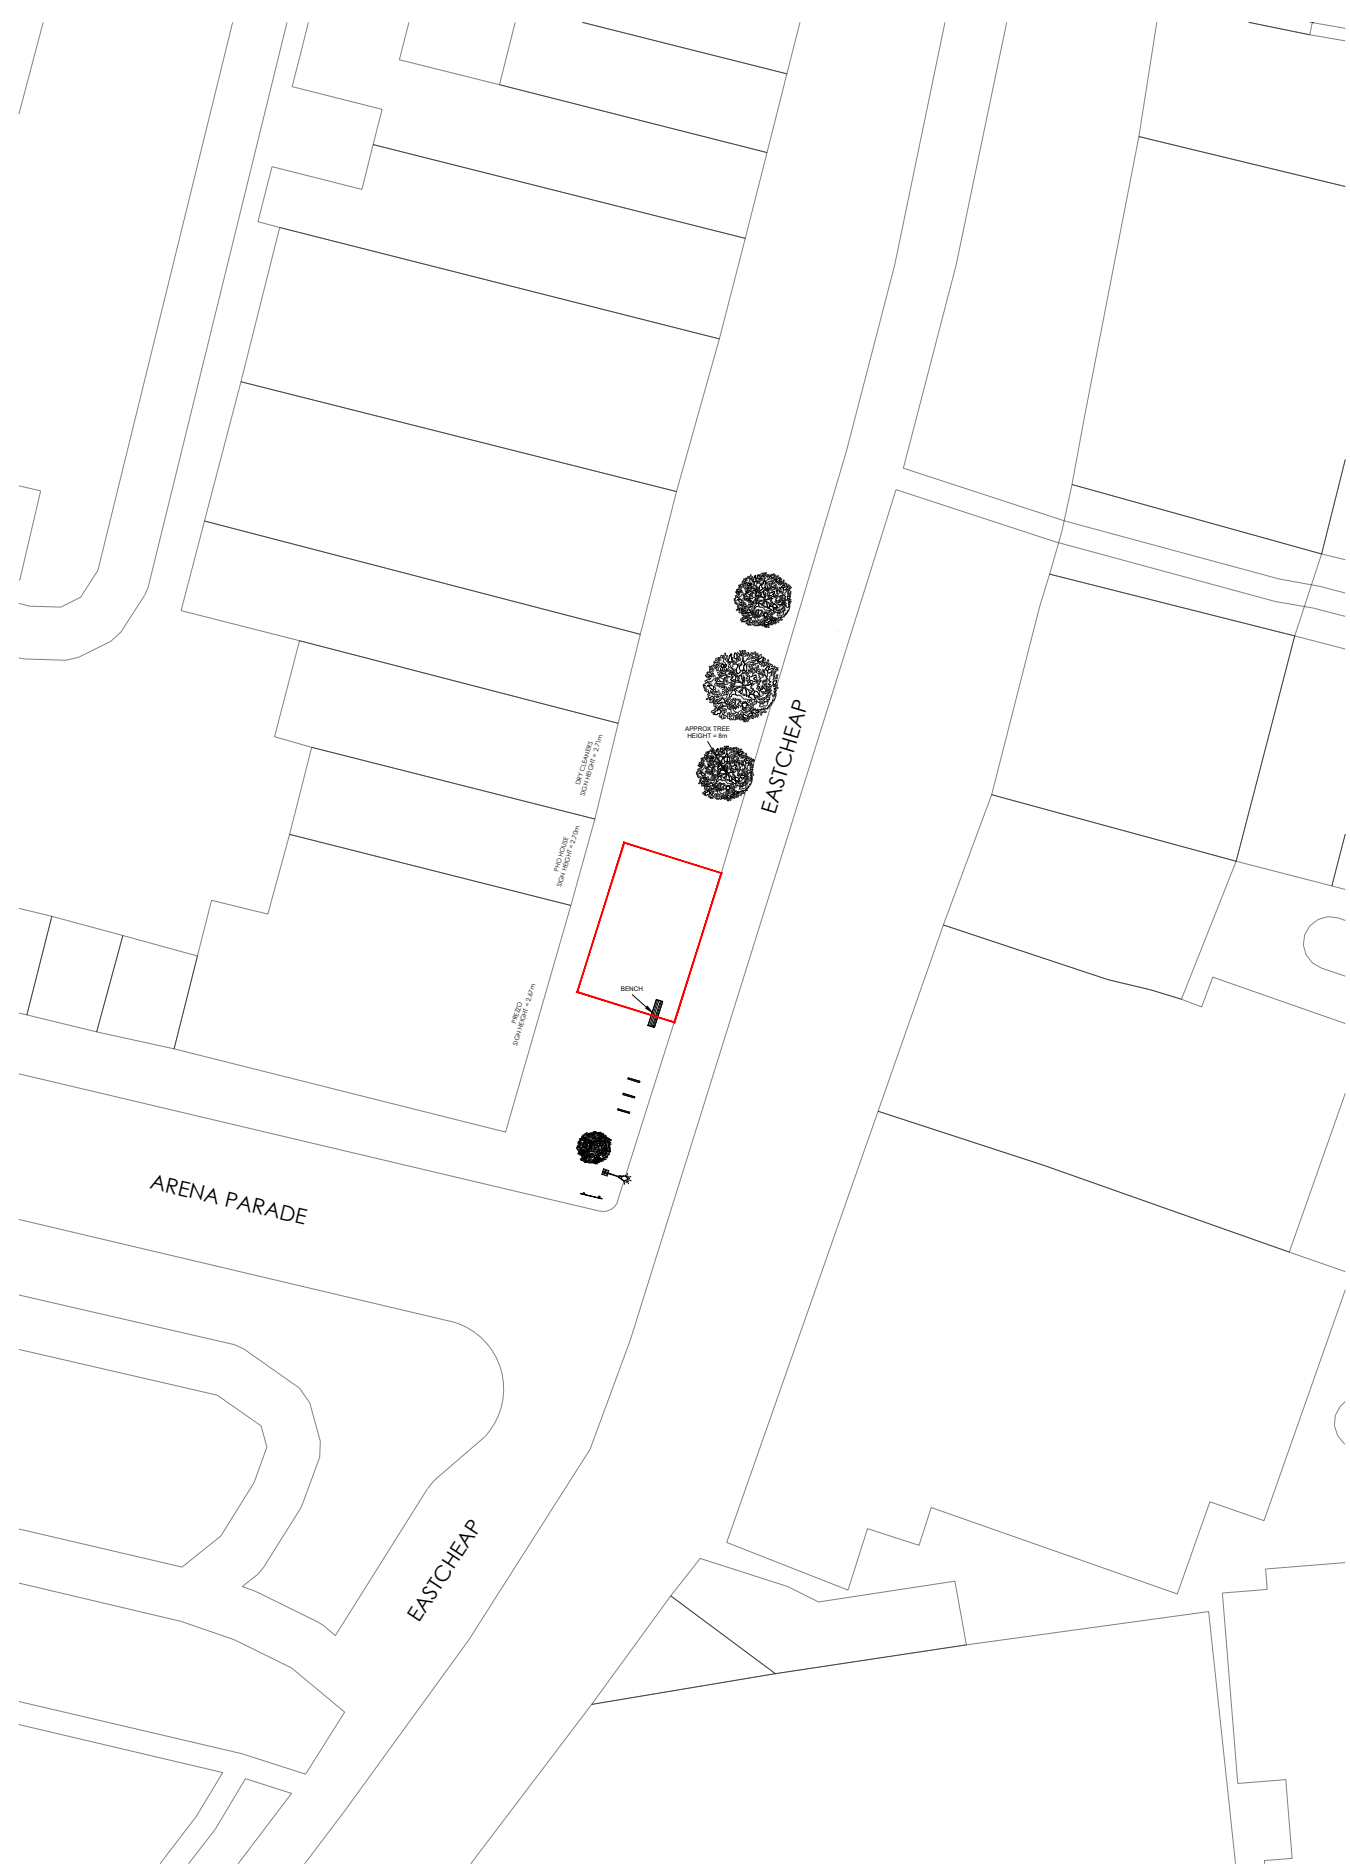

EXISTING BLOCK PLAN
SCALE 1:500

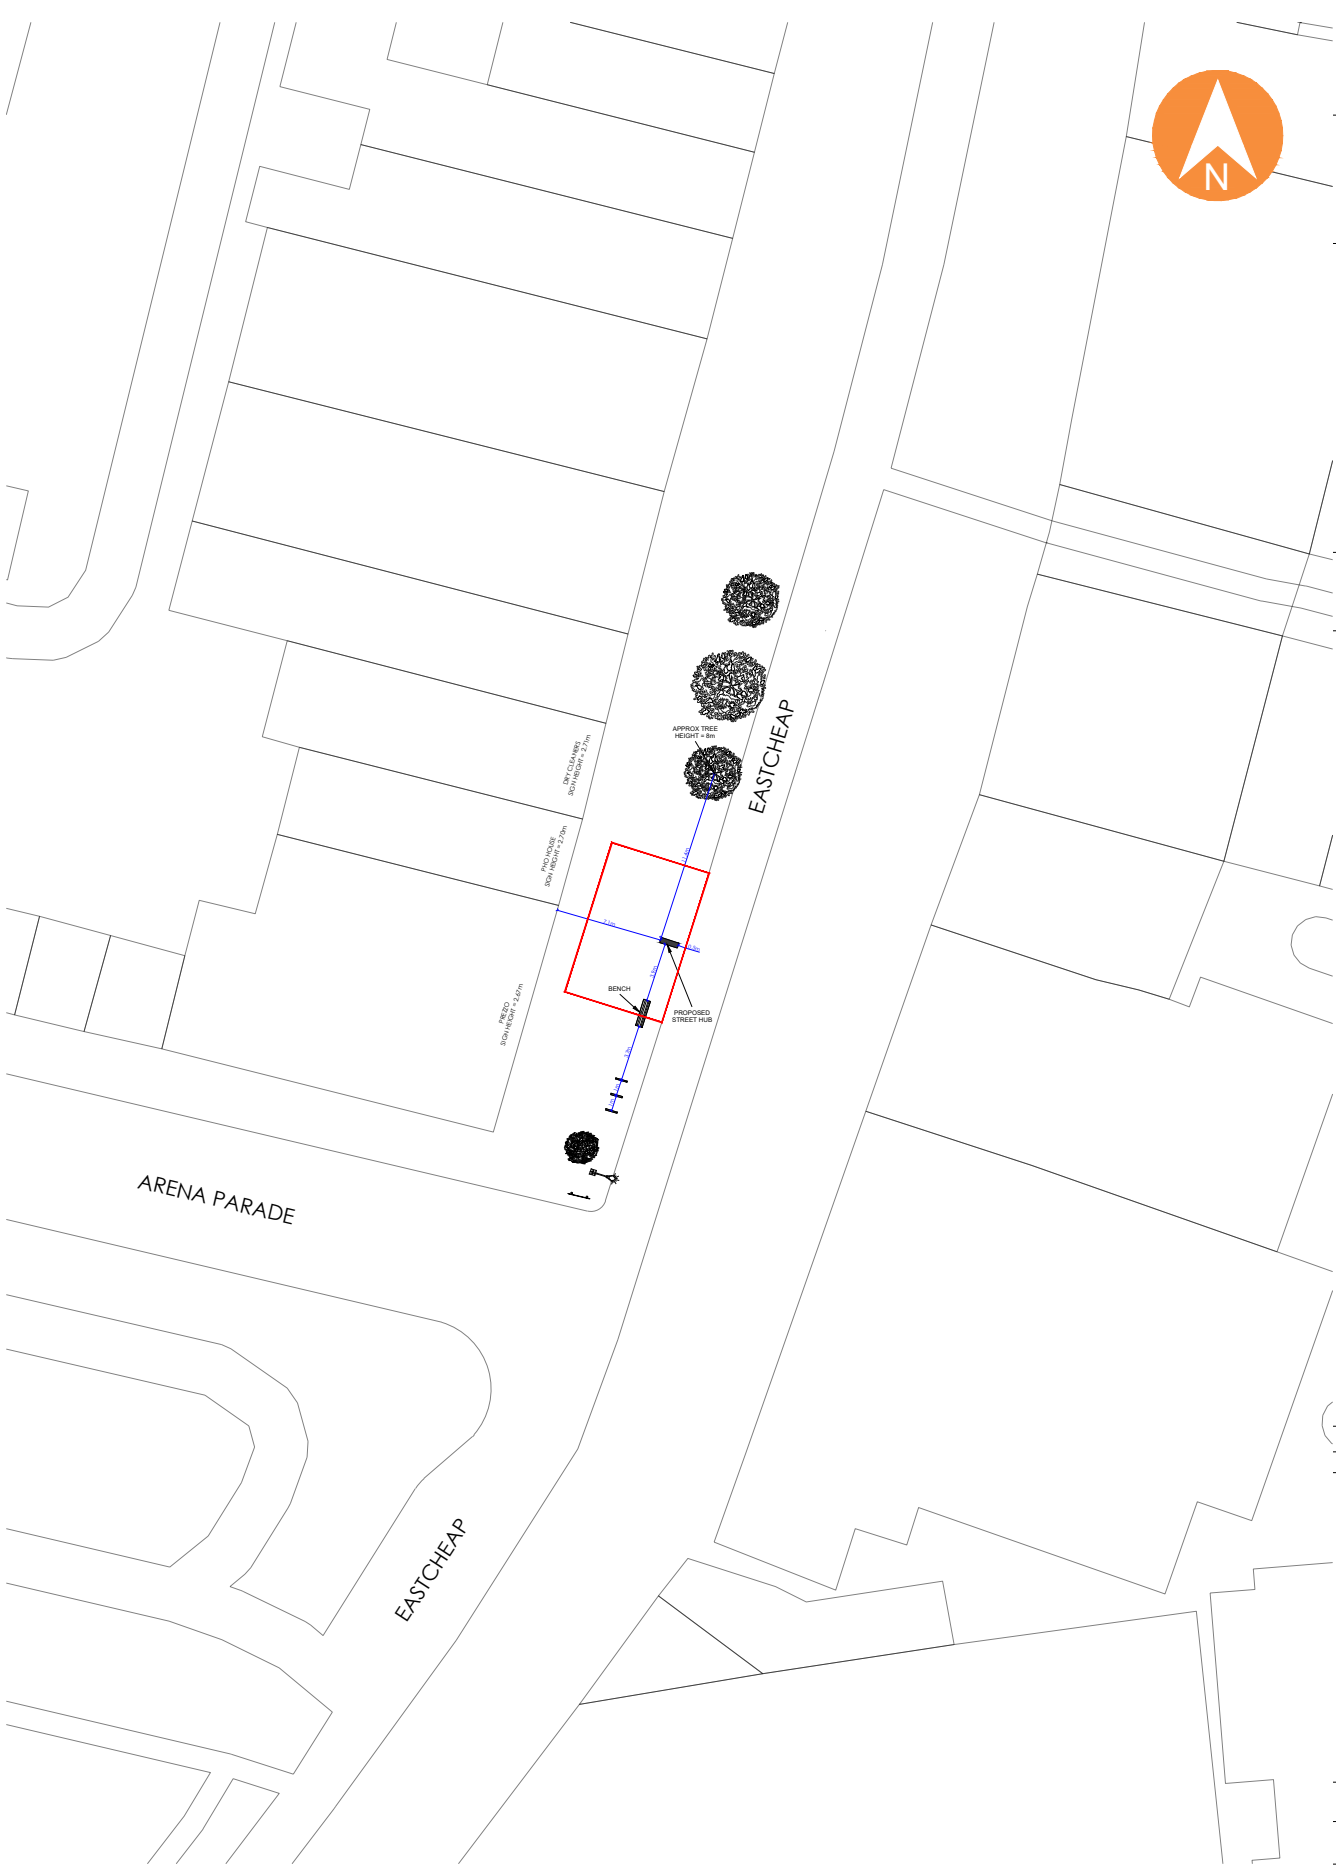

PROPOSED BLOCK PLAN
SCALE 1:500

SITE BOUNDARY AREA:
69.7 Sqm




With exception of planning application purposes, users shall not scale from drawings. All dimensions supplied are in mm unless otherwise specified. All dimensions are to be checked on site prior to works commencing.

All works commenced prior to planning consent and building regulations approval is at contractor/clients own risk.

All maps are created using CAD Mapper, which utilises data sourced from OpenStreetMap, an open-data platform licensed under the Open Data Commons Open Database License (ODbL) by the OpenStreetMap Foundation (OSMF).

All dimensions are from site survey.

Northings and Eastings: Coordinates relate to centre point of proposed Street Hub within Site Boundary Line.

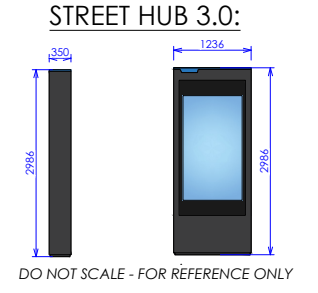

KEY:

█ Site Boundary Line

P1	07/26	JB	FIRST ISSUE	FD
Issue	Date	By	Description	Chk'd
CLIENT:				
BT GROUP PLC				
PROJECT:				
BT GLOBAL STREET HUB				
SITE:				
PAVEMENT OUTSIDE 29 EASTCHEAP LETCWORTH GARDEN CITY SG6 3BY				
DRAWING:				
EXISTING & PROPOSED BLOCK PLAN				
SCALE: 1:500 @A3		DATE: JULY 2026		DRAWN_BY JB
PROJECT REF: LRD-100		DRAWING NO: 1100		ISSUE NO: P1



Libre SOLUTIONS
LAWLEY HOUSE,
BUTT ROAD,
COLCHESTER,
ESSEX,
CO3 3DG
01206 483960
www.libresolutions.co.uk



© Copyright of Libre SOLUTIONS (trading Name of Lord Residential Limited)
The drawings have been prepared on behalf of the client and it is assumed no collaboration that it is not used by, reproduced or distributed to any unauthorised persons, in whole or in part, without the prior consent in writing of the copyright owner (Libre SOLUTIONS). Do not scale from this drawing. This drawing is to be printed on A3 paper.
With exception of planning application purposes, users shall not scale from drawings. All dimensions supplied are in mm unless otherwise specified. All dimensions are to be checked on site prior to works commencing.
All works commenced prior to planning consent and building regulations approval is at contractor/clients own risk.