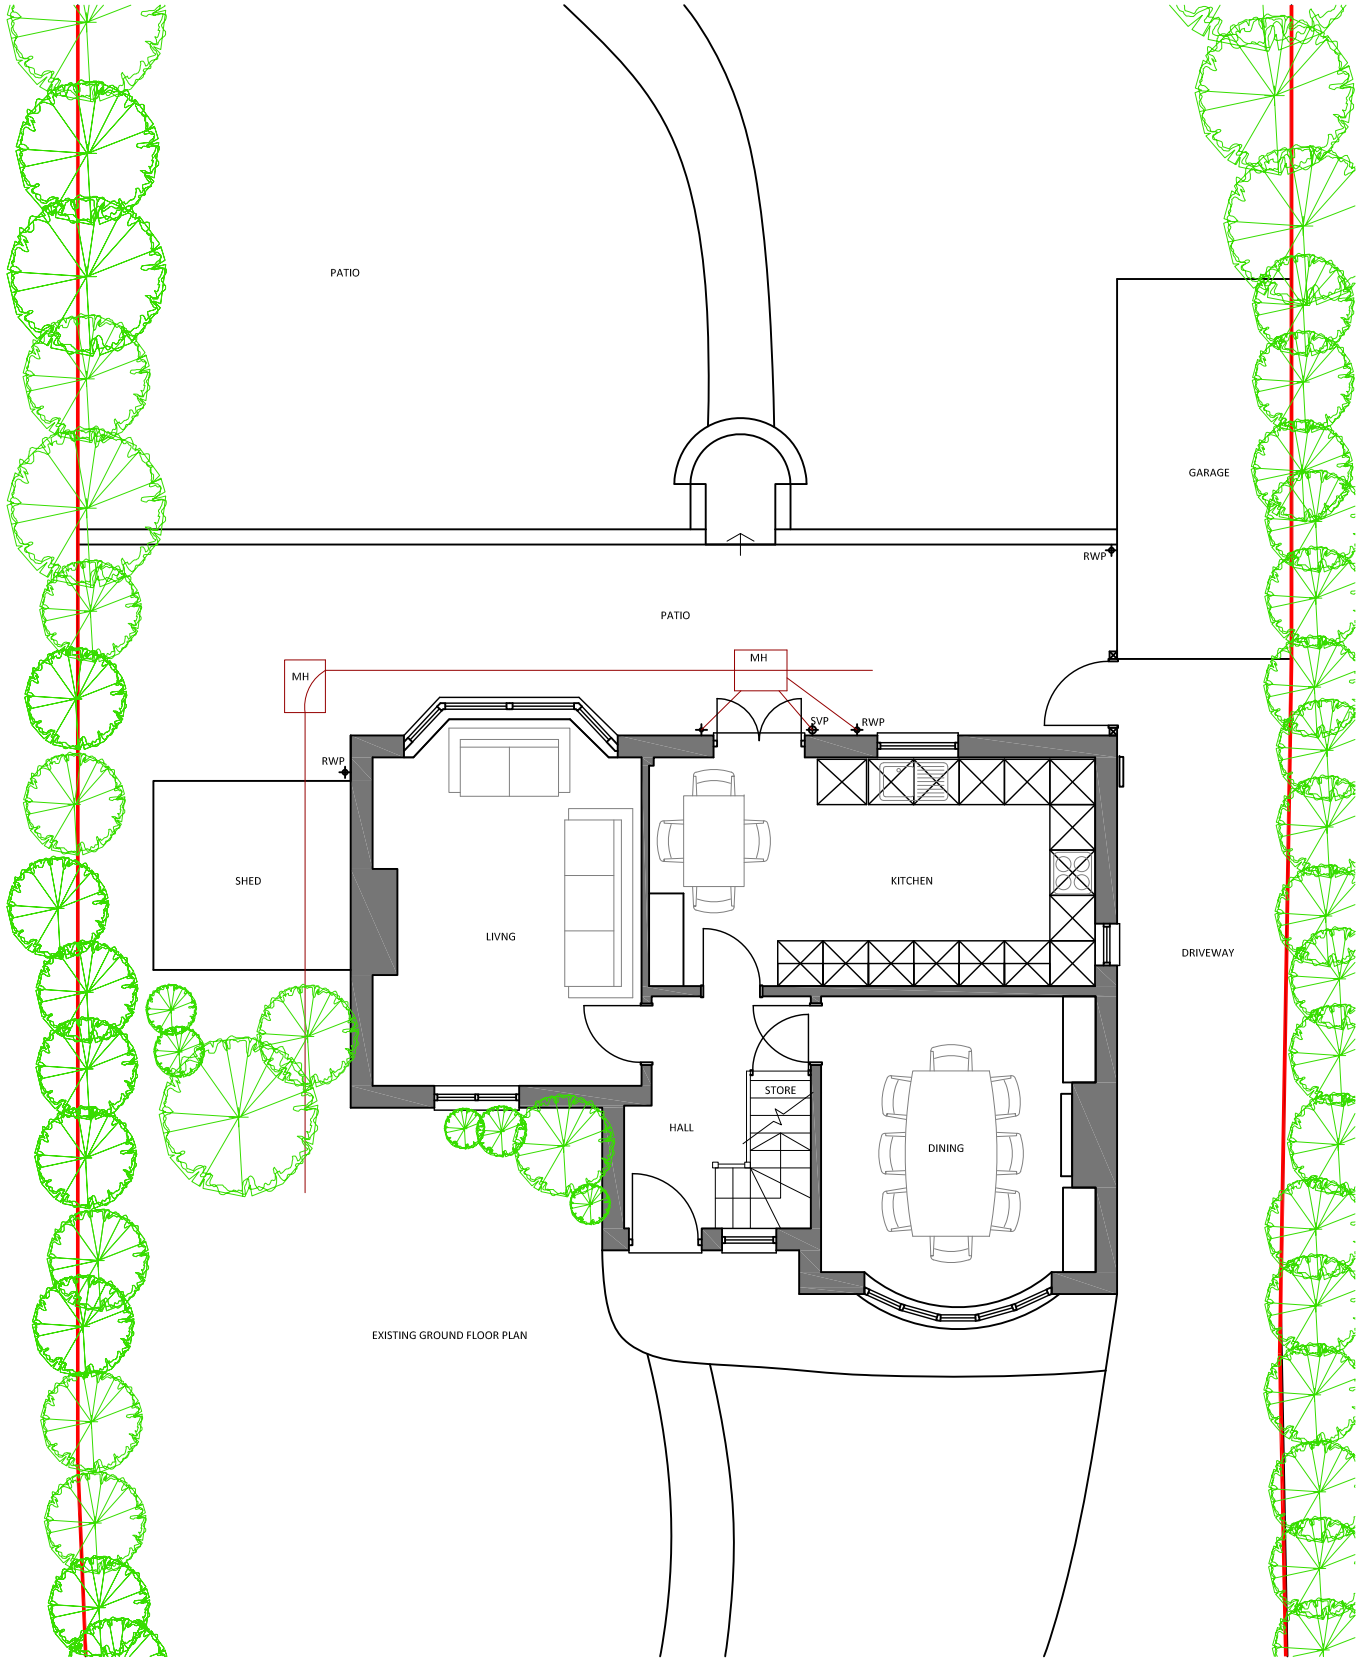

EXISTING GROUND FLOOR PLAN

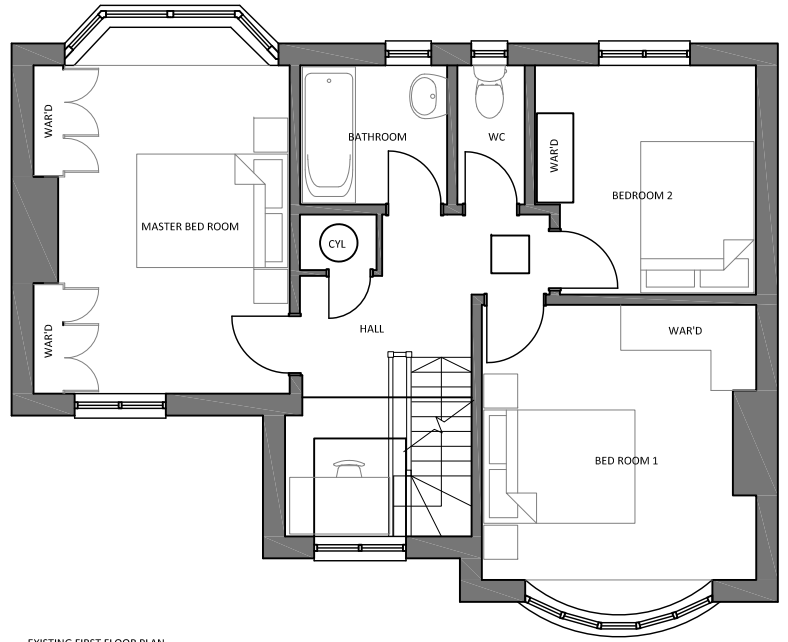

EXISTING FIRST FLOOR PLAN

REVISIONS				
DRWG No.	2017	05	SUR	100
CLIENT	MR & MRS GASCOIGNE			
PROJECT	53 HIGHBURY ROAD, HITCHIN, SG4 9RY			
TITLE	EXISTING PLAN			
DATE	05/17	SCALE		
1: 50	0 0.5 1 2 2.5m			
DRAWN	LWA	CHECKED		