
PLAN 2

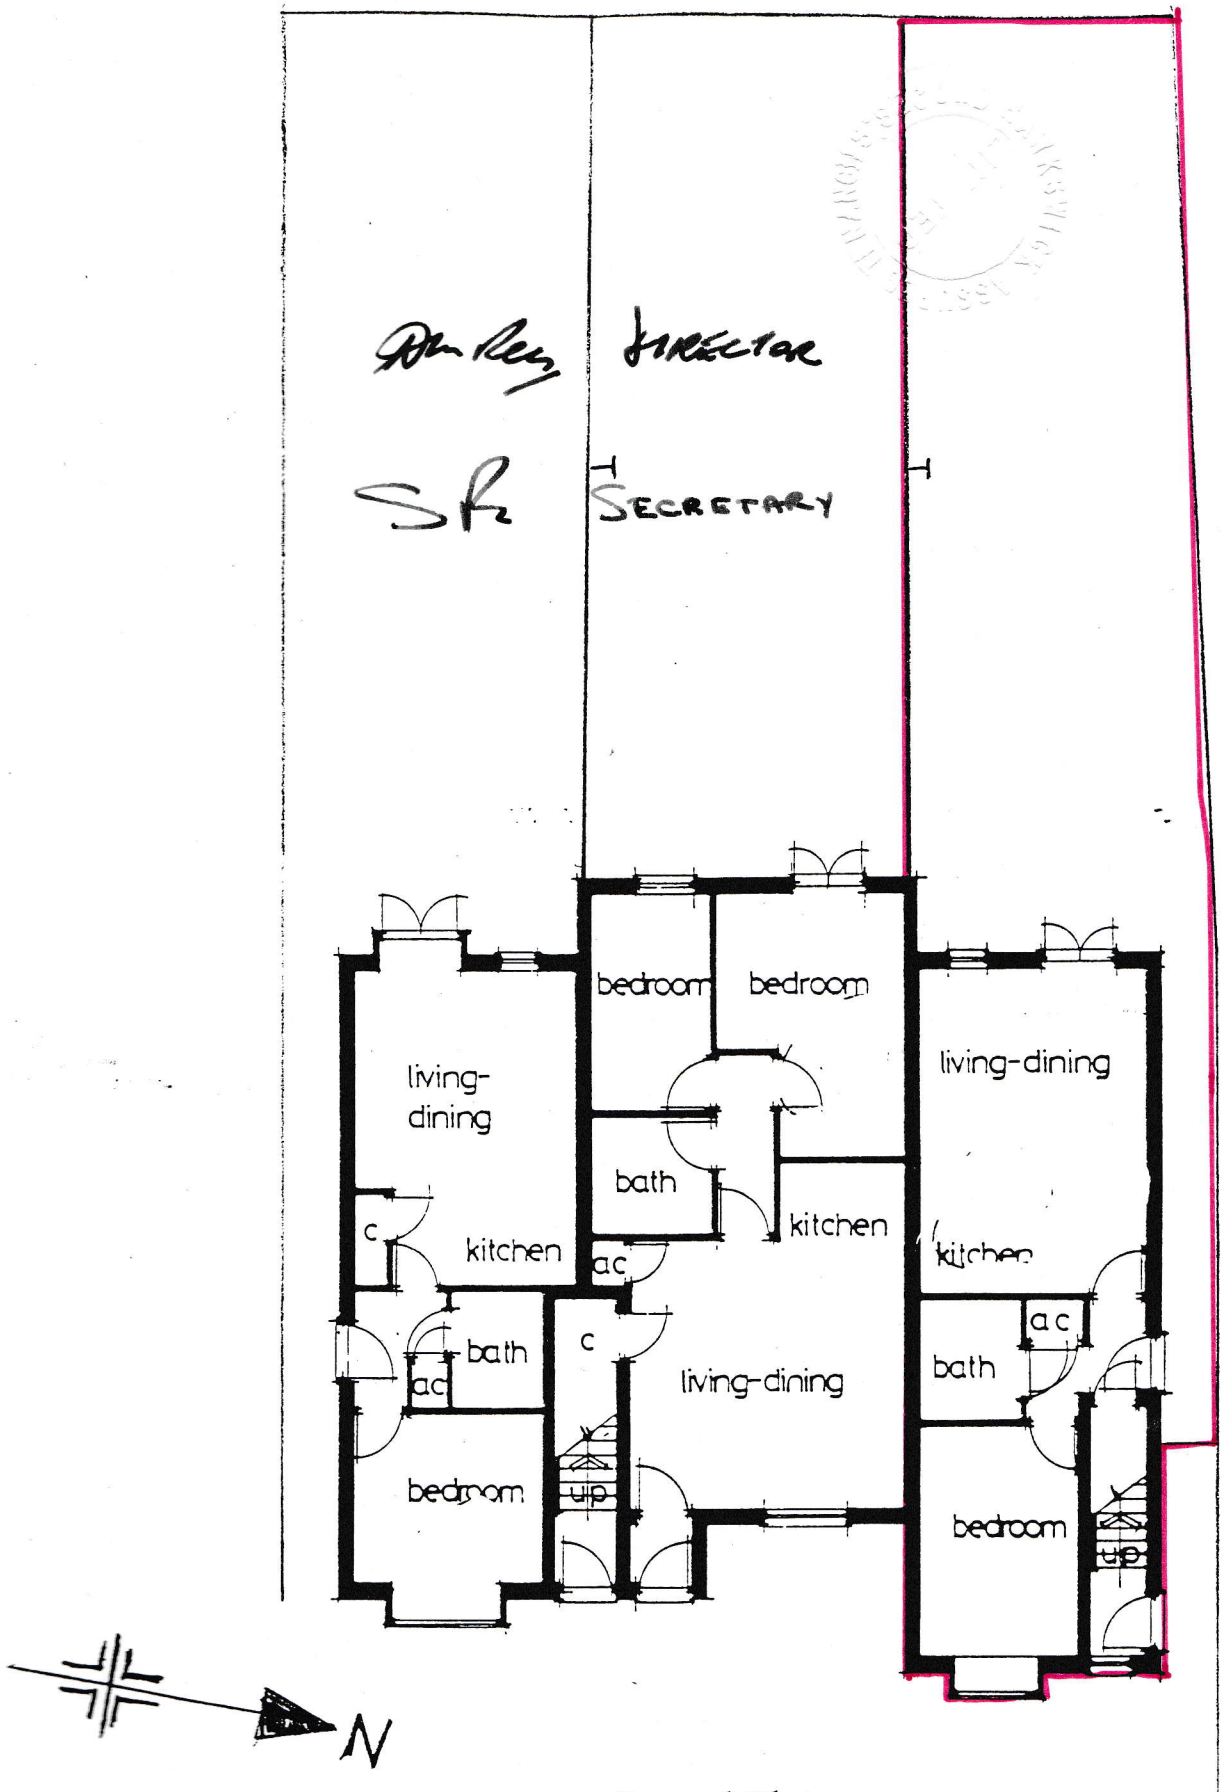

Ground Floor

Flats 1-6 The Old Bakery

Old Park Road, Hitchin Herts

Approx Scale: 1:100