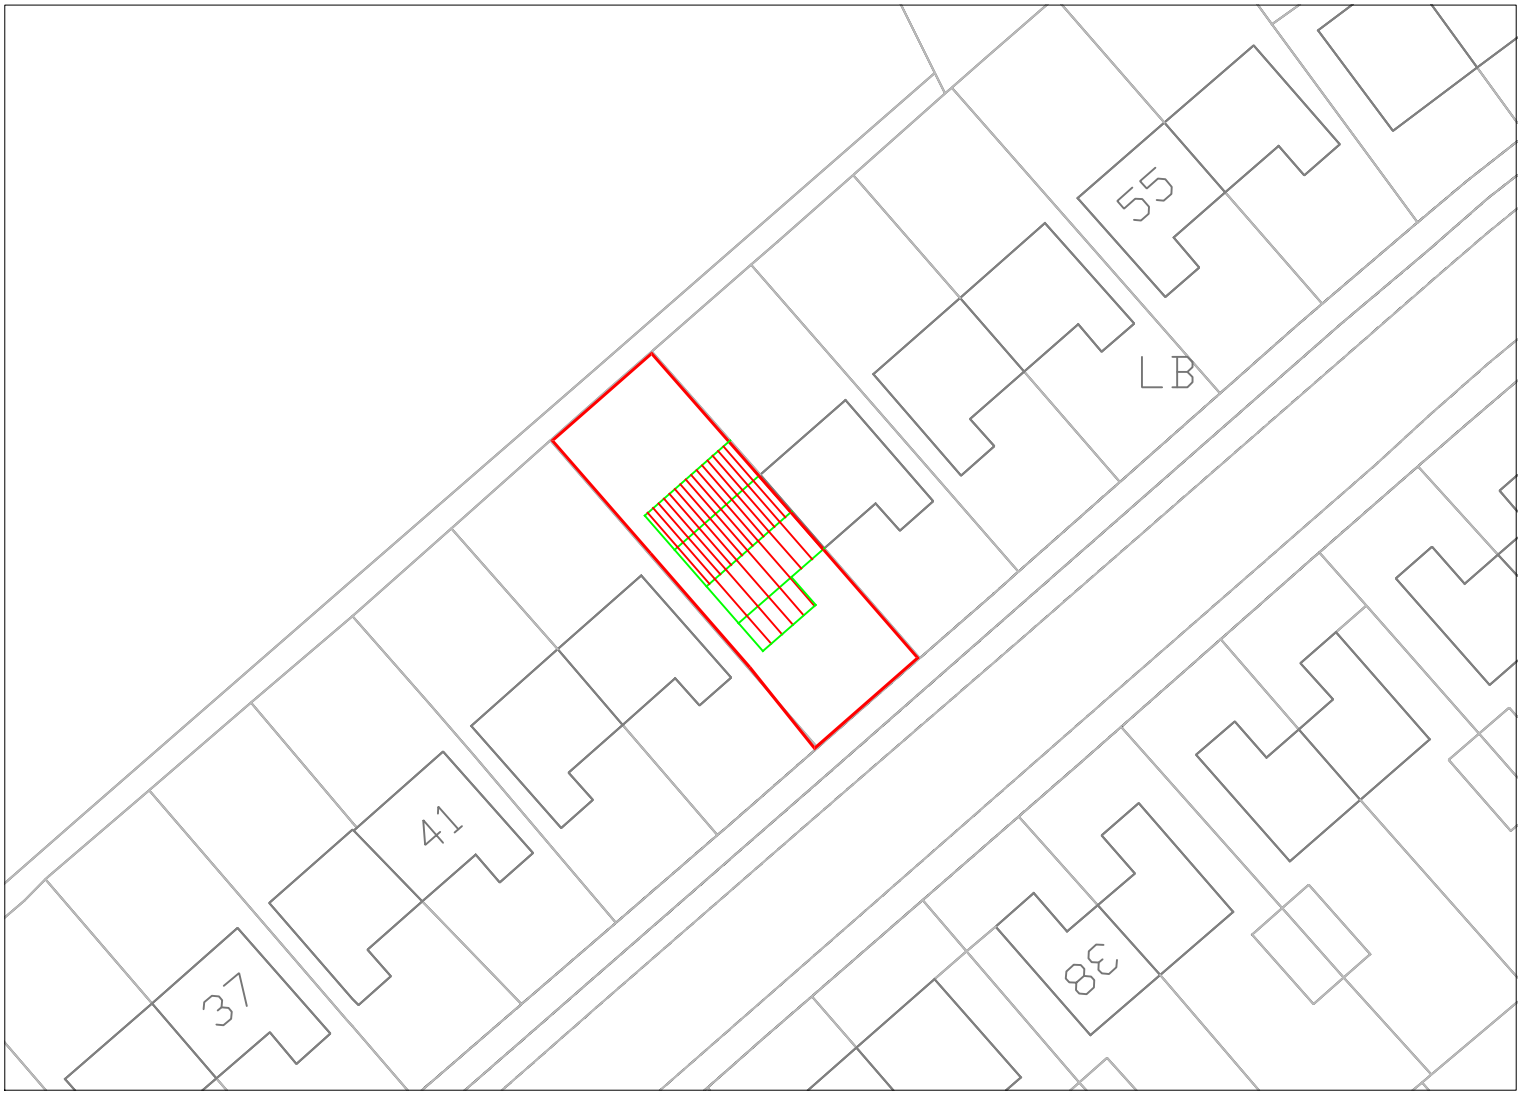

block plan 1:500



block plan 1:500

N

Note:
× This drawing must not be re-issued, loaned, printed or copied without the designer's prior consent.
× DO NOT SCALE FROM THIS DRAWING - use figured dimensions only. Any discrepancies are to be reported to designer immediately.

Architectural and Construction Services Ltd

156 Honeyhill Road
Bedford
Bedfordshire
MK40 4PD

Tel/Fax: 01234 297496
Mobiles: 07855 852991/2

Email: email@j-jacs.co.uk
Web address: www.j-jacs.co.uk

Project: proposed single storey extension		
Client: Mrs Humphrey		
Site Address: 47 Grovelands, Hitchin		
Approved: prelim	Date: Feb 18	Scales: 1:500, 1:1250
Drawing No.: JJ16-029		Sheet: 001