



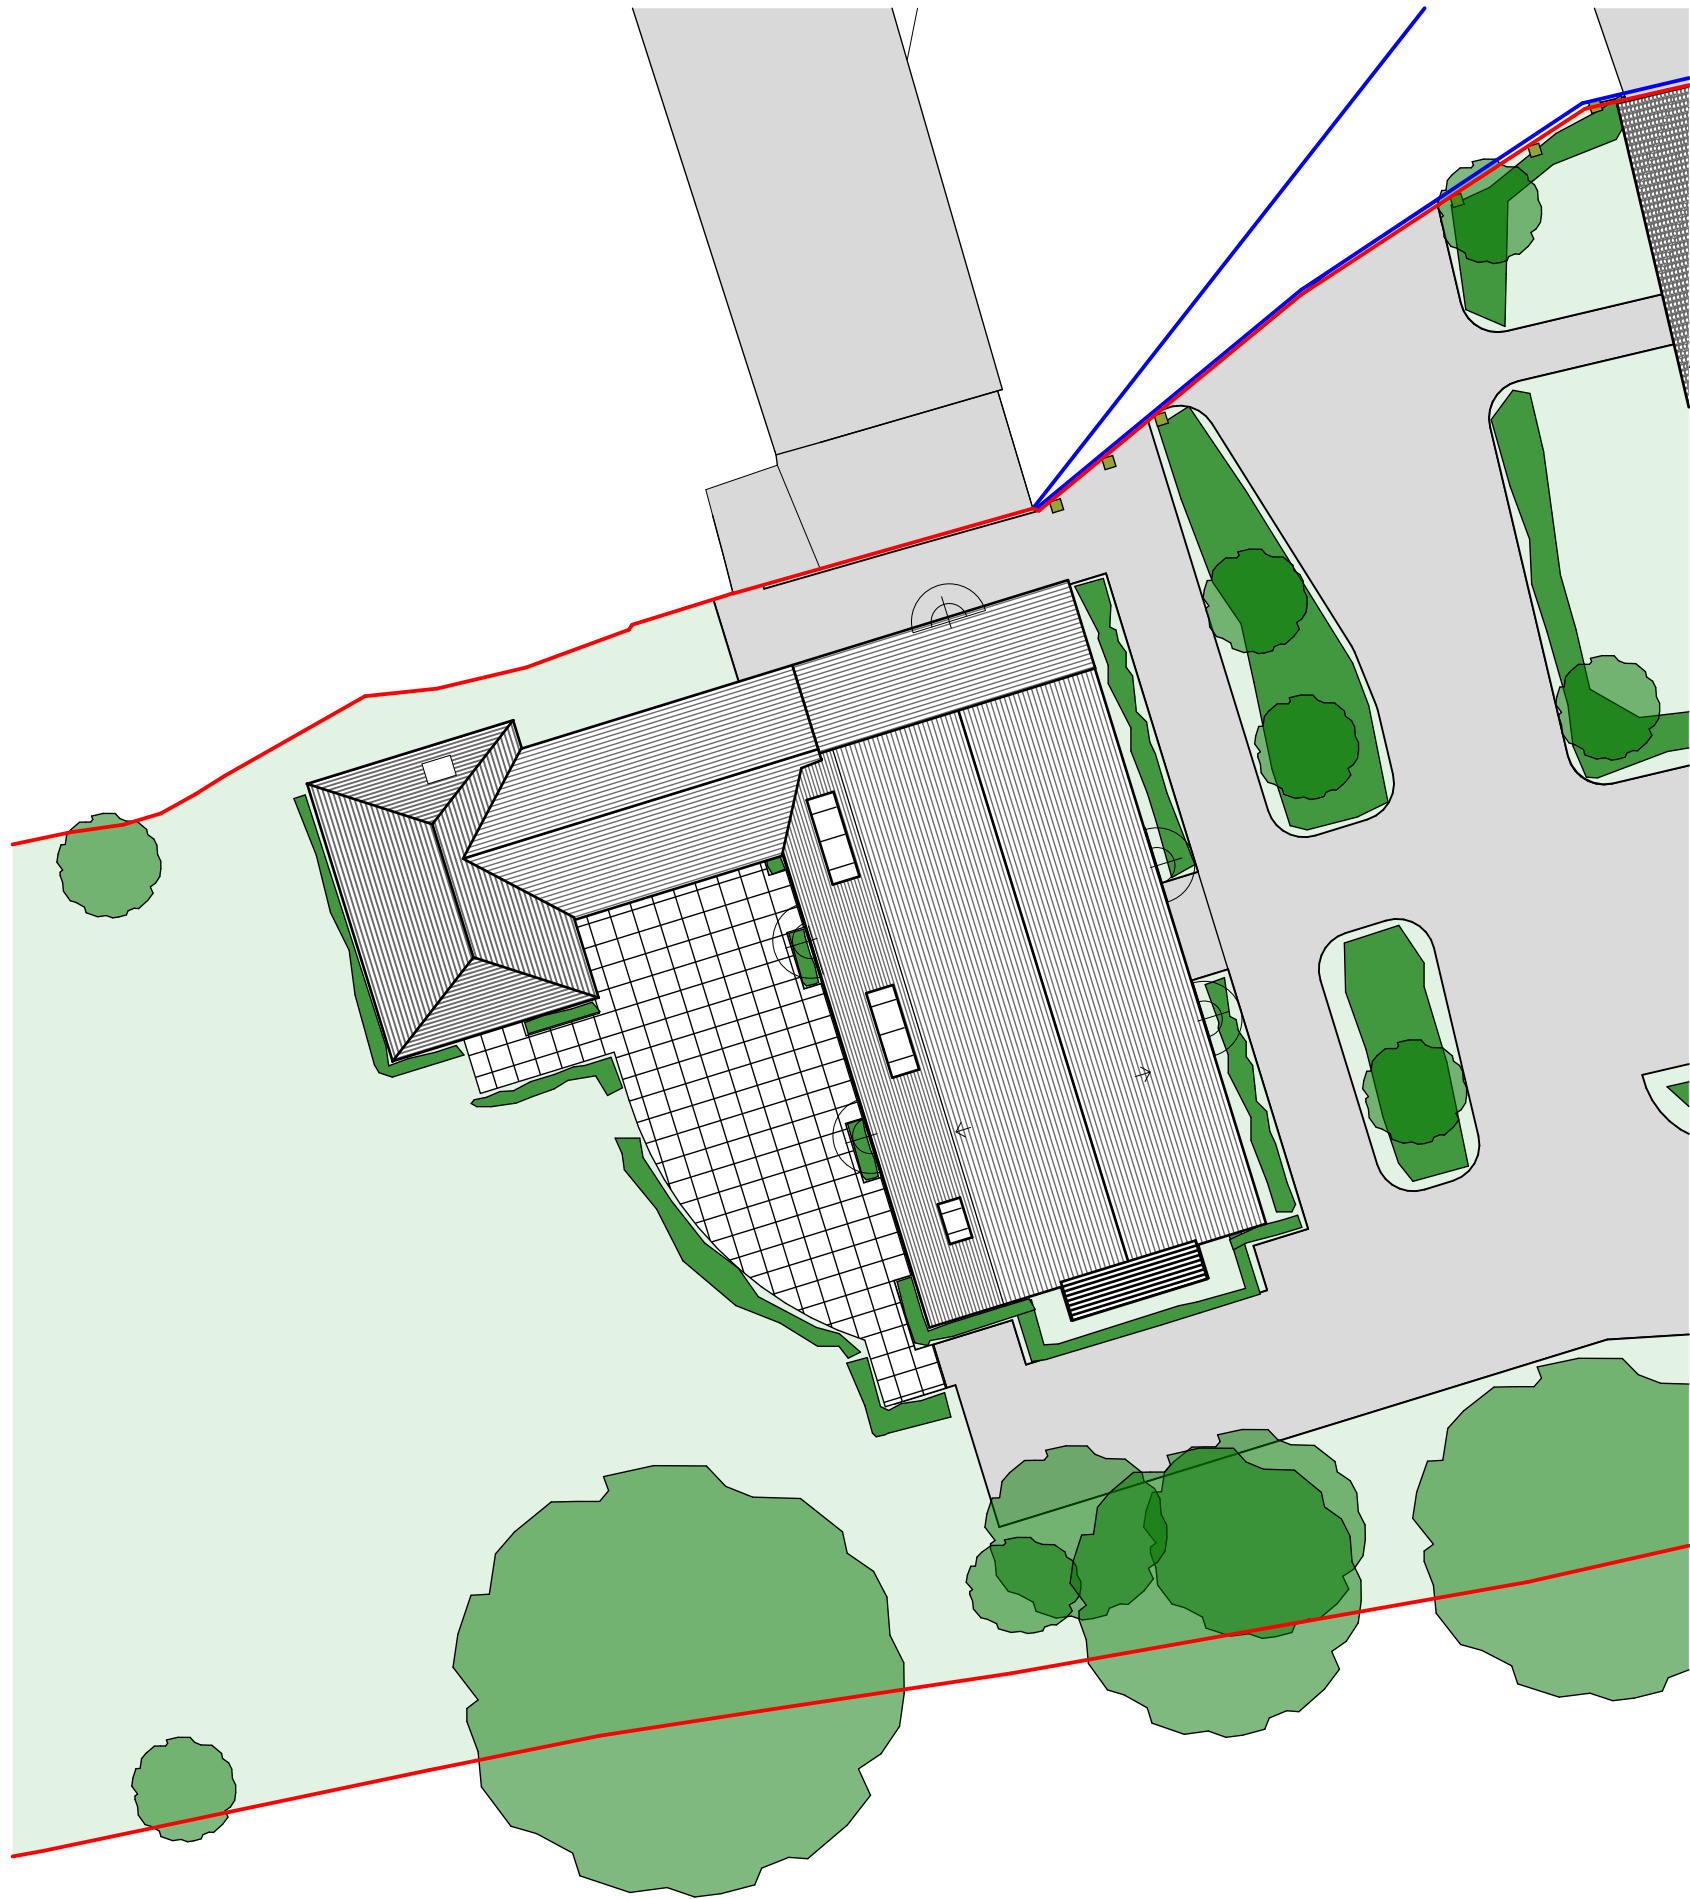


External Lighting Site Plan As Proposed
1:200

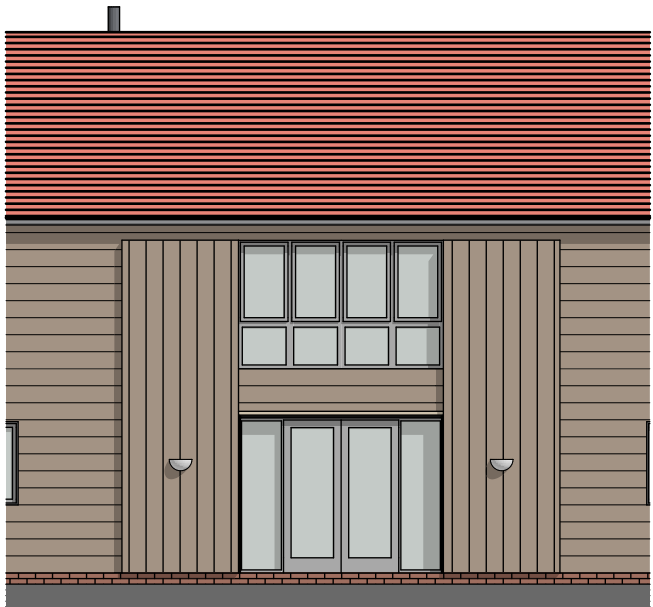

Front Elevation (North East Facing)
1:100



Rear Elevation (South West Facing)
1:100

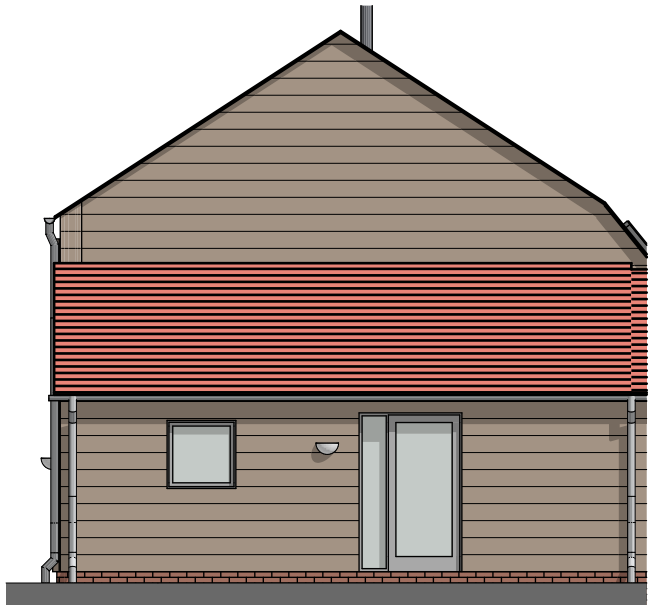

Side Elevation (North West Facing)
1:100

Planning				
Issue Status				
This drawing is copyright. Only figured dimensions to be worked to.				
Revision			Drawn	Check
P1	First Issue		PL	AD
			Date	
			10.12.24	


To be read in conjunction with lighting report -
784-B071780 Smiths End Lane Barley Lighting
01May25

Key

External Lighting



Wall Light

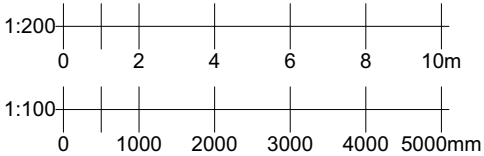

client		Wilkerson	
project		Barn Conversion Smith End Lane Barley	
drawing		External Lighting Details	
date	10.12.24	scale	1:100, 1:200@ A3
drawn	PL	check	AD

BROWN & CO
ARCHITECTURE + PLANNING
www.brown-co.com

Norwich 01603 629871 Humber 01482 421234
St Neots 01480 213811 Lincoln 01522 457800
Brown & Co Registered Office: The Atrium, St. George's Street, Norwich, Norfolk, NR3 1AB.
Registration no: OC302092. Registered in England & Wales.

22	121	P0009	P01
----	-----	-------	-----