




1 3D View 1 - Existing
@A3



2 3D View 1 - Proposed - B
@A3



3 3D View 2 - Proposed B
@A3

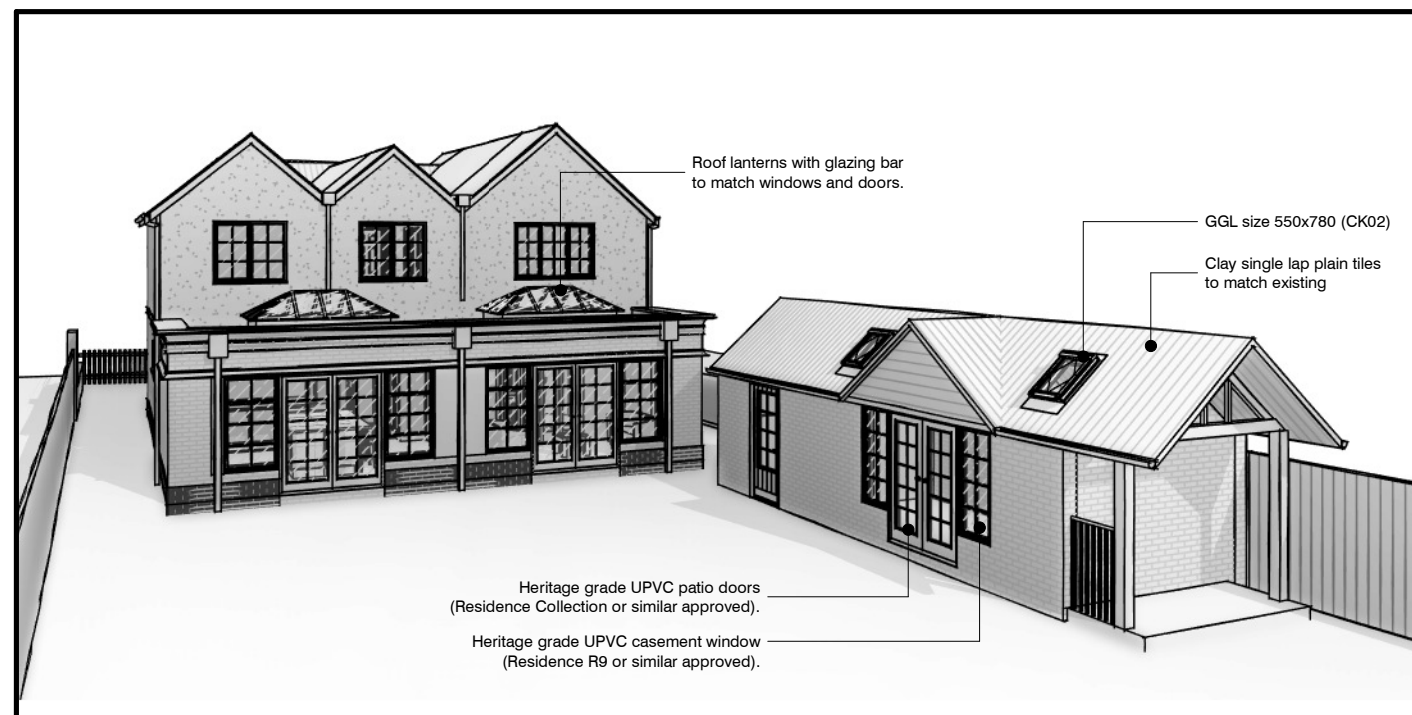

4 3D View 3 - Proposed B
@A3

Client:		Title:		Project number:		Drawing number:		Revisions:		Revisions:		Date		 1 Sale Drive- Baldock-SG7 6NS 07843238113 pickleplanning@gmail.com www.pickleplanning.co.uk 	
Ben & Katie Farrer		Proposed External Views		BF-2535		PL251		Rev		Description					
Address:				Scale:		Drawn by:		Date:							
10 The Quadrant, Letchworth Garden City, SG6 4TY				@A3		Author		09/19/25							
Sheet Size - A3		Planning													