

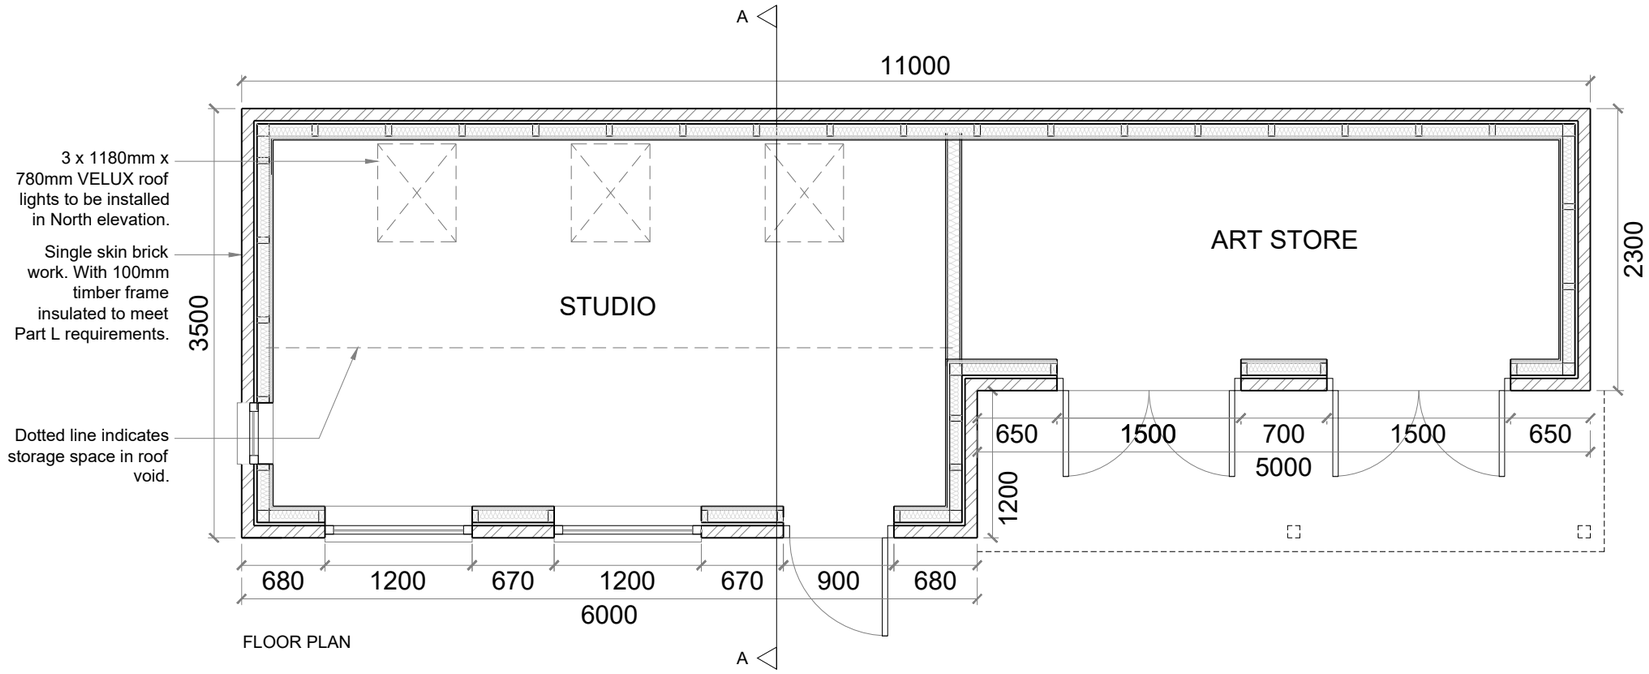



FLOOR PLAN

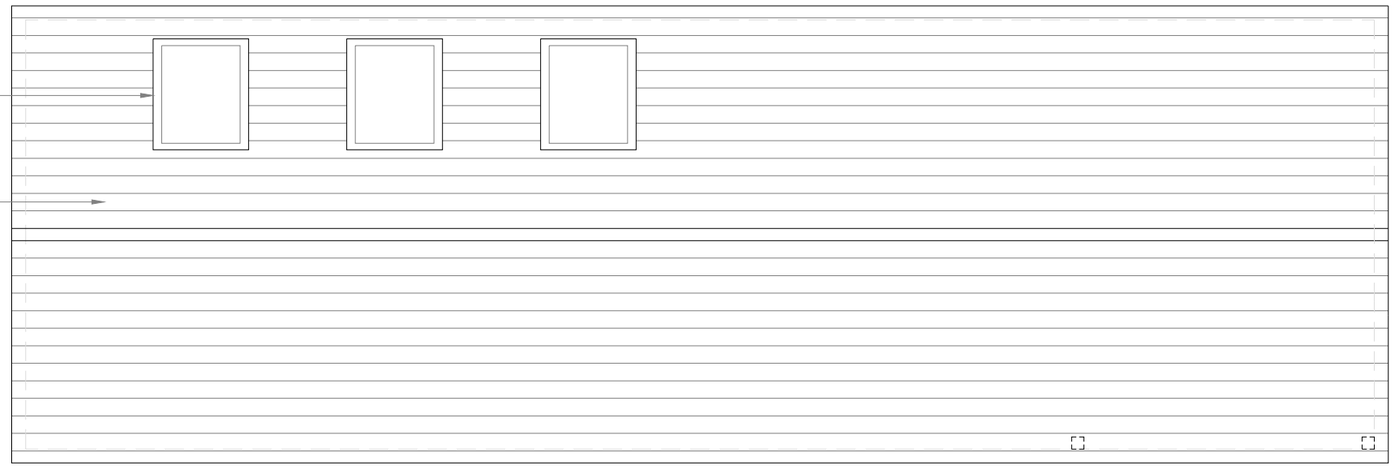


ROOF PLAN

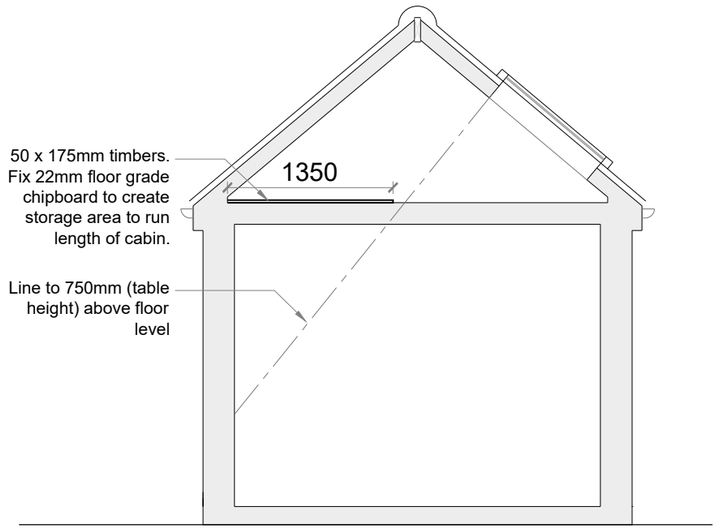


SECTION A-A

0 1 2 3 4 5 6 7 8 9 10

SCALE BAR (METRES)

# PROPOSED PLANS: STUDIO PLANS

17101/02-4D

CLIENT: FIONA PRUDEN
DATE: MAY 2017
SCALE: 1:50 @ A1, 1:100 @ A3

44 NEW CLOSE
KNEBWORTH
SG3 6NU

REVISIONS
A

WORK TO FIGURED DIMENSIONS ONLY. DO NOT SCALE FROM THIS DRAWING. CHECK DIMENSIONS ON SITE BEFORE COMMENCING WORK. ANY DISCREPANCIES TO BE REPORTED. © RACHAEL LAWTEY DRAWING NOT TO BE COPIED OR REPRODUCED WITHOUT PRIOR CONSENT.

lawteydesign
ARCHITECTURAL SERVICES
RACHAEL@LAWTEYDESIGN.CO.uk | 07964 745856