
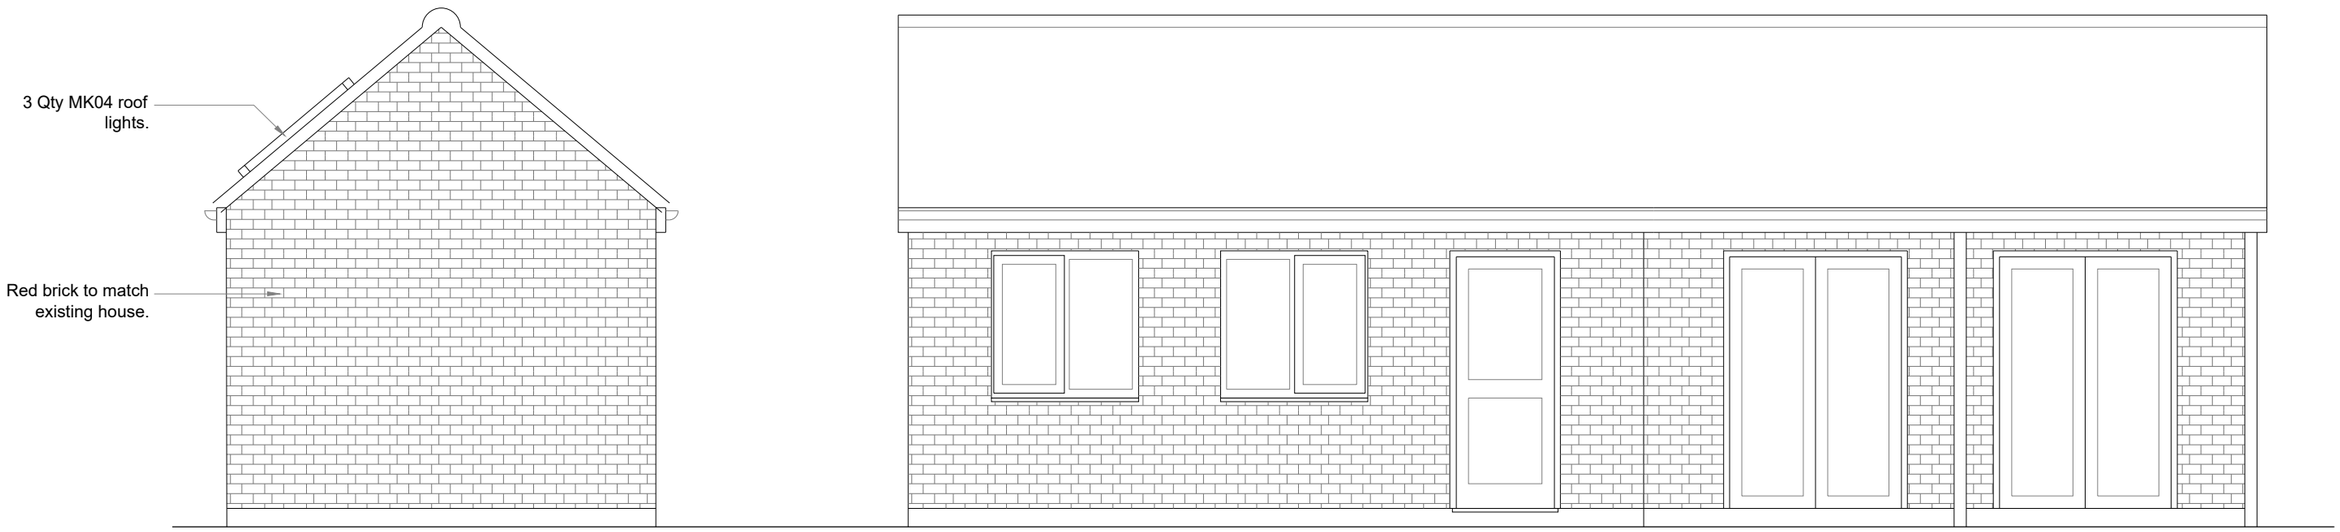


SIDE ELEVATION

FRONT ELEVATION

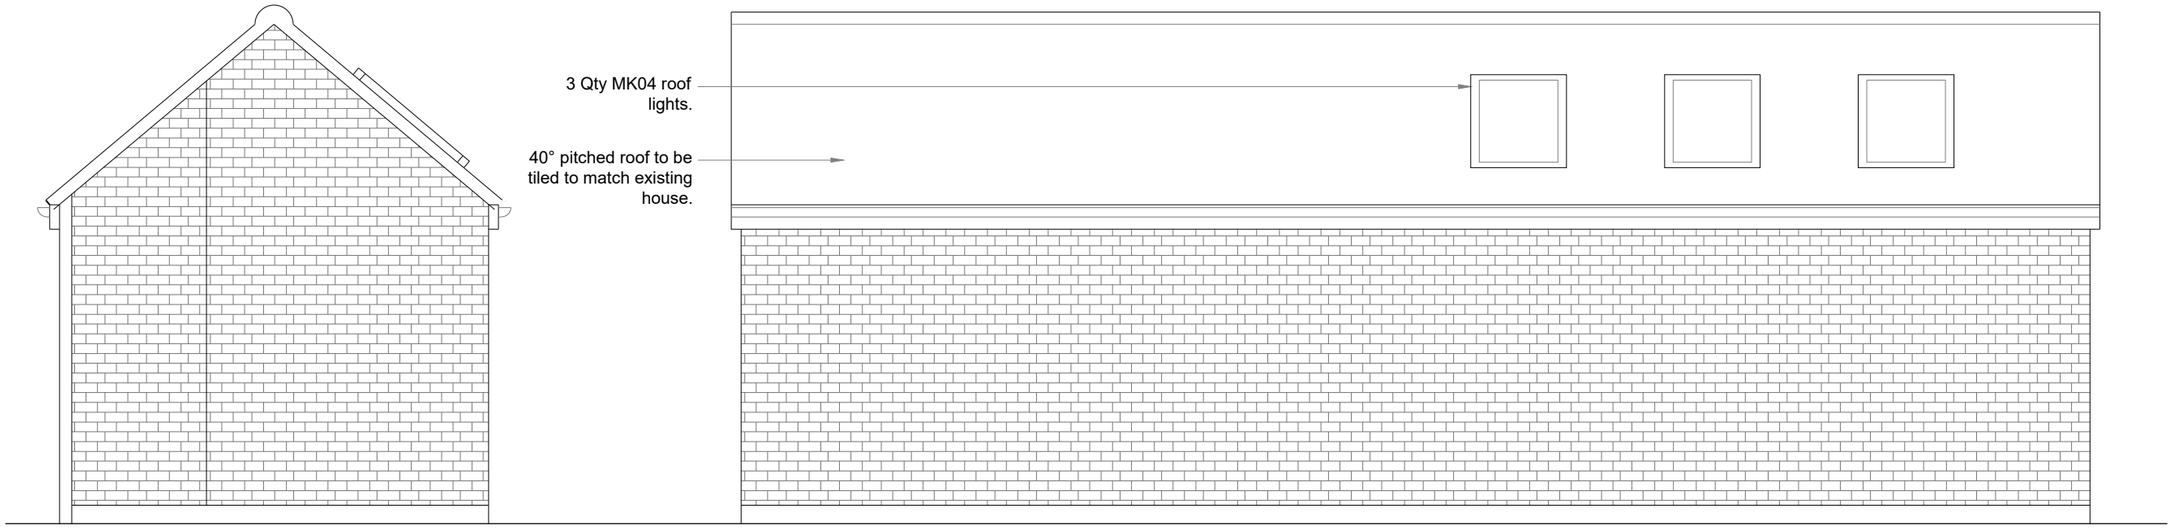

SIDE ELEVATION

REAR ELEVATION

0 1 2 3 4 5 6 7 8 9 10

SCALE BAR (METRES)

PROPOSED ELEVATIONS: STUDIO ELEVATIONS

17101/02-5D

CLIENT: FIONA PRUDEN
DATE: MAY 2017
SCALE: 1:50 @ A1, 1:100 @ A3

44 NEW CLOSE
KNEBWORTH
SG3 6NU

REVISIONS
A

lawteydesign
ARCHITECTURAL SERVICES
RACHAEL@LAWTEYDESIGN.CO.uk | 07964 745856

WORK TO FIGURED DIMENSIONS ONLY. DO NOT SCALE FROM THIS DRAWING. CHECK DIMENSIONS ON SITE BEFORE COMMENCING WORK. ANY DISCREPANCIES TO BE REPORTED. © RACHAEL LAWTEY DRAWING NOT TO BE COPIED OR REPRODUCED WITHOUT PRIOR CONSENT.